


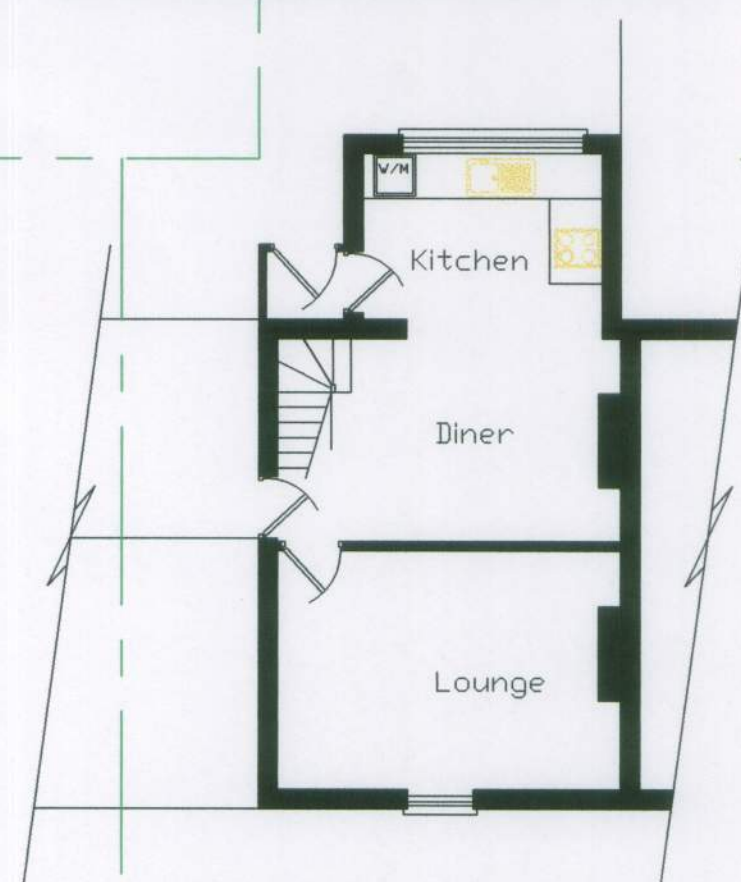


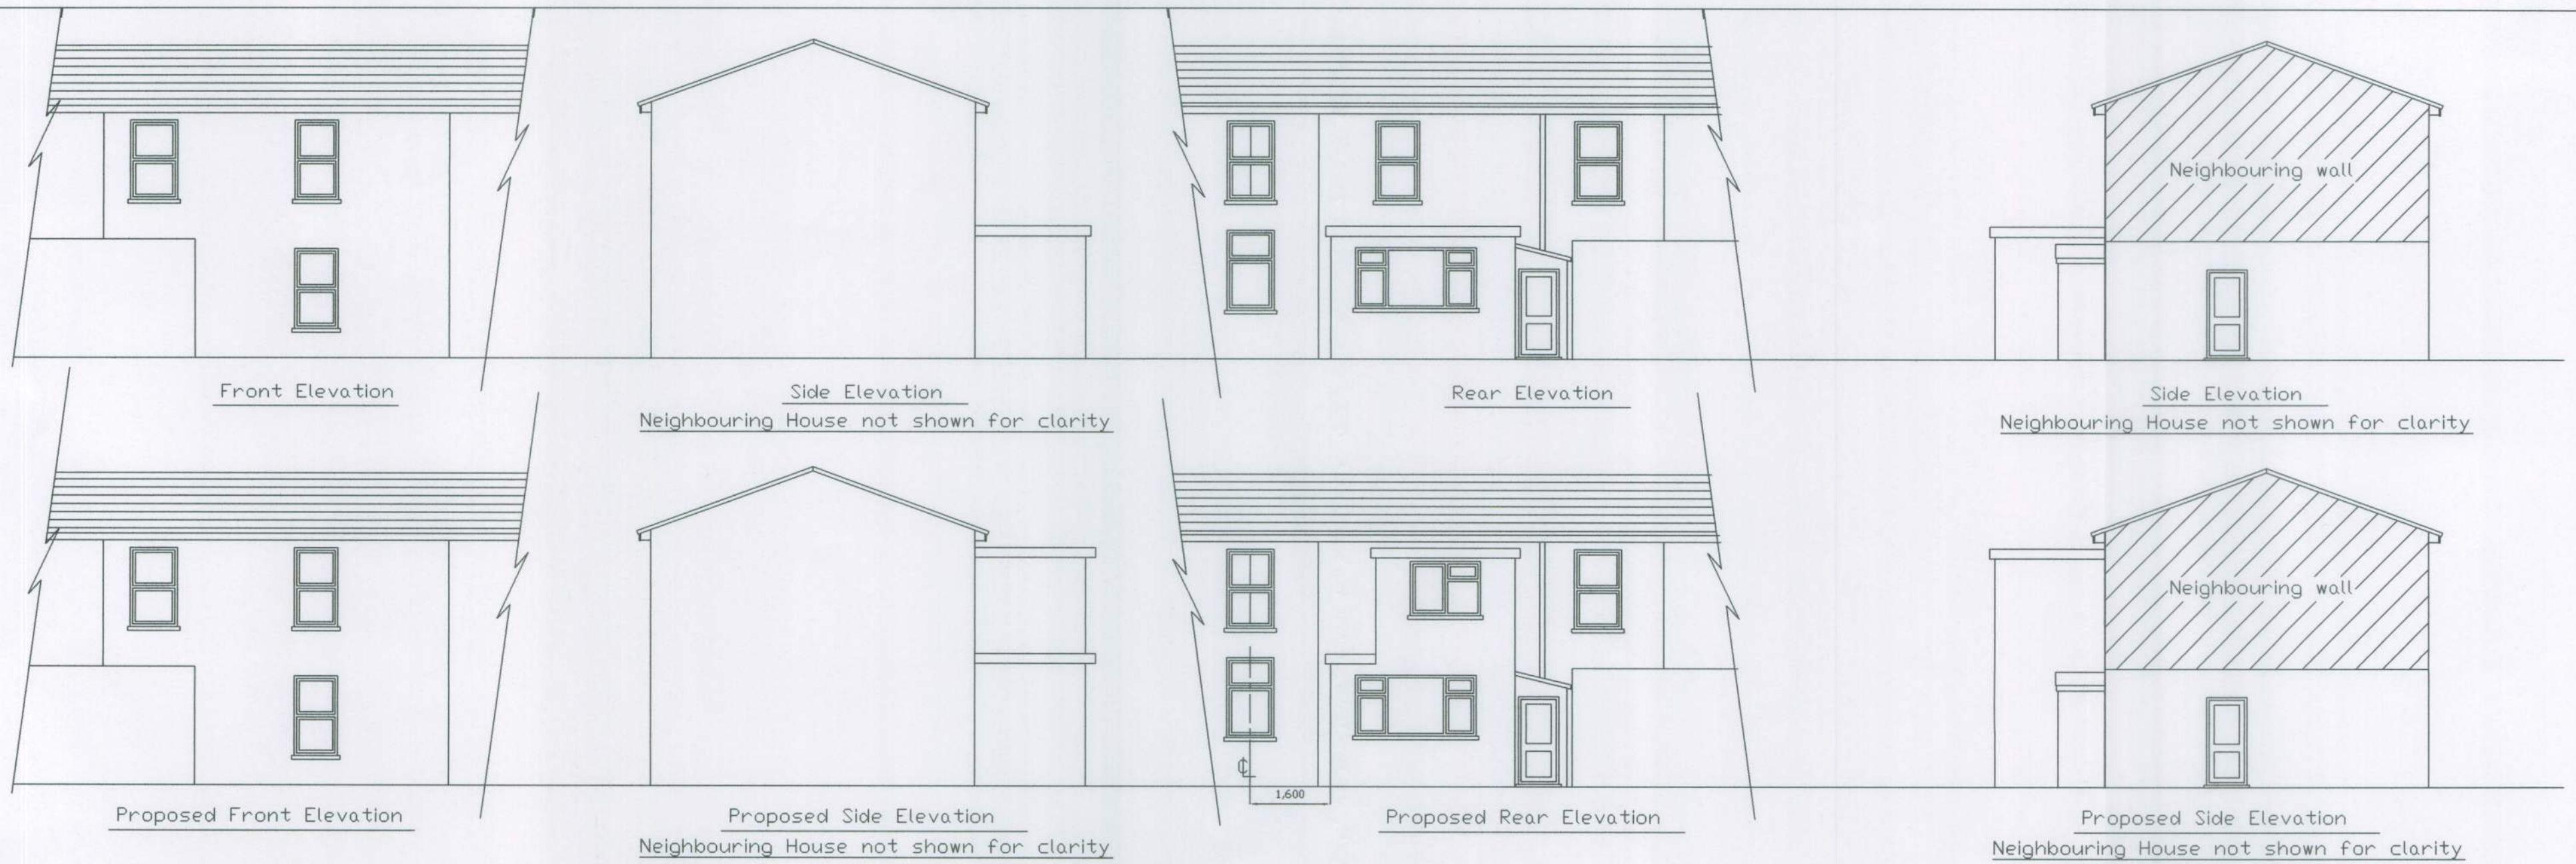


Existing / Proposed Ground Floor Plan

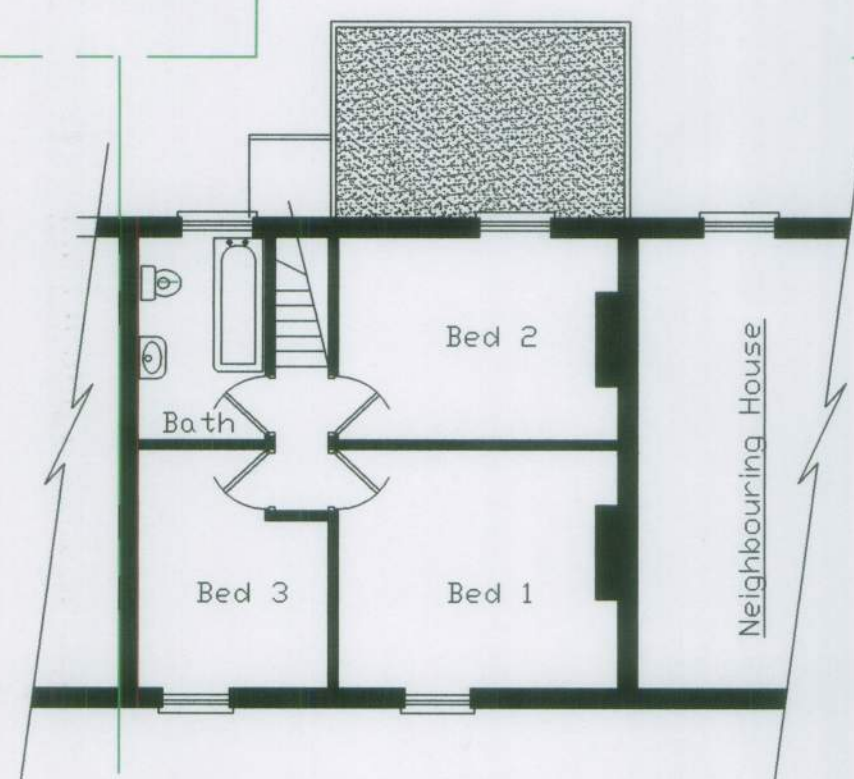

Existing First Floor Plan

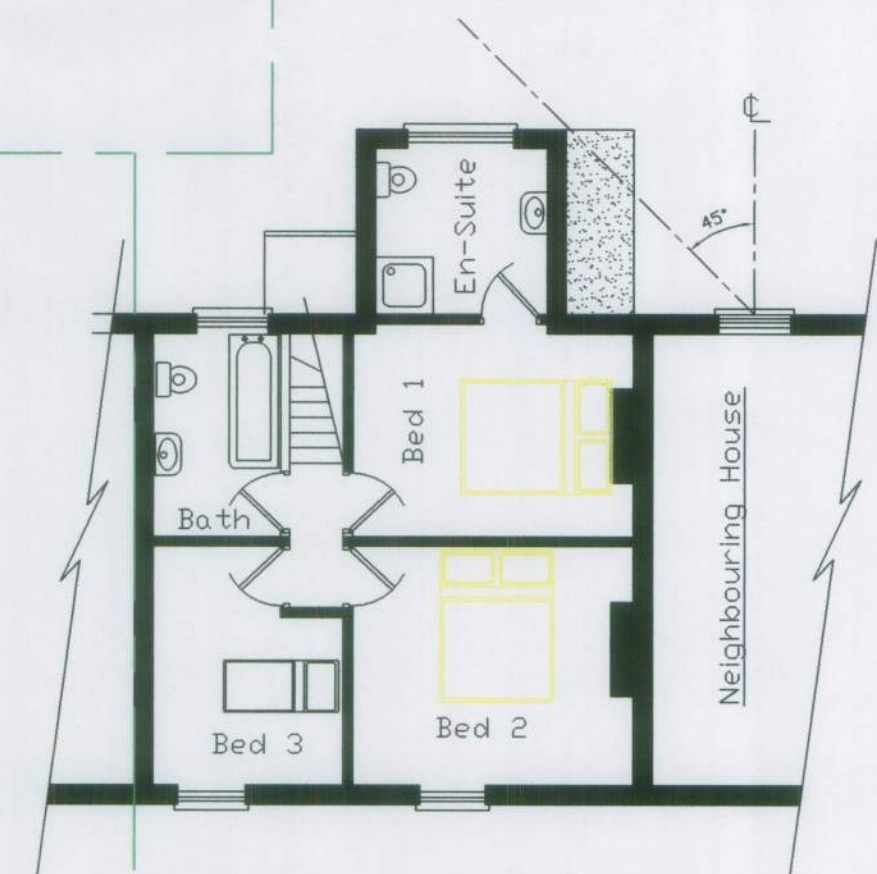

Proposed First Floor Plan

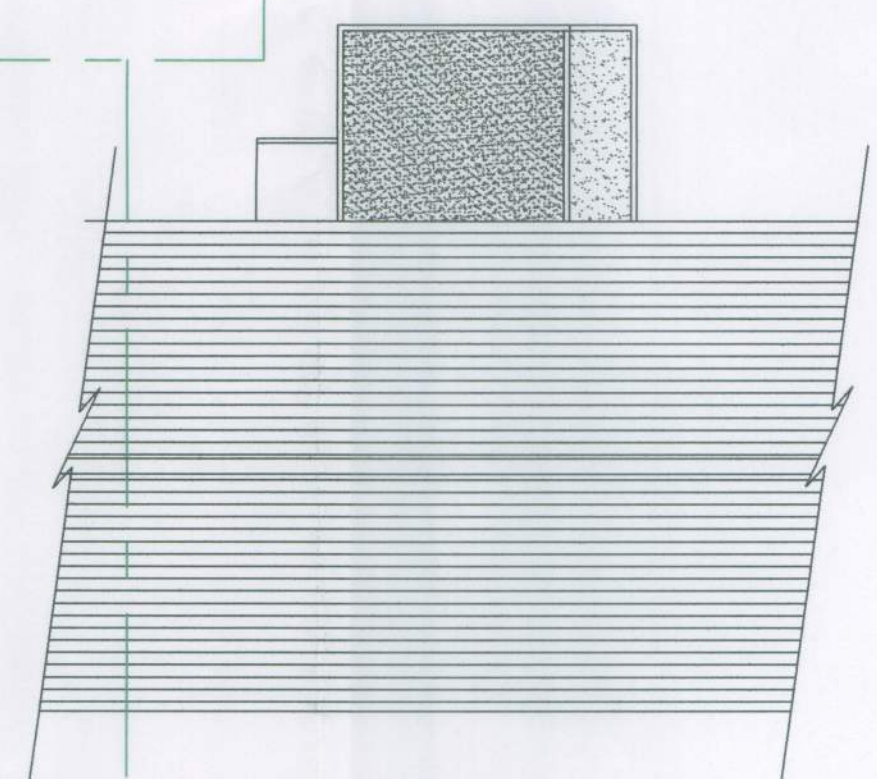

Proposed Roof Plan Plan

ALL DIMENSIONS ARE IN METRIC.
ALL DIMENSIONS ARE TO BE CHECKED ON SITE
BEFORE PROCEEDING WITH ANY WORK AND ANY
DISCREPANCY REPORTED AT ONCE.
THIS DRAWING AND DESIGN IS NOT TO BE COPIED
WITHOUT WRITTEN PERMISSION
THIS DRAWING IS FOR PLANNING PERMISSION ONLY
AND IS NOT A WORKING DRAWING.

Rev.C	01-05-2015	Elevations and plans altered to show the reduction in width of the extension
Rev.B	02-03-2015	Elevations and plans altered to show Rear exit door & Boundary lines shown
Rev.A	20-02-2015	Proposed added to ground floor

P.Robinson 01243 555208 E.Mail-peterrob@bt.com	
TITLE:-	Rear Extension @ 20 North street Littlehampton West Sussex BN17 6JJ
DATE:-	23rd January 2014
SCALE:-	Plans & Elevations 1-100 Block Plan 1-500
DRAWN:-	P.Robinson
DWG. No. 150122/1C	