




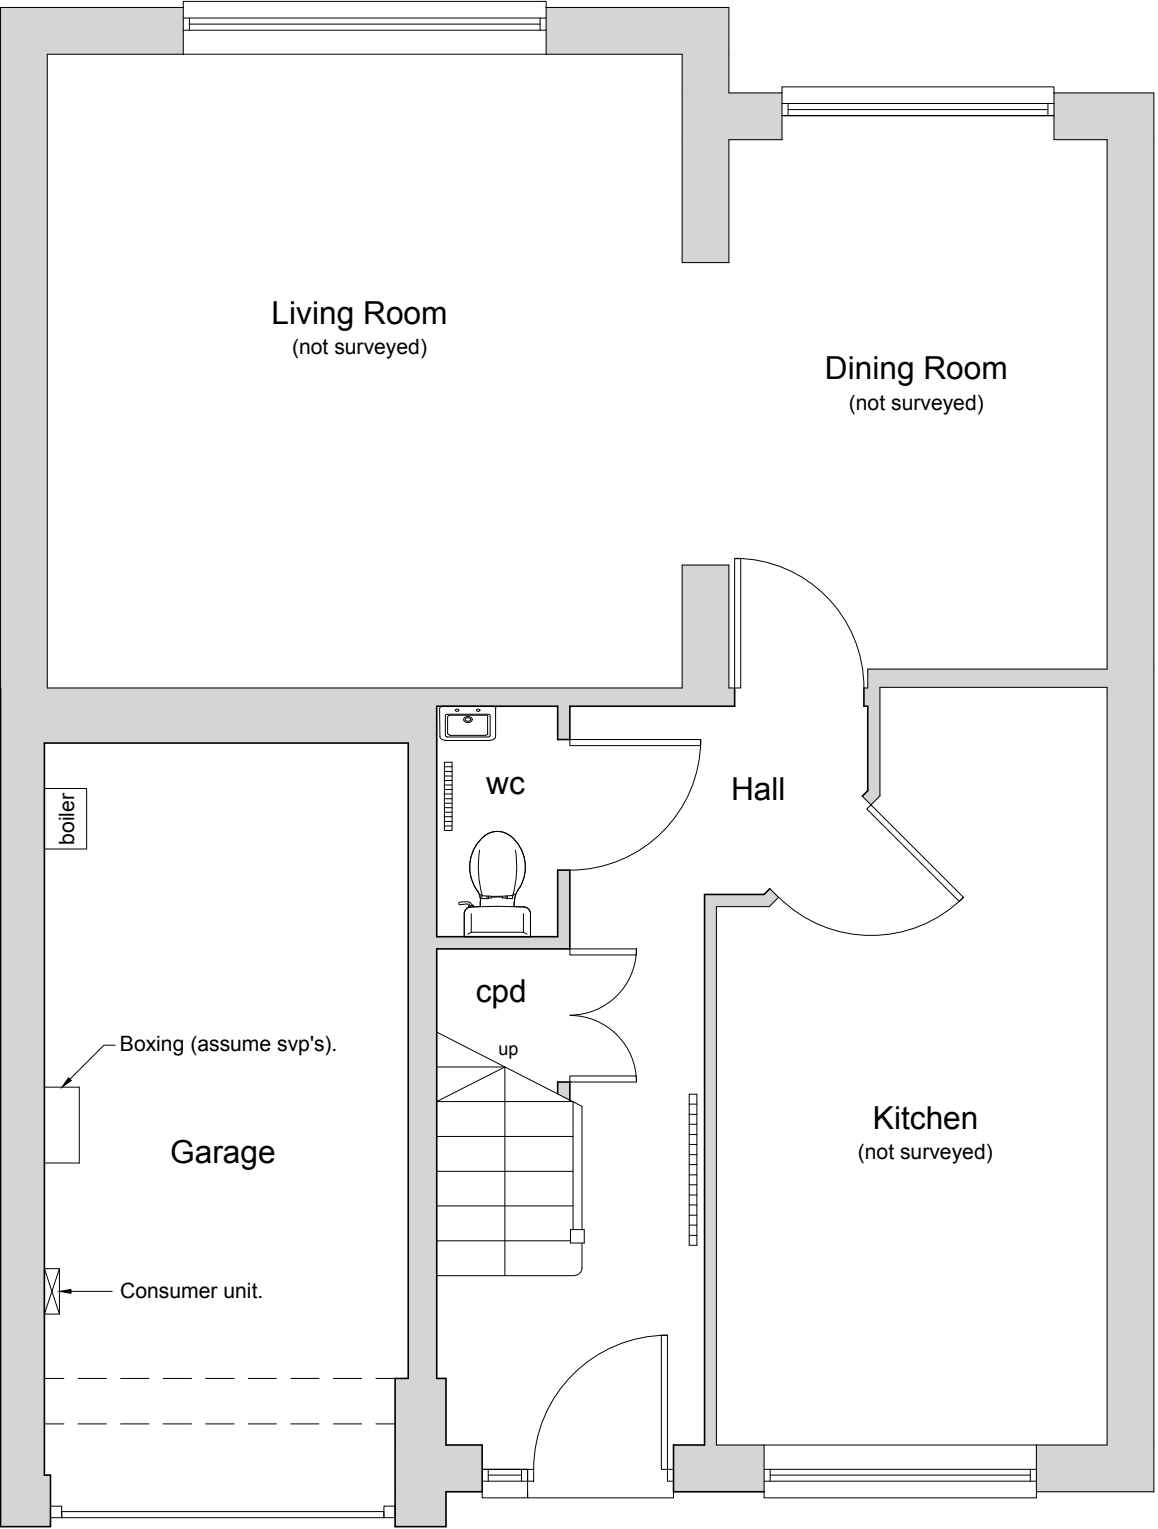

Existing Ground Floor Plan
1:50 @ A3

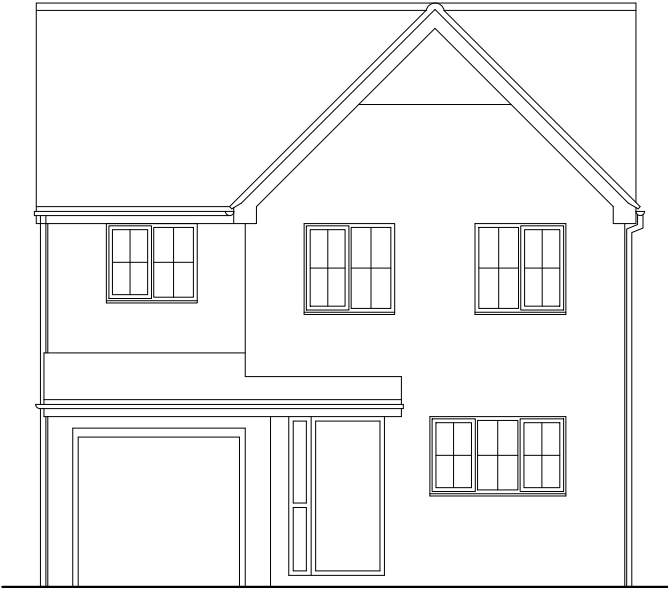


Existing North Elevation (front)
1:100 @ A3

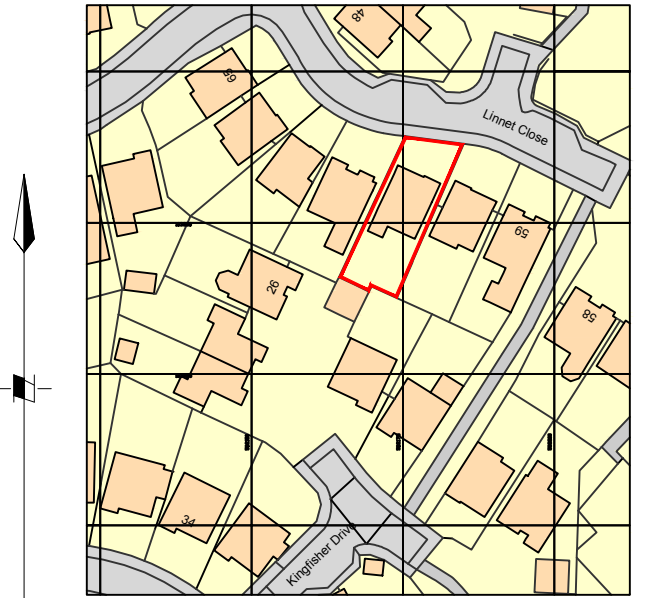

Ordnance Survey, (c) Crown Copyright 2021. All rights reserved. Licence number 100022432

Location Plan
1:1250 @ A3

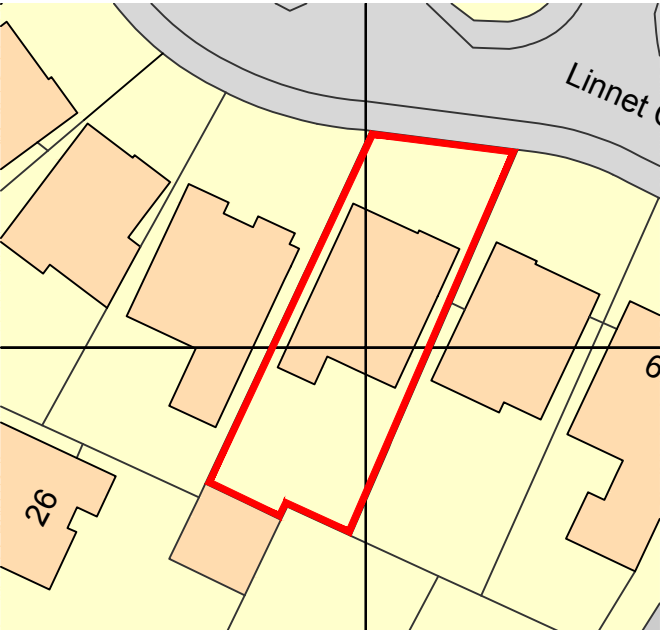

Existing Site / Block Plan
1:500 @ A3

client	project	drawing	date	drawn	drawing no	revision
Dan Catford	Conversion of garage into habitable room at 61 Linnet Close, Littlehampton, BN17 7GW	Existing plan and elevations	Feb 21	pd	0329 / 100	-
			scale	CAD file name:		
			1:50, 1:100, 1:500, 1:1250 @ A3			

No dimensions to be scaled from drawing except for planning purposes. The contractor should check all dimensions on site.

Peter Davey Ltd
construction consultants
49 Park Drive
Rustington
West Sussex BN16 3DY
Tel: 01903 773105
Mob: 07941 402217
Email: peterdavey67@btinternet.com