


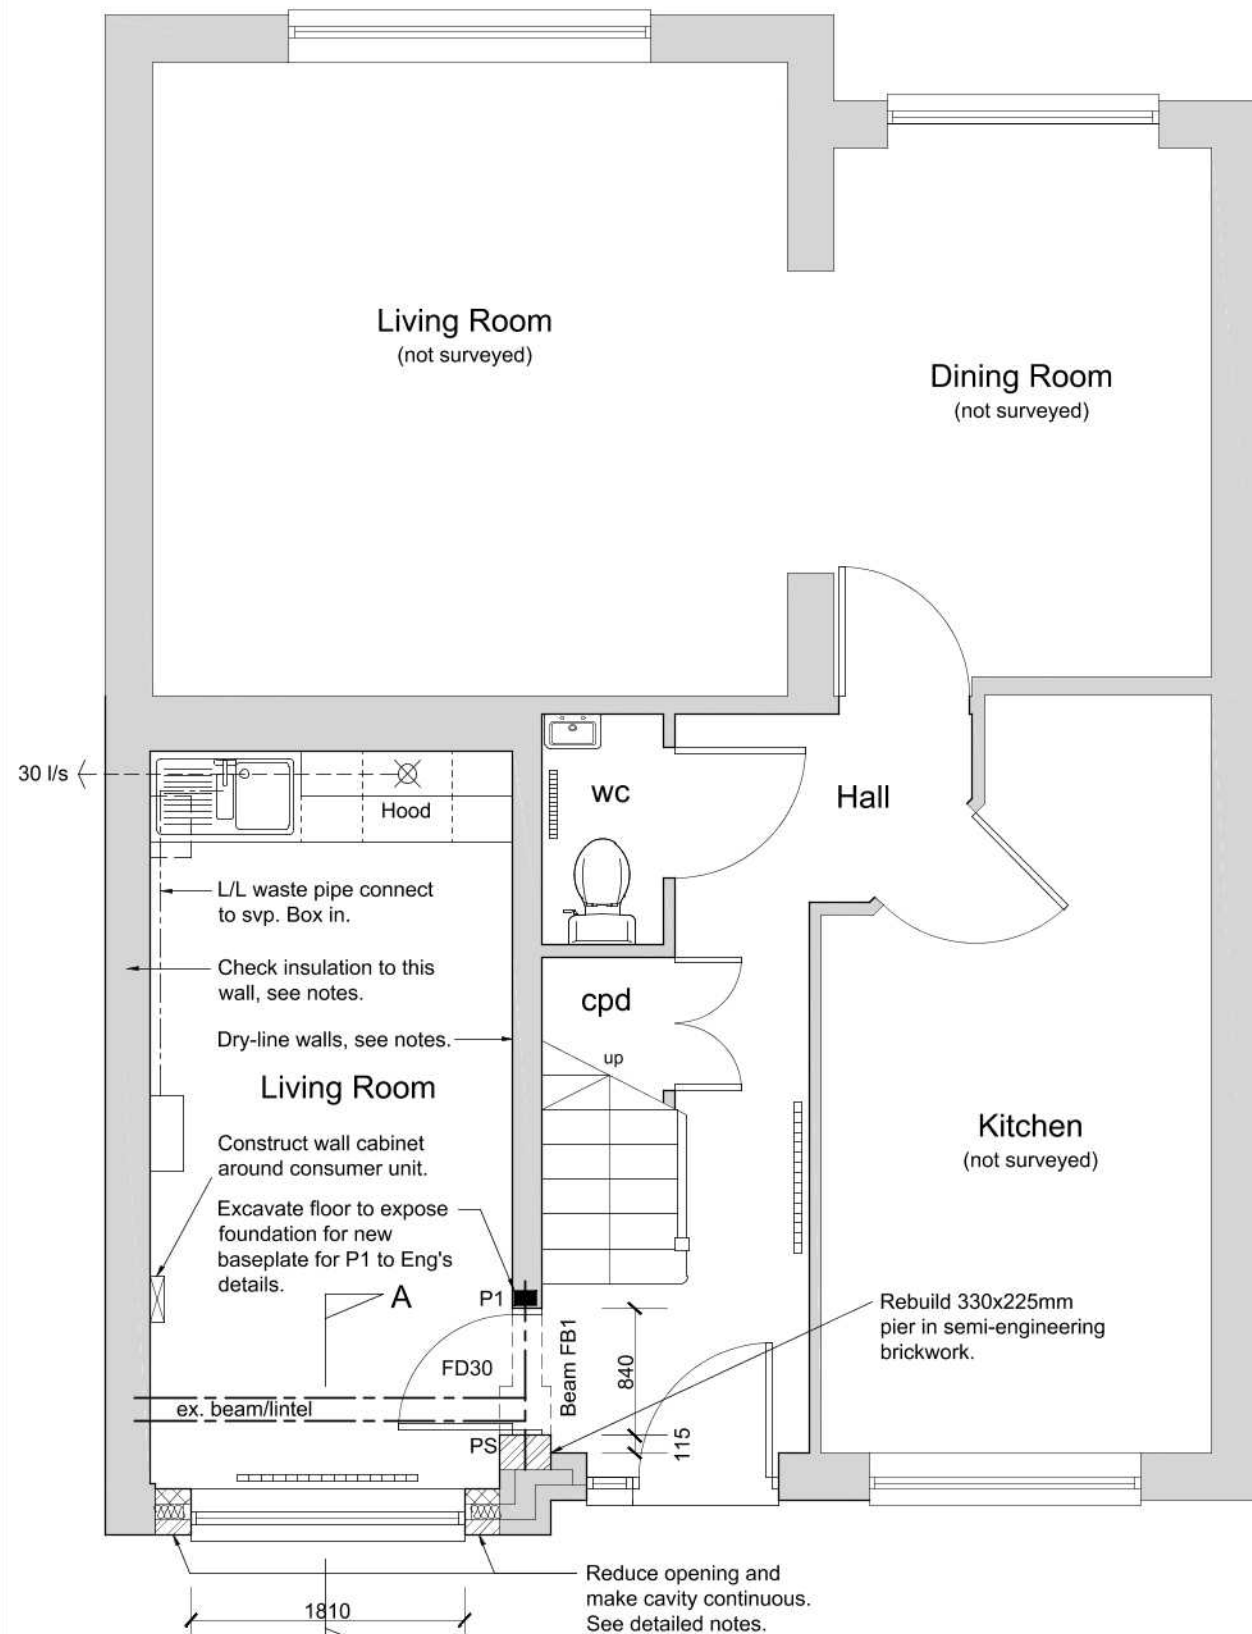

**Proposed Ground Floor Plan**

1:50 @ A3

Rev B. 21.05.21 Dims added to block plan.  
Rev A. 11.03.21 Eng's details added.

0m 1.0m 2.0m 3.0m




**Proposed North Elevation (front)**

1:100 @ A3

0m 1.0m 2.0m 3.0m 4.0m 5.0m

Position of new window.

Area to be converted into habitable space.

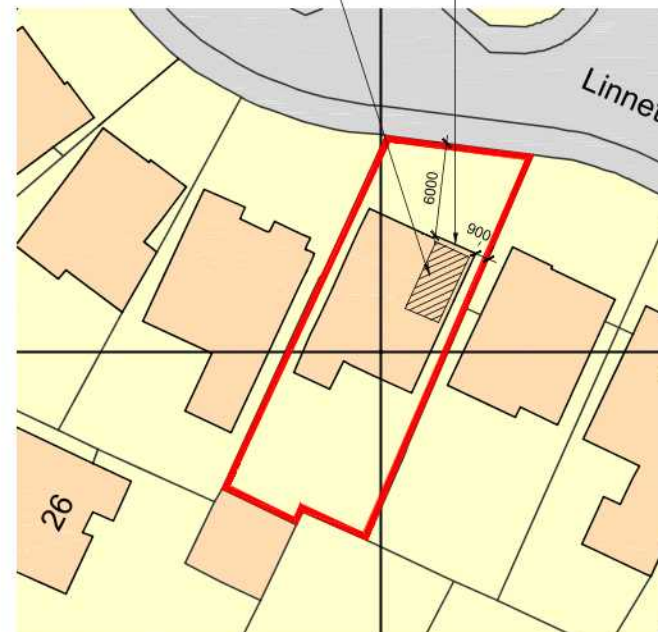


**Proposed Site / Block Plan**

1:500 @ A3

0m 5.0m 10.0m 15.0m 20.0m 25.0m

Note:

It is assumed there is insulation within depth of this floor. Leave in.

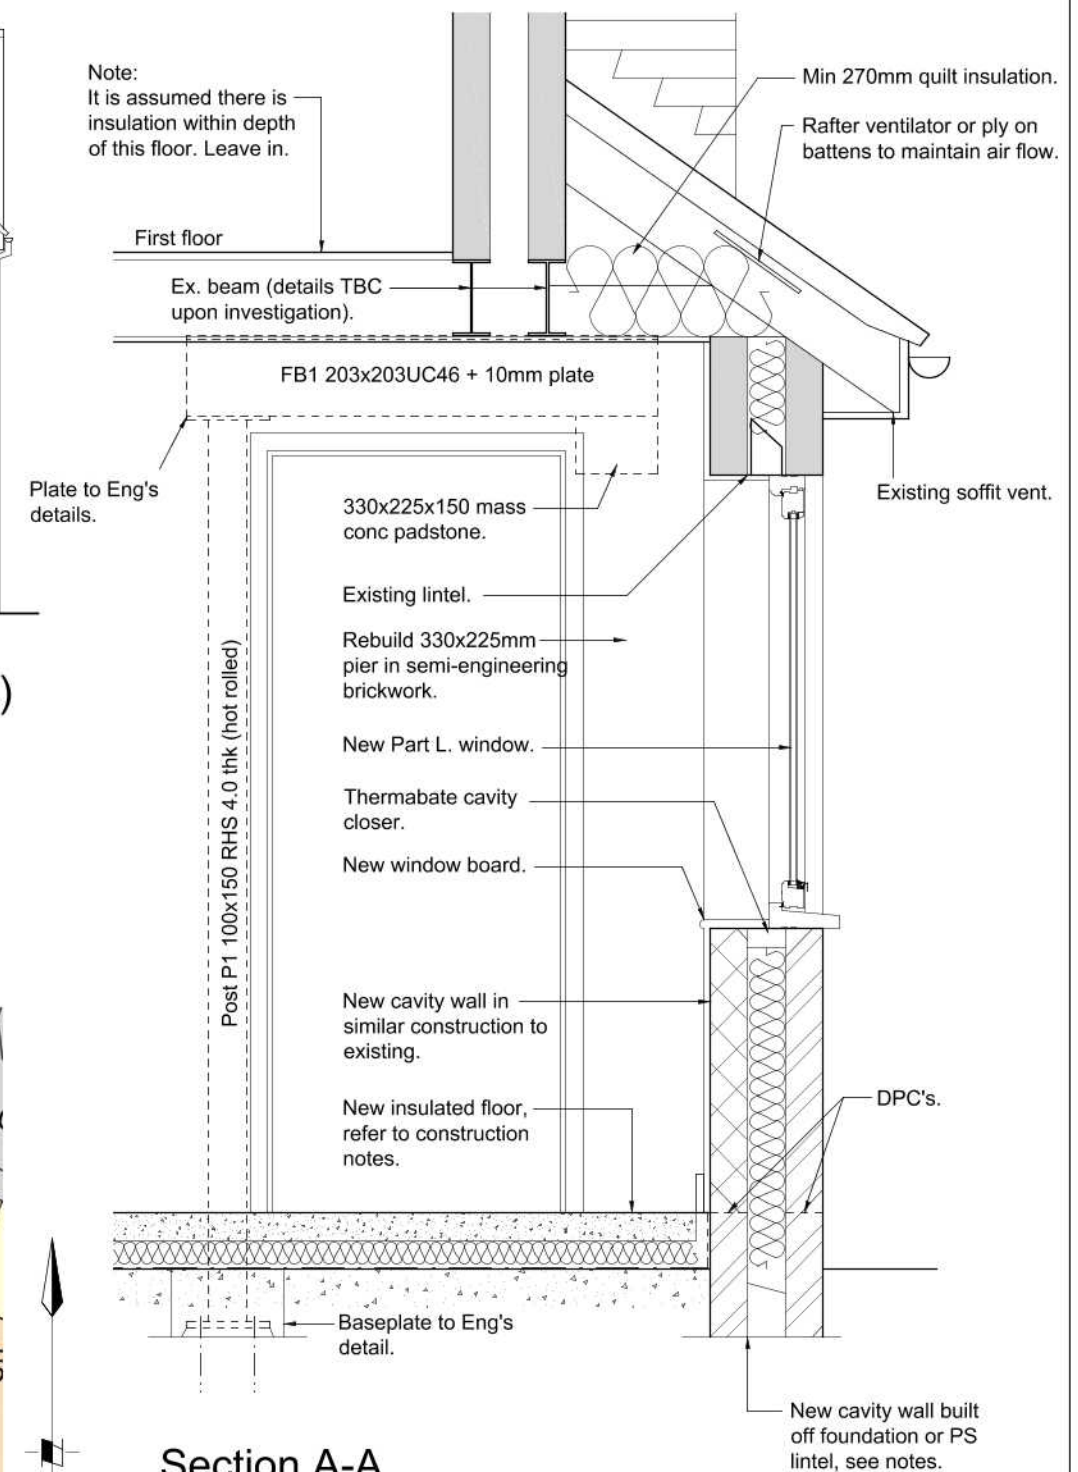

**Section A-A**

1:20 @ A3

0m 1.0m 2.0m

**TO BE READ IN CONJUNCTION  
WITH ENGINEER'S MARKUP'S AND  
CALCULATIONS Ref 1989.**

**Peter Davey Ltd**  
construction consultants

49 Park Drive  
Rustington  
West Sussex BN16 3DY  
Tel: 01903 773105  
Mob: 07941 402217  
Email: peterdavey67@btinternet.com

|             |                                                                                      |                              |                                          |                |            |          |
|-------------|--------------------------------------------------------------------------------------|------------------------------|------------------------------------------|----------------|------------|----------|
| client      | project                                                                              | drawing                      | date                                     | drawn          | drawing no | revision |
| Dan Catford | Conversion of garage into habitable room at 61 Linnet Close, Littlehampton, BN17 7GW | Proposed plan and elevations | Feb 21                                   | pd             | 0329 / 101 | B        |
|             |                                                                                      |                              | scale                                    | CAD file name: |            |          |
|             |                                                                                      |                              | 1:50, 1:100, 1:20,<br>1:500, 1:1250 @ A3 |                |            |          |

No dimensions to be scaled from drawing except for planning purposes. The contractor should check all dimensions on site.