


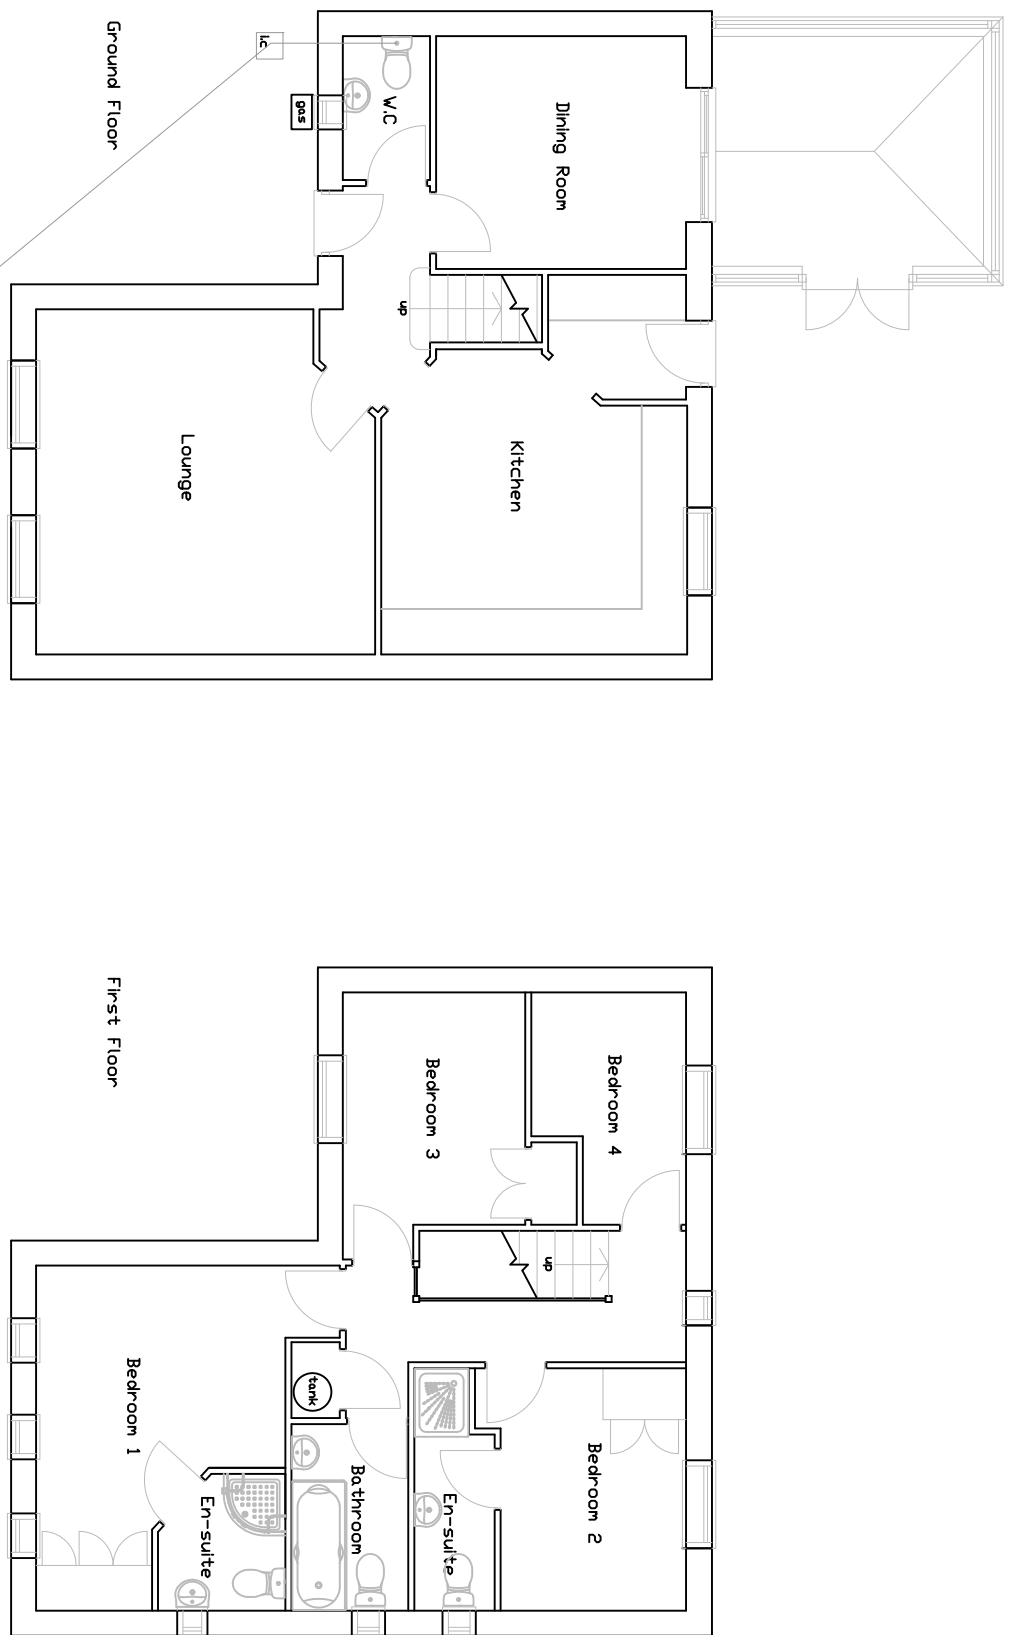
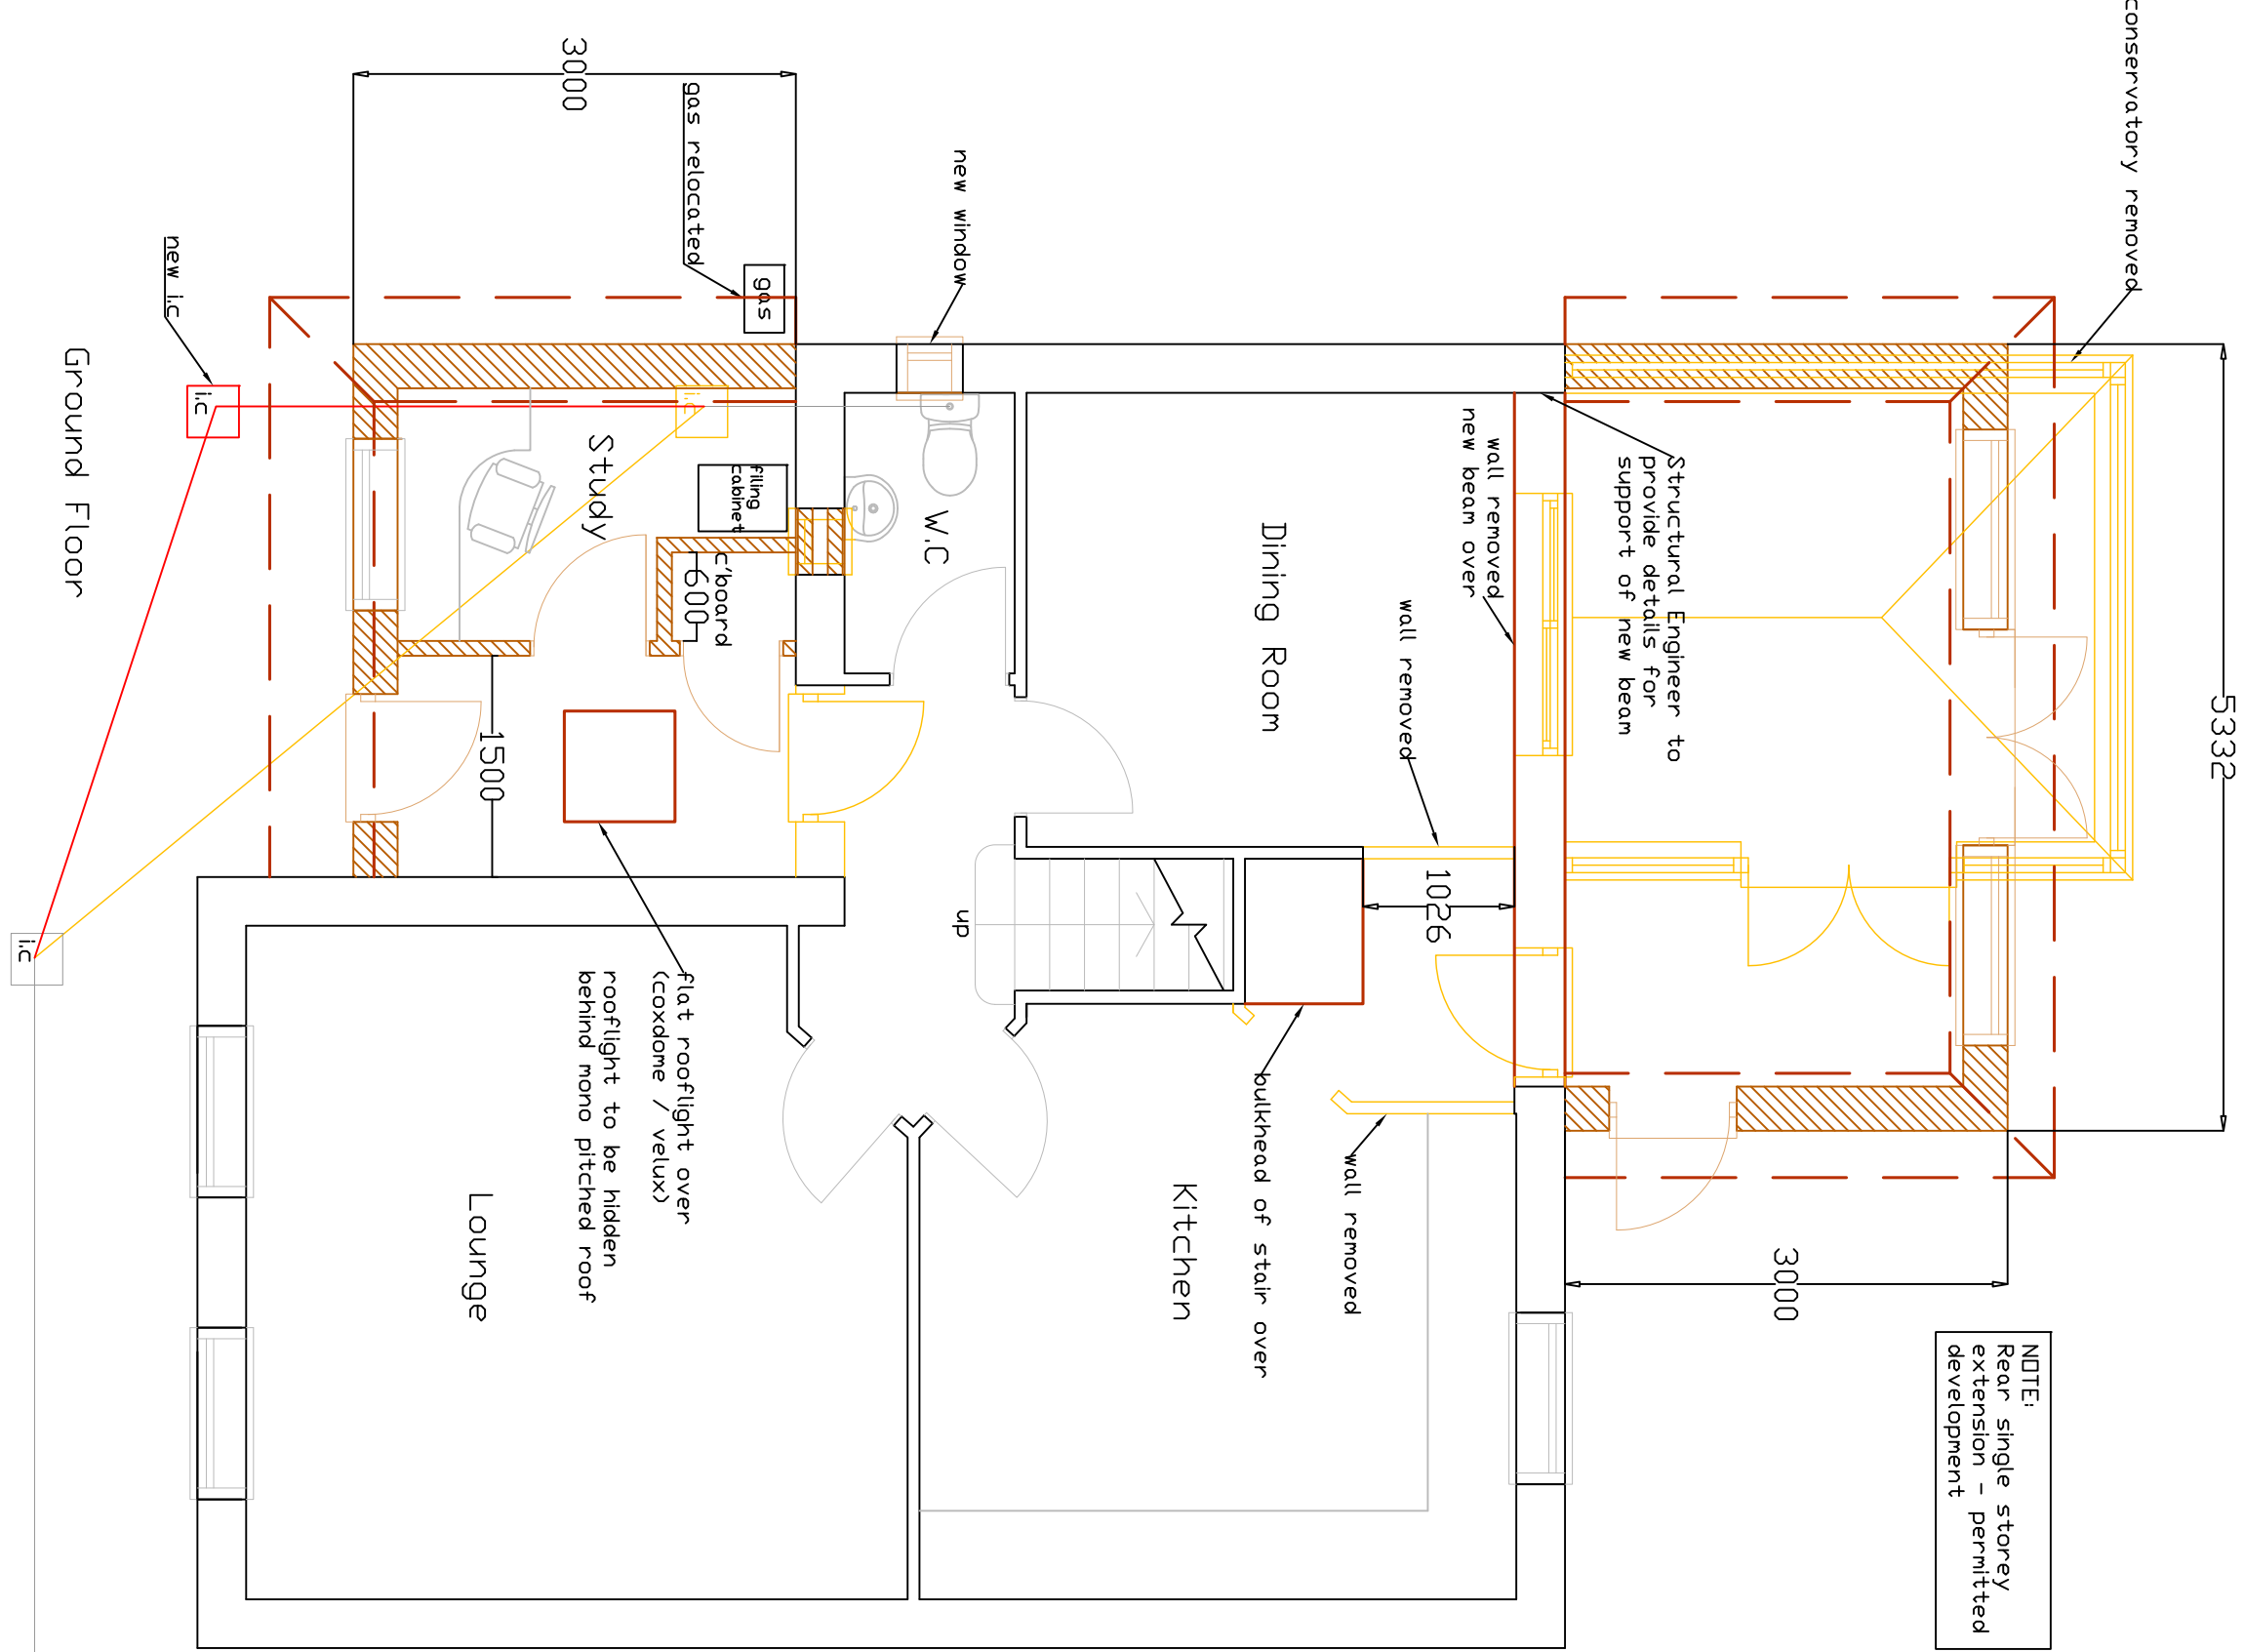
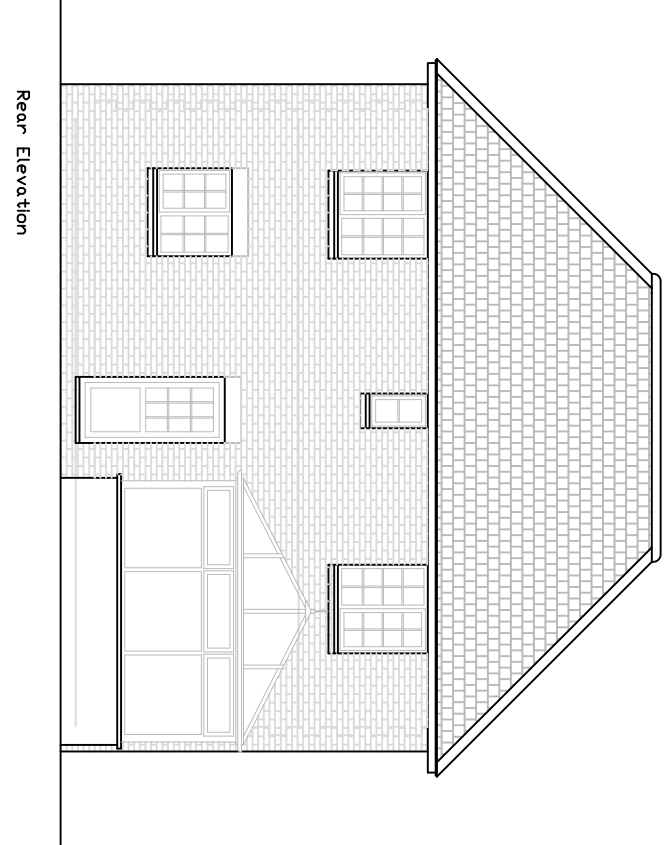


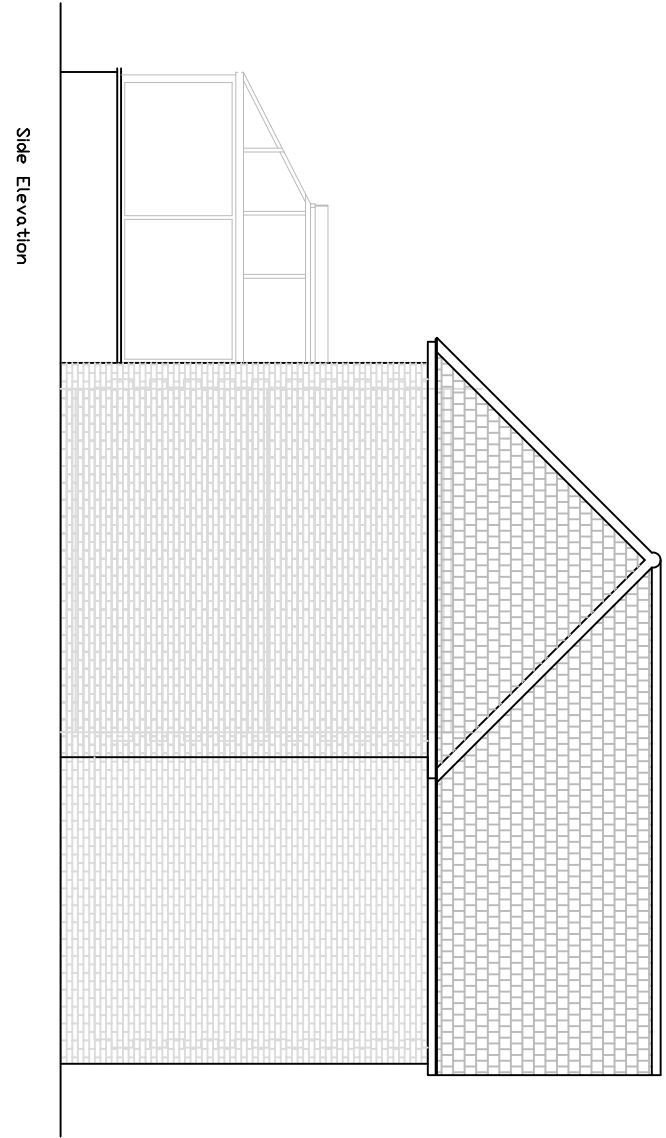





EXISTING FLOORPLANS 1:100

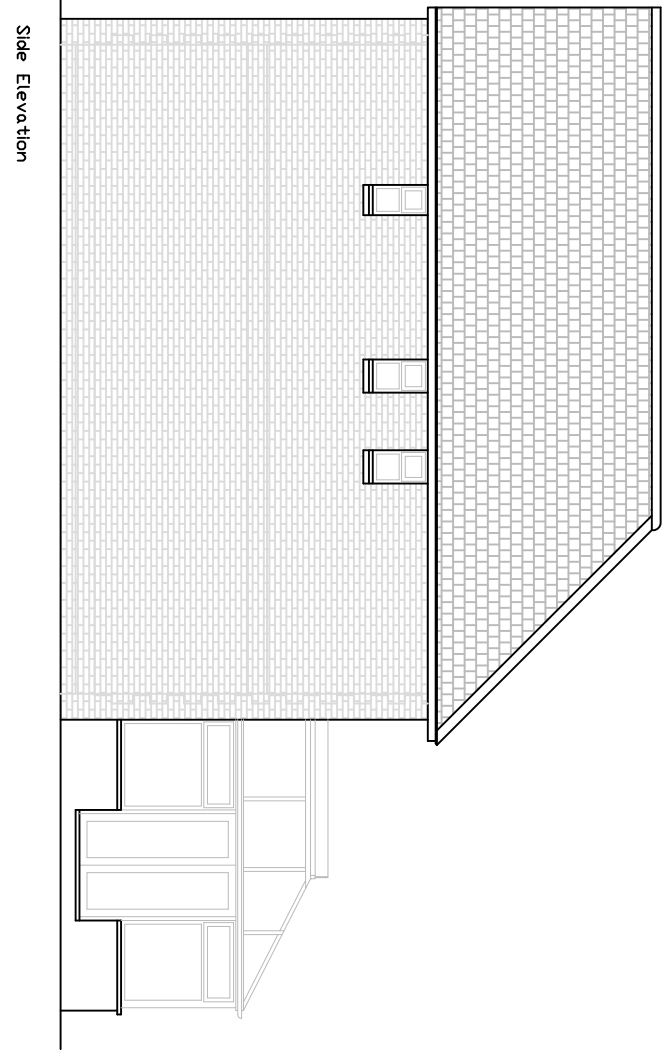


PROPOSED FLOOR PLAN 1:50

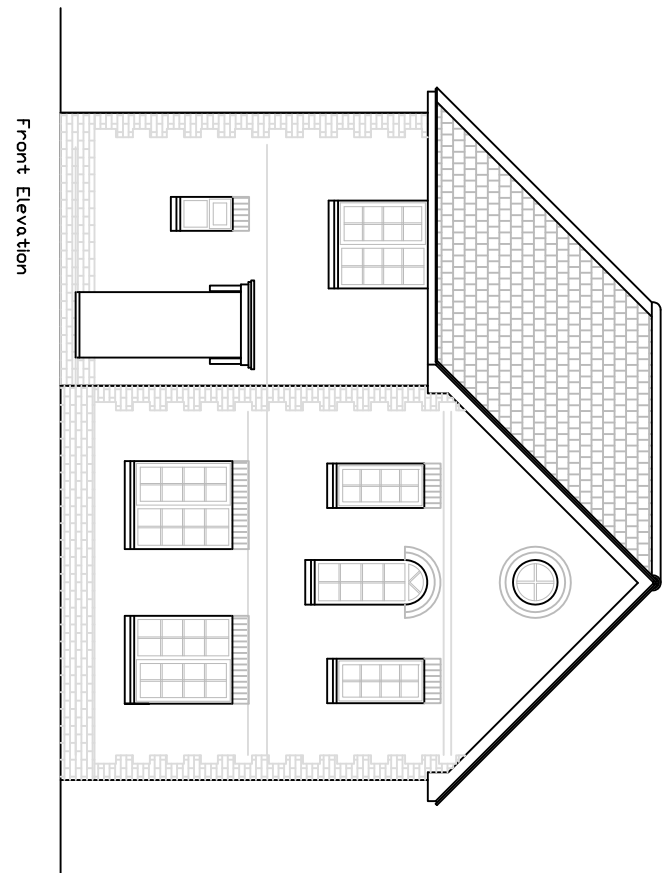


EXISTING ELEVATIONS 1:100

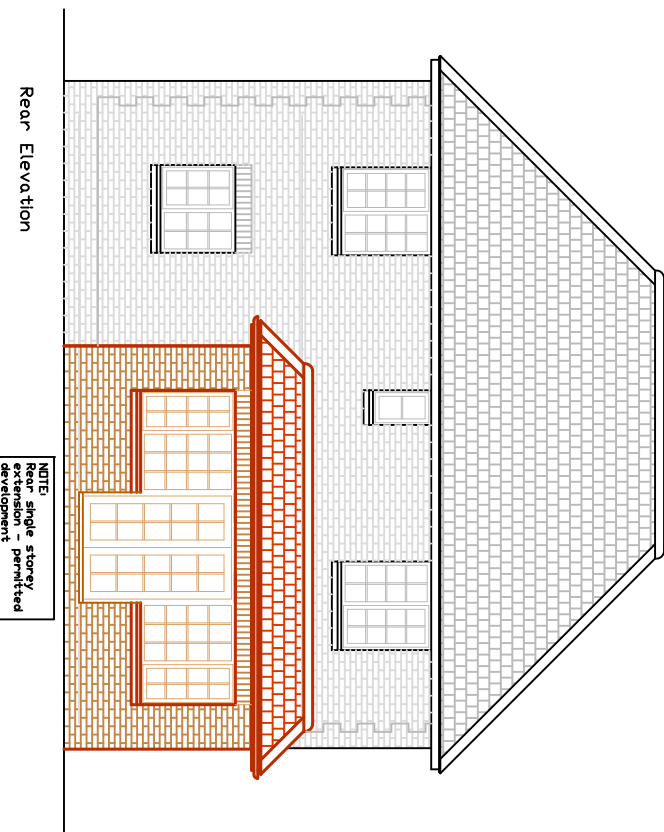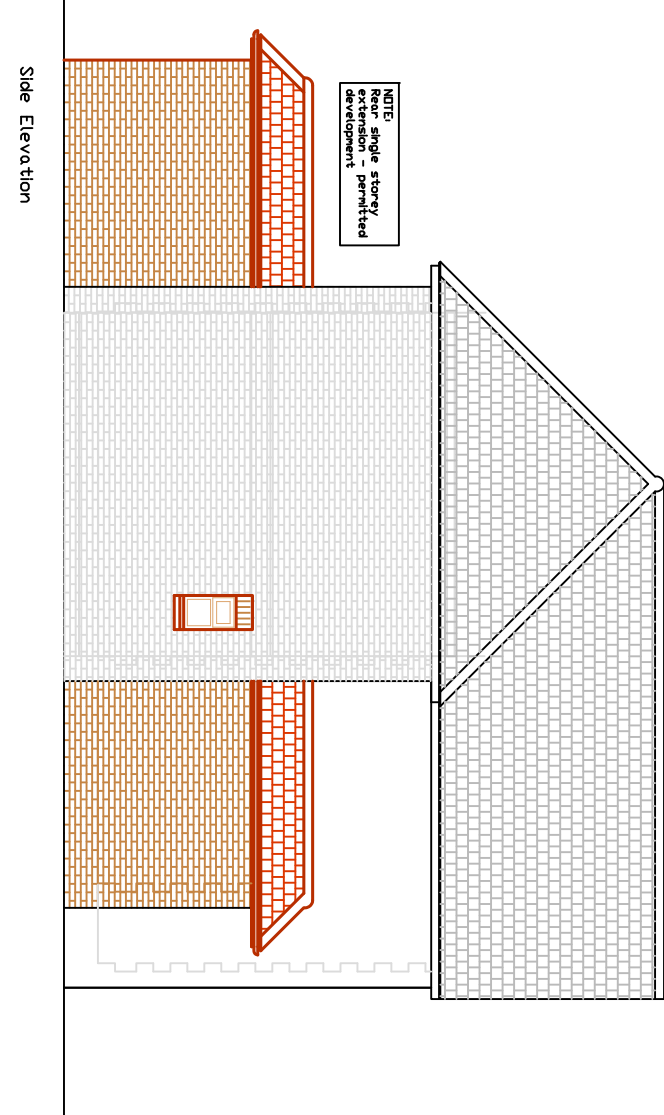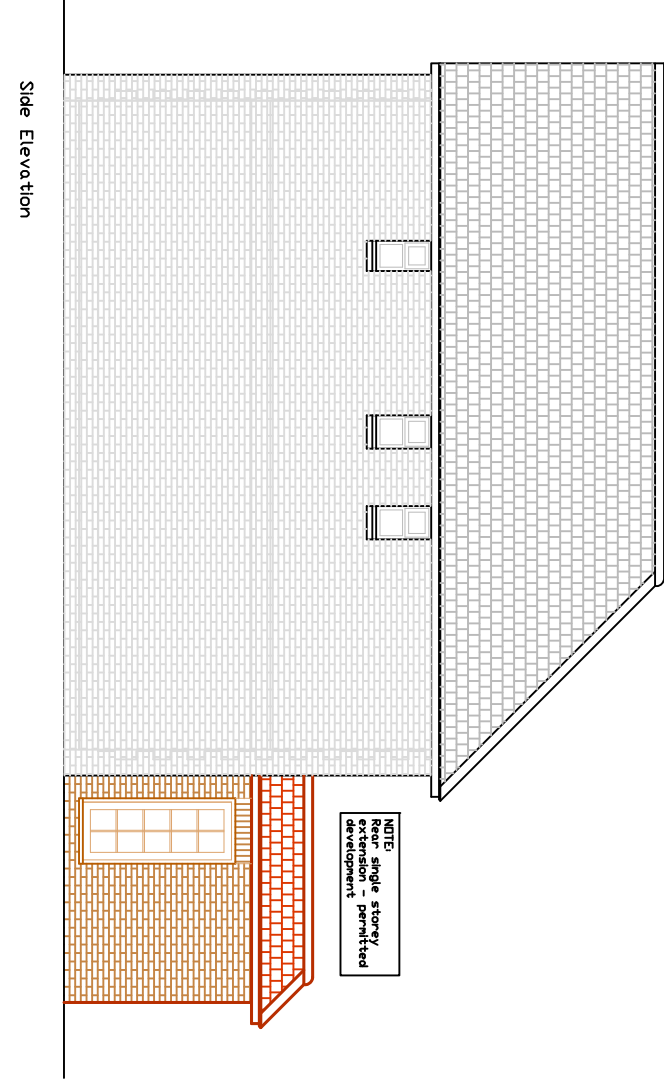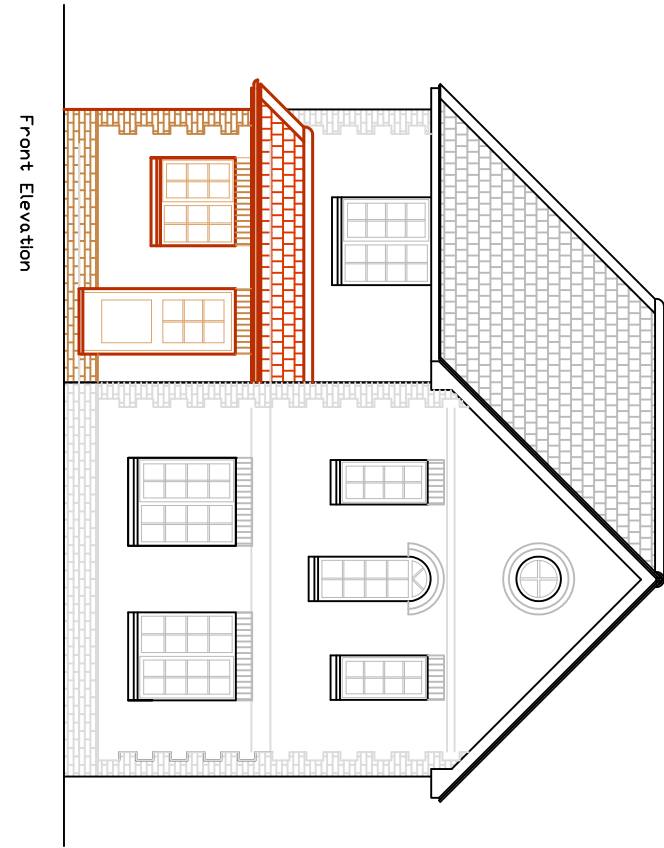


PROPOSED ELEVATIONS 1:100

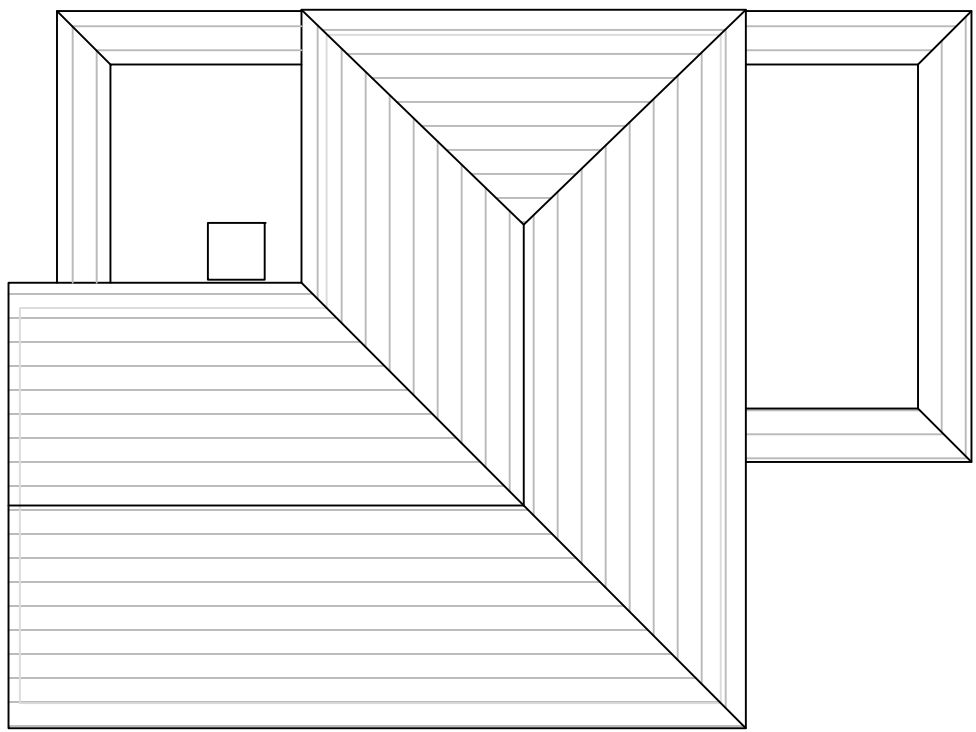

PROPOSED ROOF PLAN 1:100

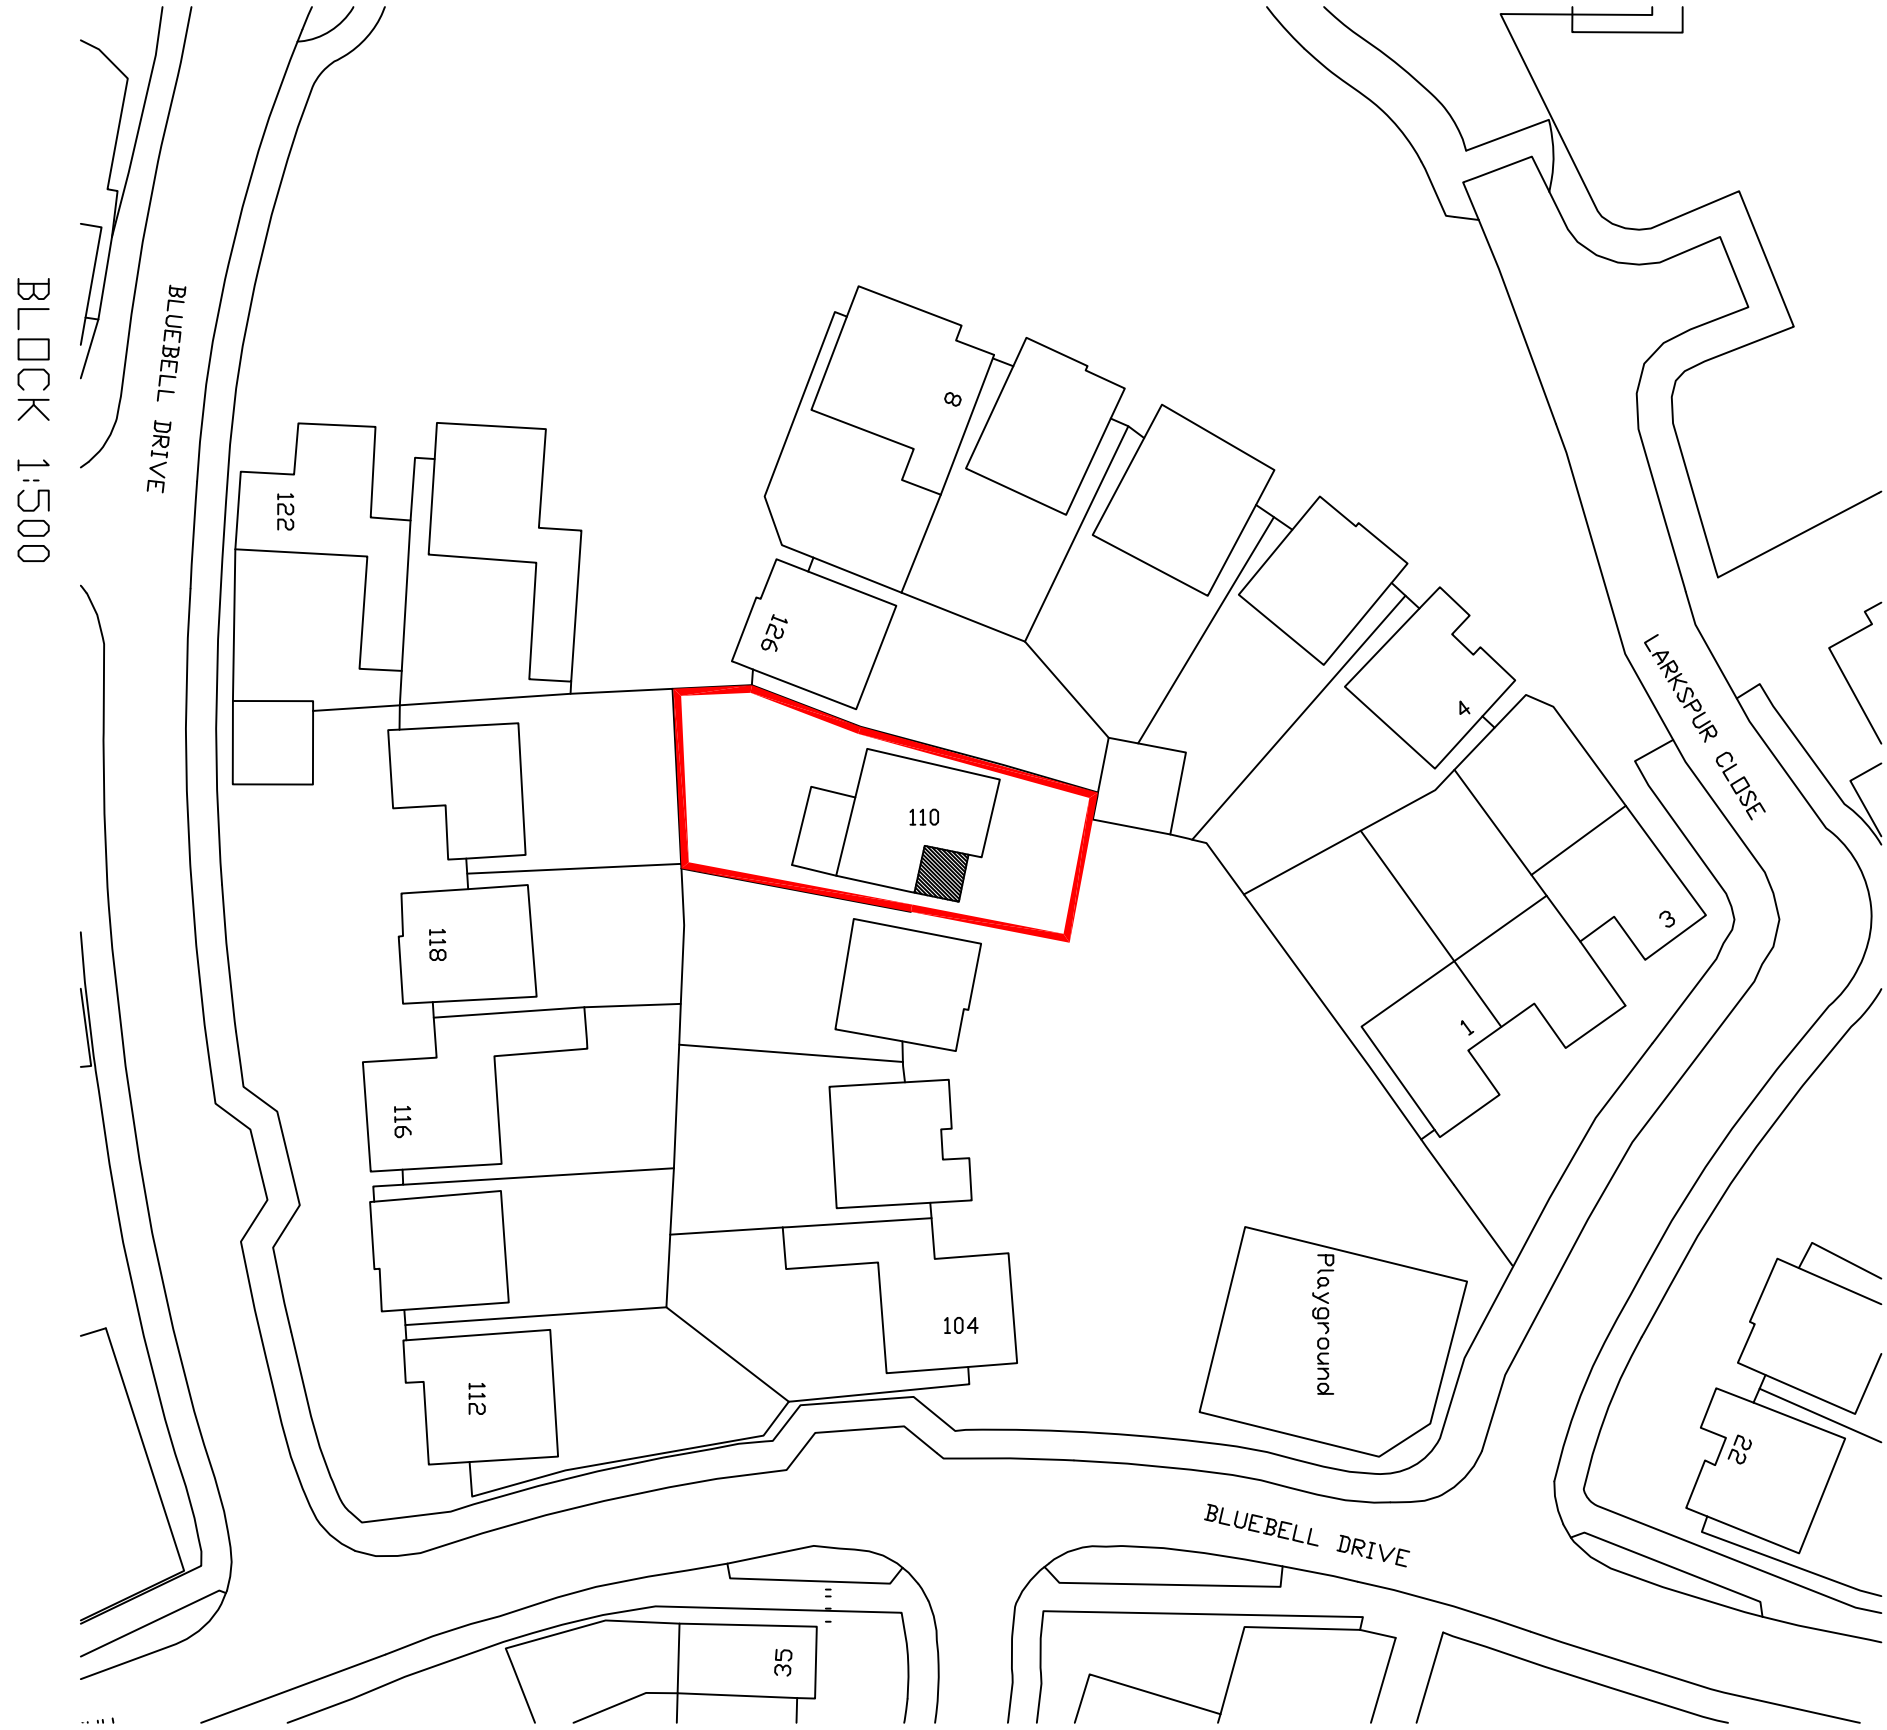

BLOCK 1:500

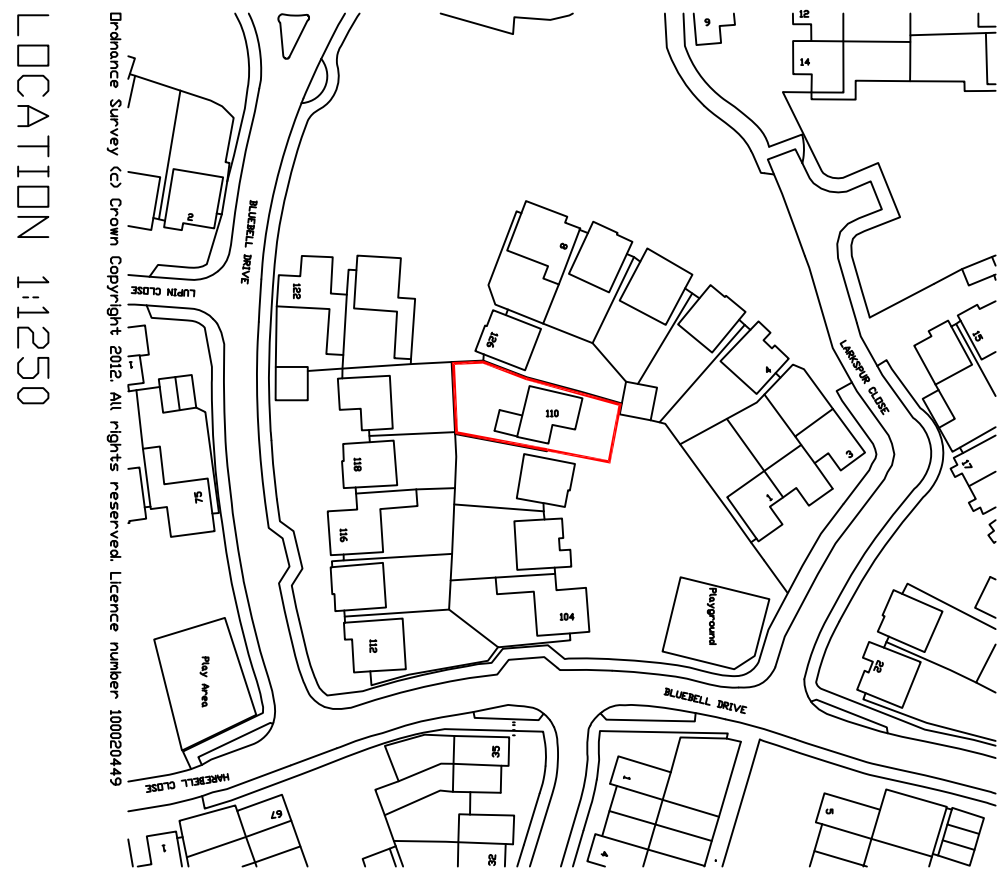

LOCATION 1:1250

All dimensions to be checked on site prior to commencement of work, except for plotting purposes.			
The client accepts the responsibility for the accuracy of the information provided.			
Caldotec Ltd			
10 Bluebell Drive			
East Preston			
West Sussex			
BN16 1PL			
Telephone 01903 859178			
EXISTING & PROPOSED FLOORPLANS, ELEVATIONS, ROOF PLAN & LOCATION			
10 Bluebell Drive			
Rushington			
CLIENT Mr & Mrs Clarke			
DATE 08/08/12			
BY			
SCALE AS SHOWN ON A1			
DATE 22/05/12			
DRAWING NUMBER 12001/01/12/12/12			