
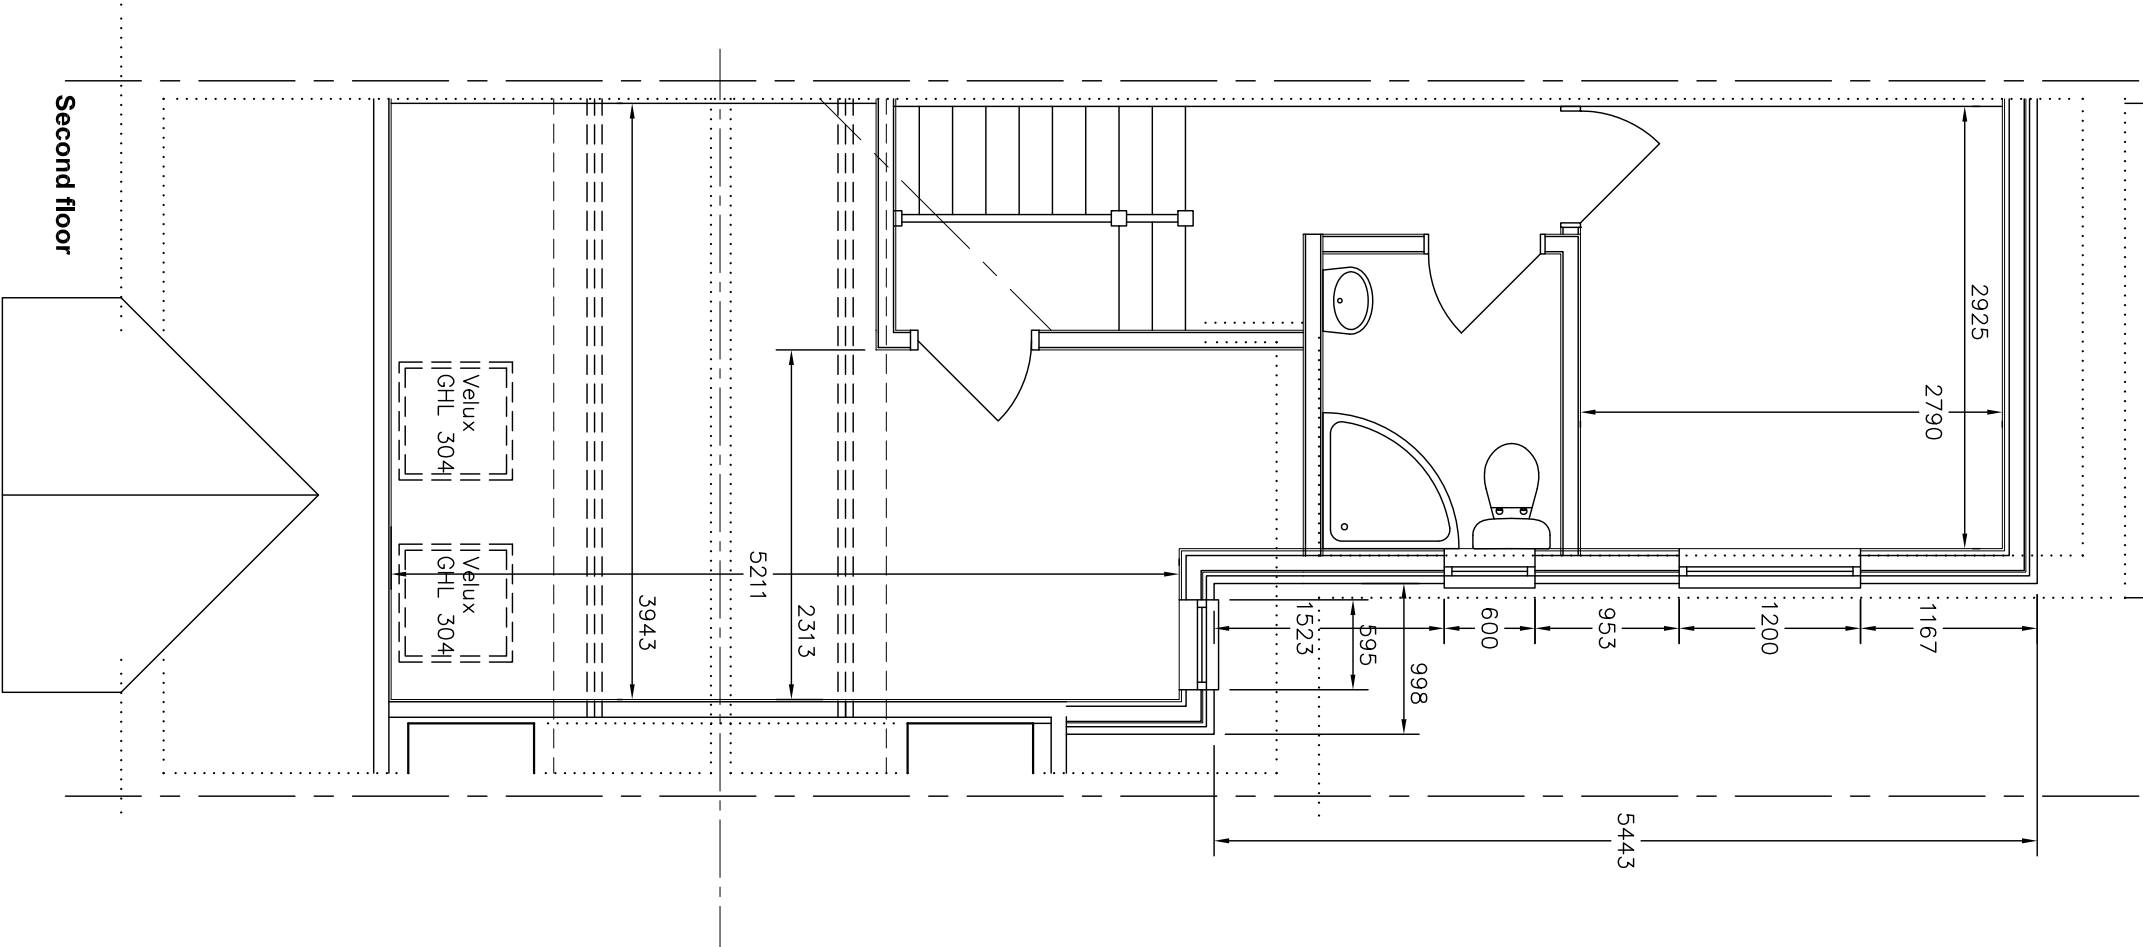
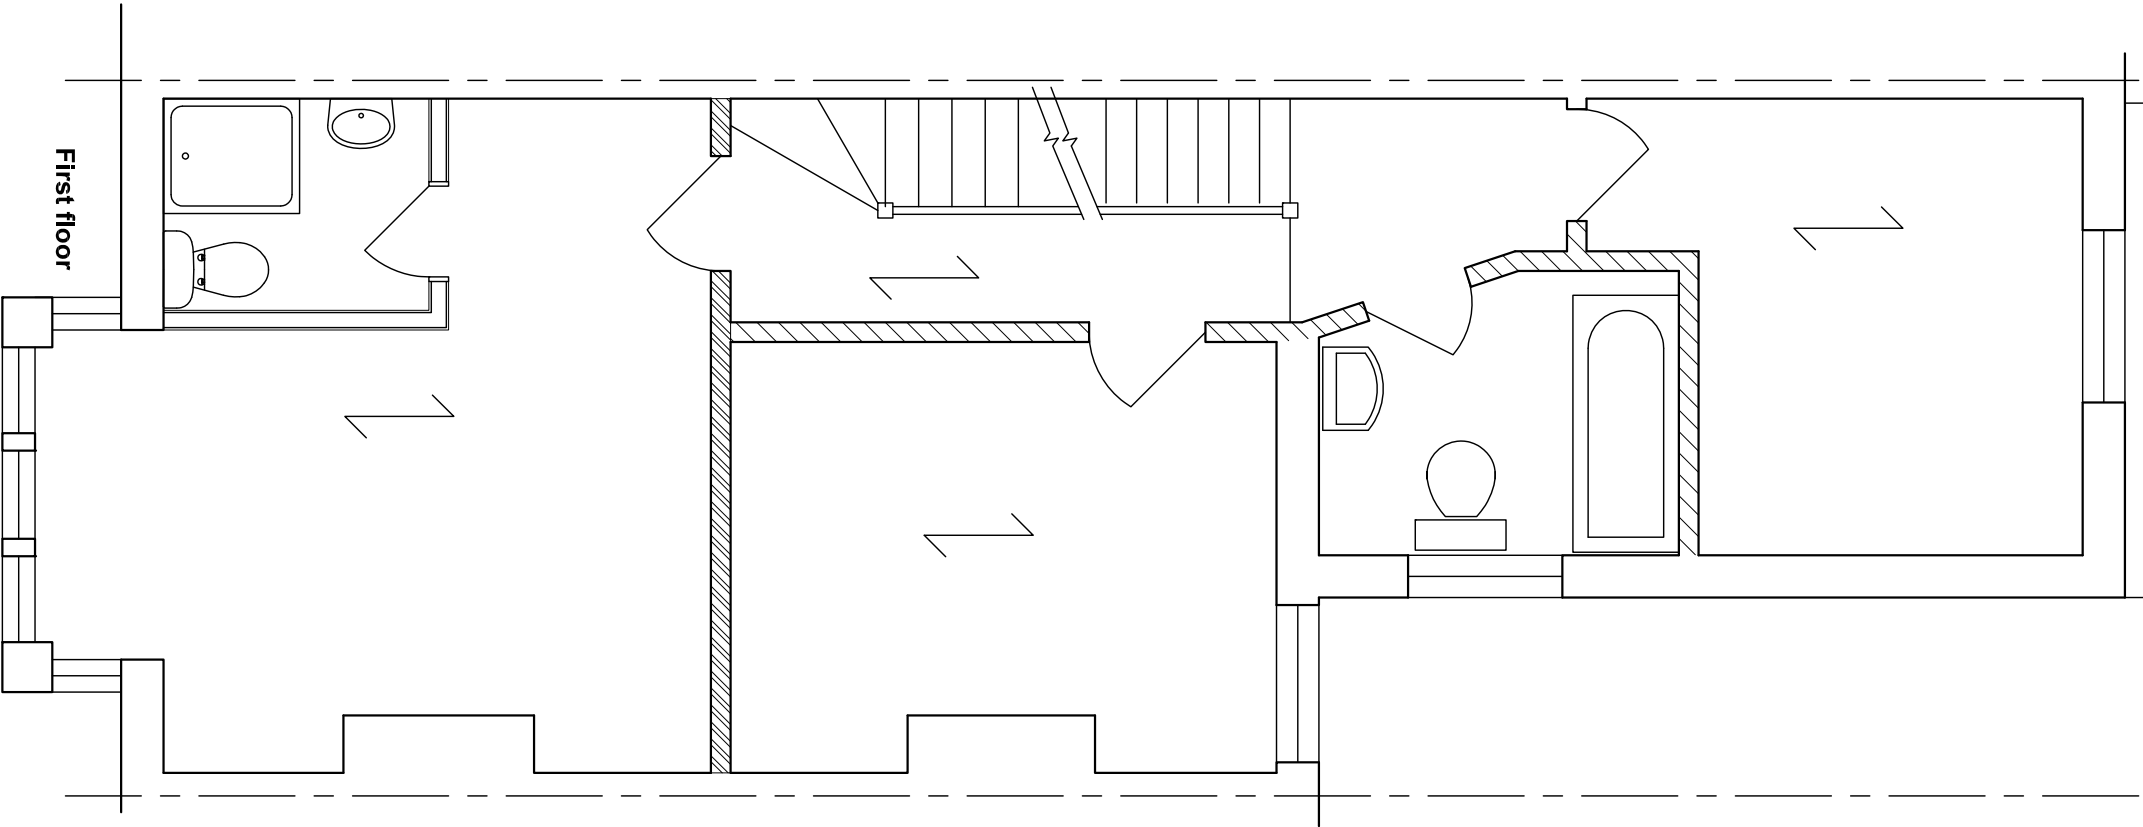


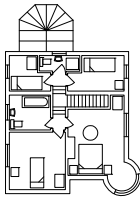

Bryceson Shaw Associates <i>Surveyors and Designers</i> 2 Wellesley Court, Fitzalan Road, Littlehampton, West Sussex BN17 5JW Tel. 01903 734381 Mobile: 07889 651301 E-mail: brycesonshaw@btinternet.com		
Project: Proposed loft conversion and extension; 75 East Ham Road, Littlehampton BN17 7BQ		
Drawing: Floor plans		
For: Mr. N. Brooks		
Drawn: PKS	Date: July 2014	
Scales: 1:50	No: 1635/01/03/A	
To scale when printed on A3		