




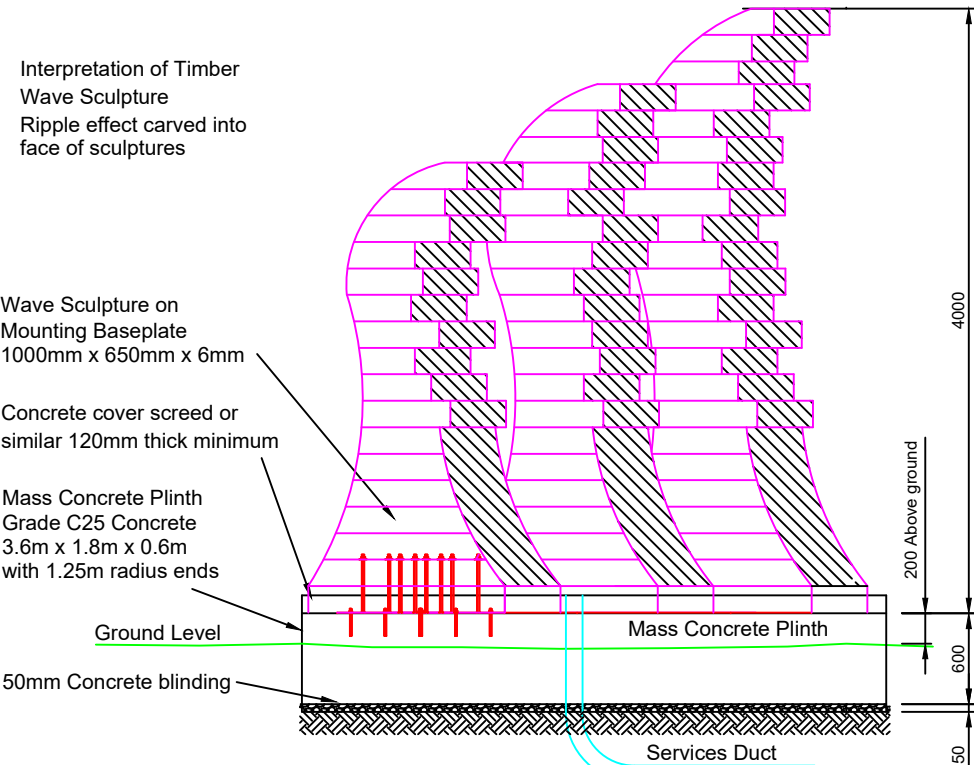

South Elevation of Wave Sculpture

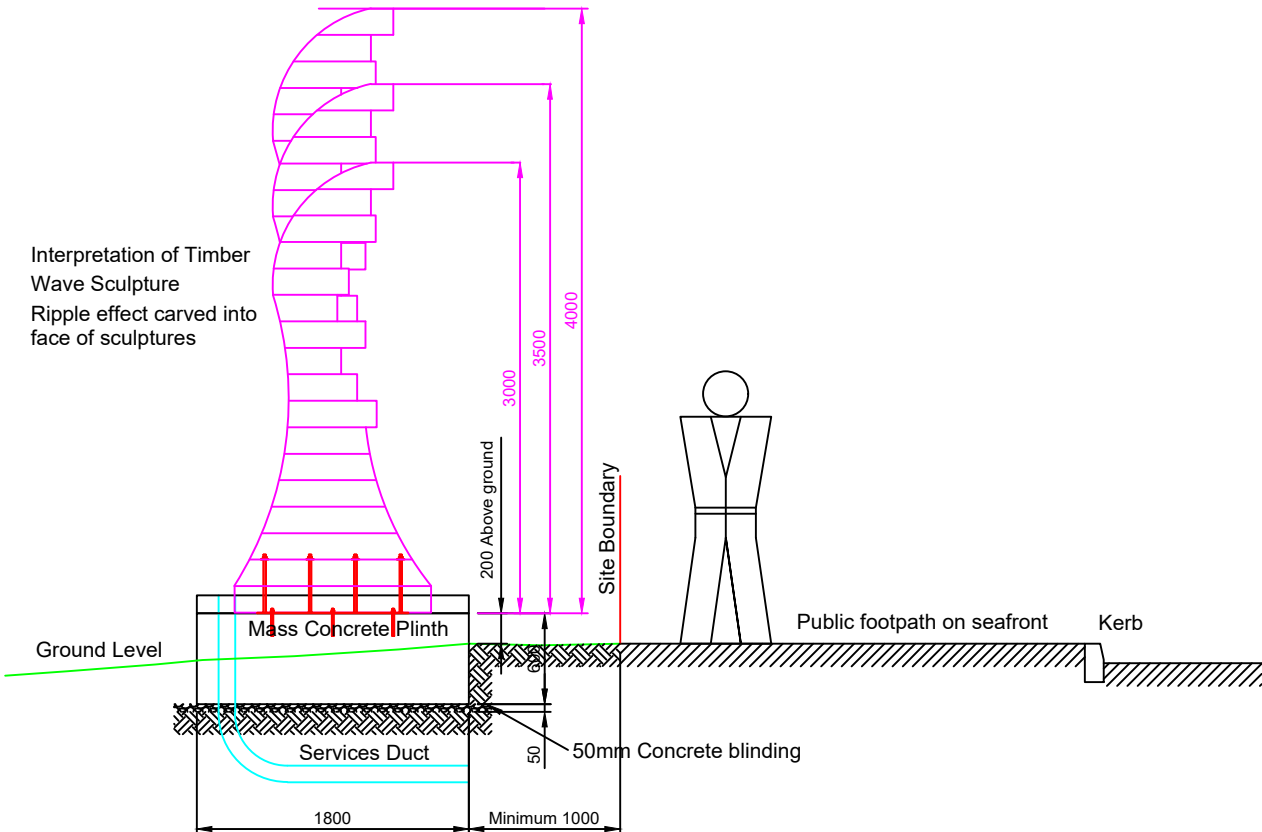


West Elevation of Wave Sculpture

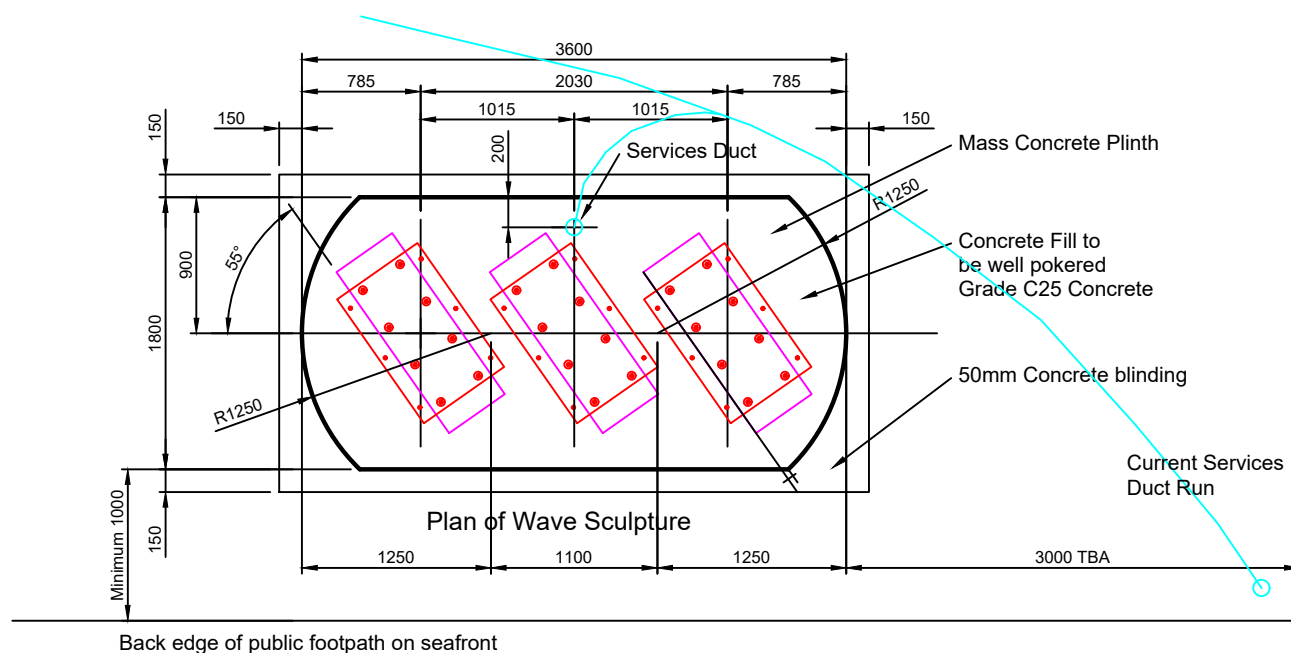

Site Location Plan of Wave Sculpture

New footpath to The Wave Leisure Centre

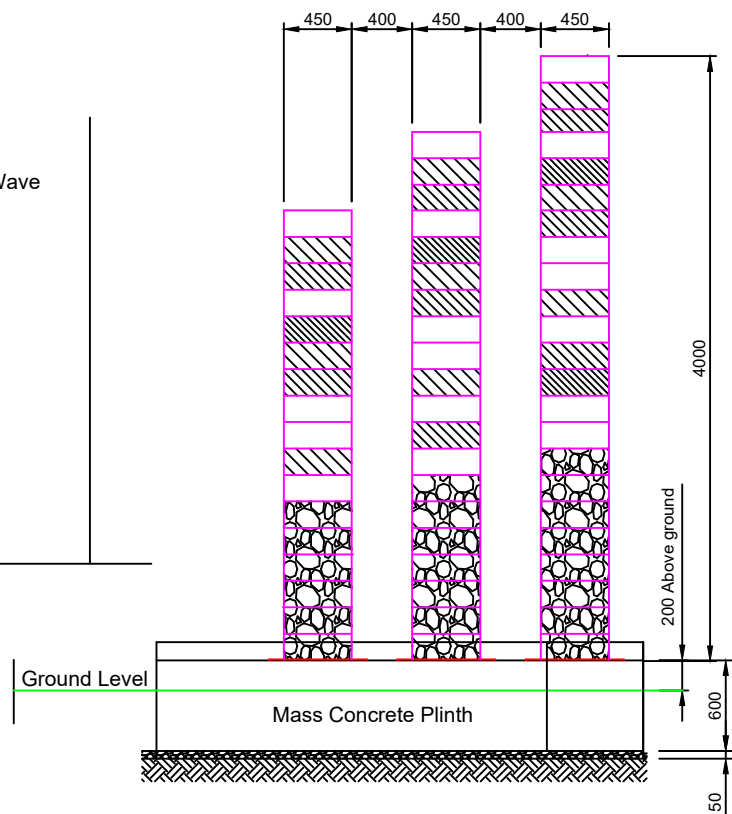

Elevation Parallel to Wave Profiles

Sea Road Kerb Line

Notes

E			
D			
C	Updated for Planning	BT	30/07/20
B	Updated for Planning	BT	21/07/20
A	Redrawn	S.D	20/09/19
Rev	Description	By	Date

Project:
The Littlehampton Wave
Leisure Centre

Drawing Title:
Plan & Elevation of Sculpture
Concrete Plinth

Drawn by: S.D/BT

Checked by:

Date: 20/09/2019

Scale: 1:50

Arun District Council
Arun Civic Centre
Maltravers Road
Littlehampton
West Sussex
BN17 5LF
Tel: 01903 737500
Email: Engineering.Services@arun.gov.uk

Original Sheet Size - A3

Drawing Number:

04051404

Rev:

C