




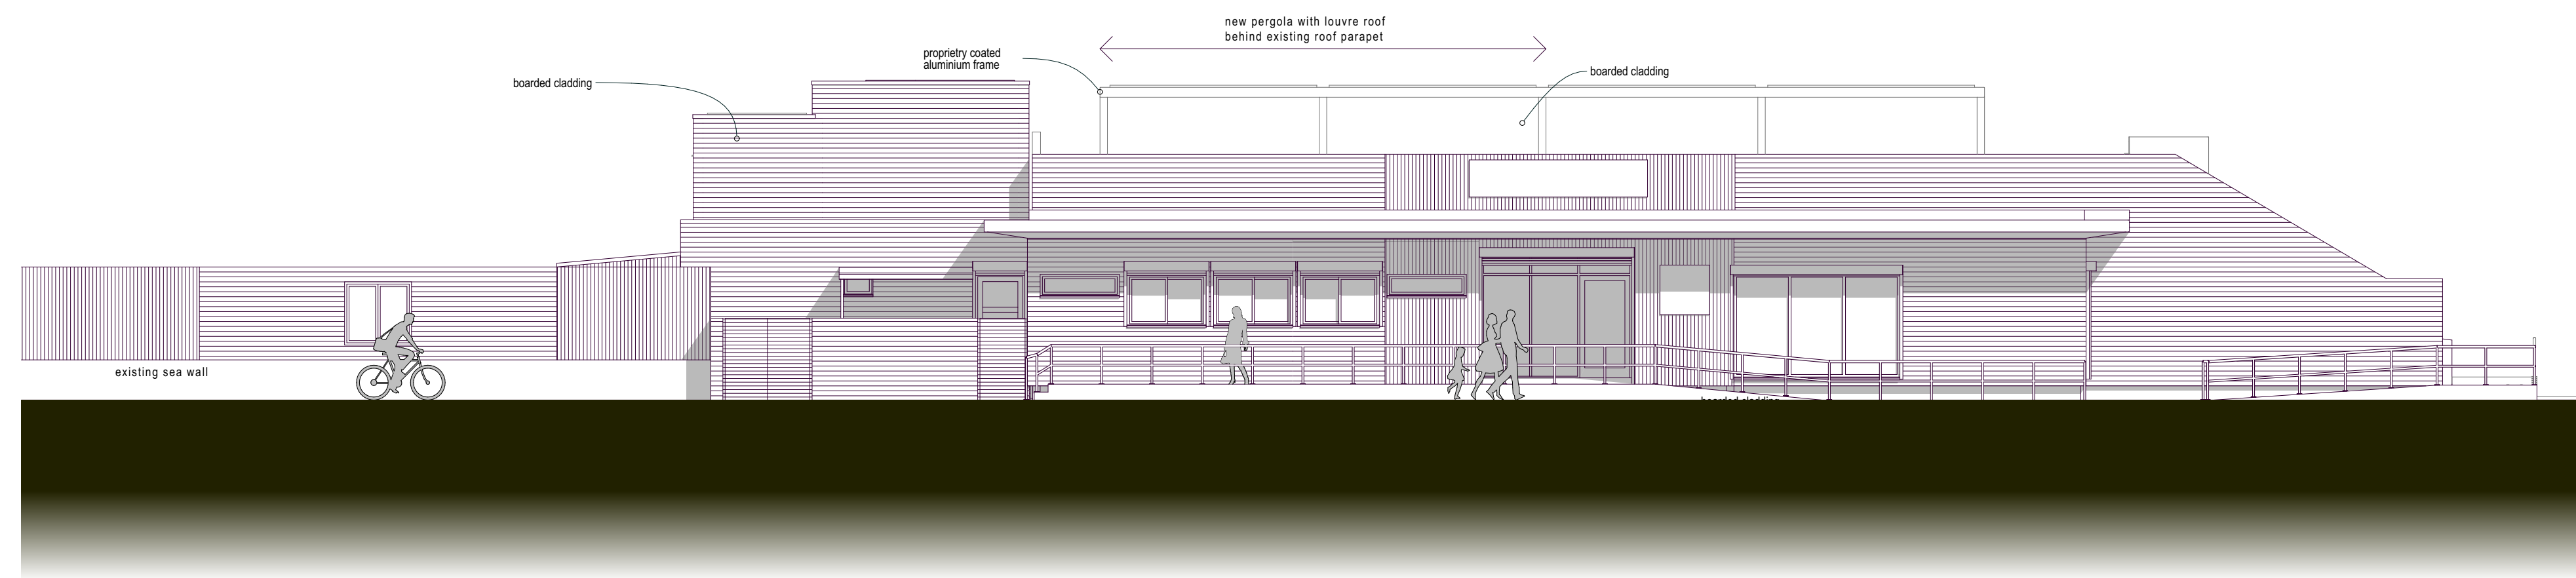


north elevation

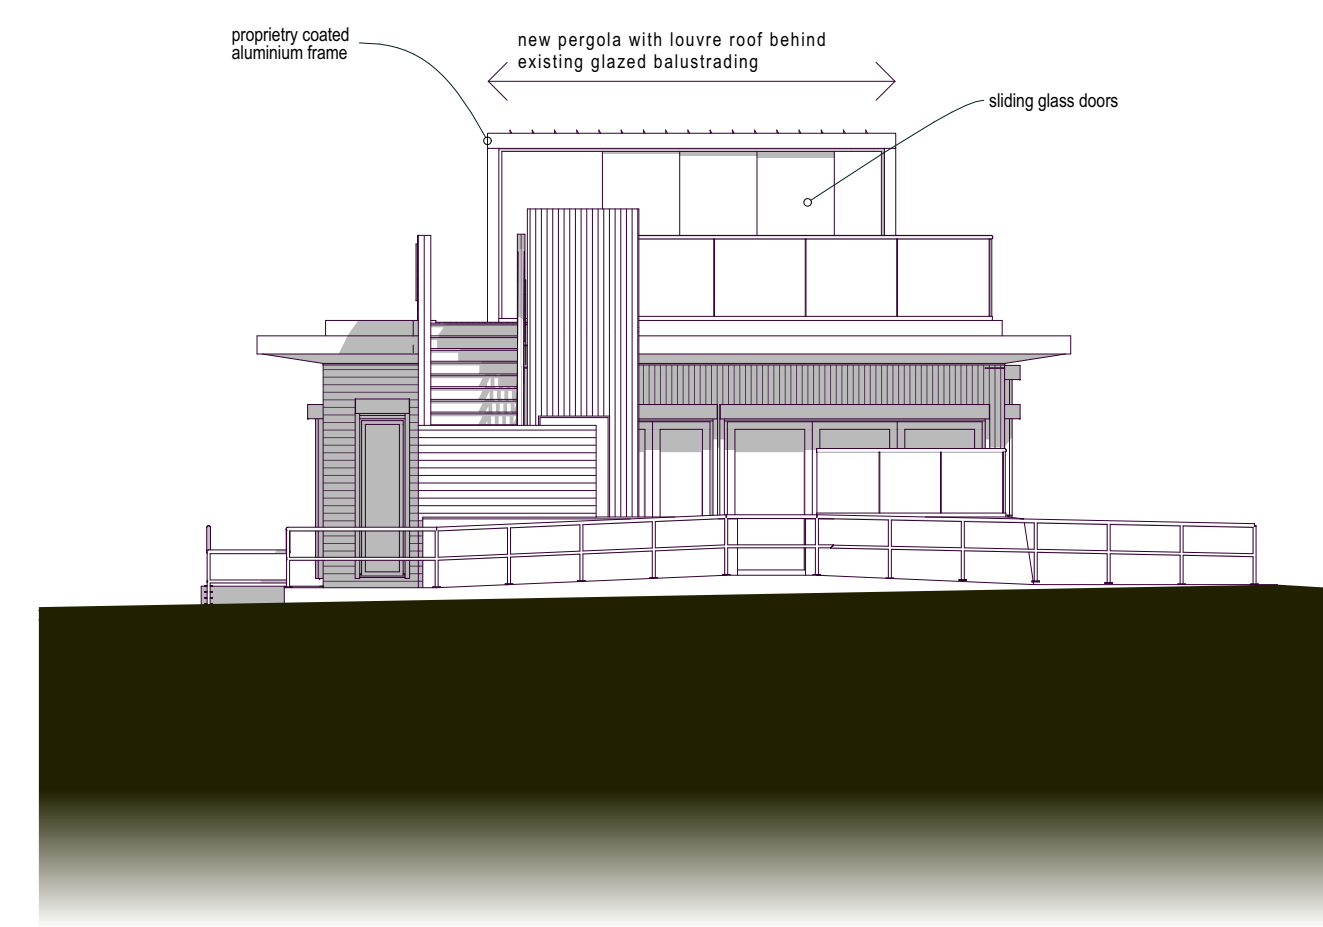

west elevation

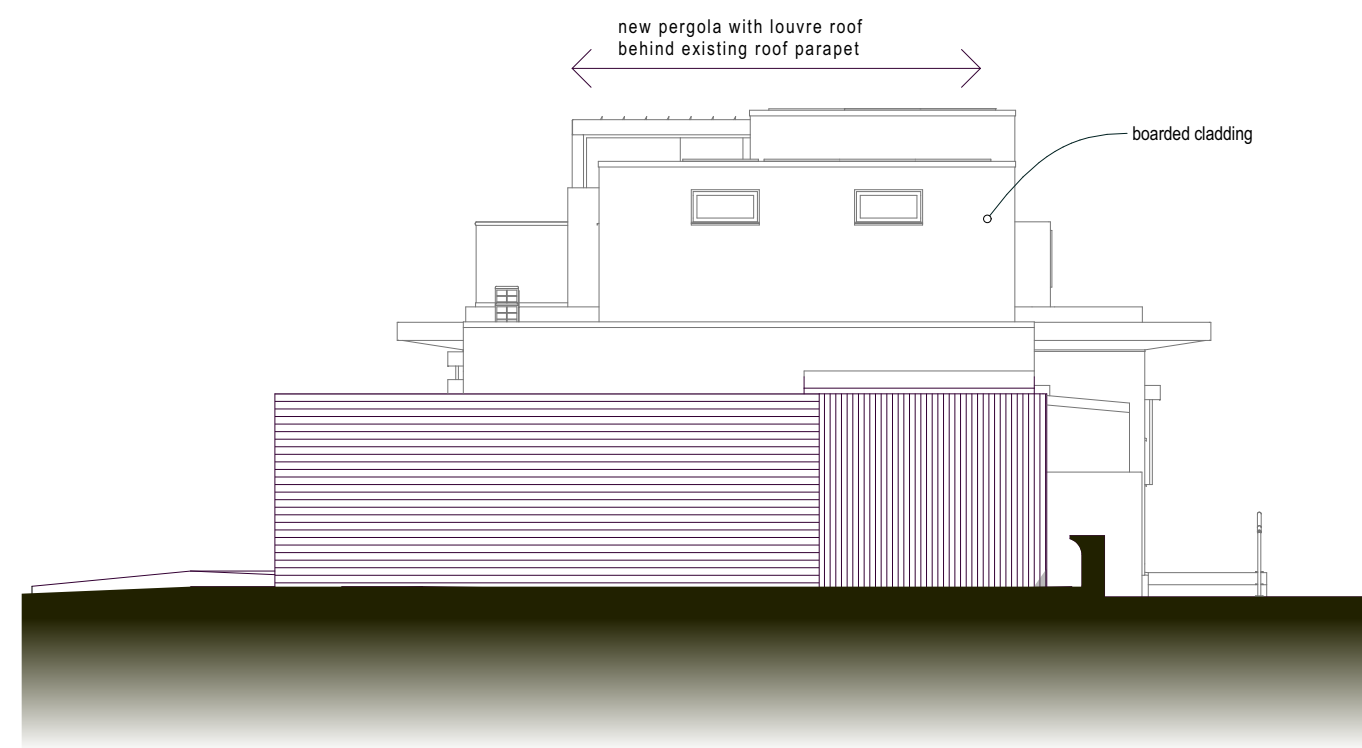


east elevation

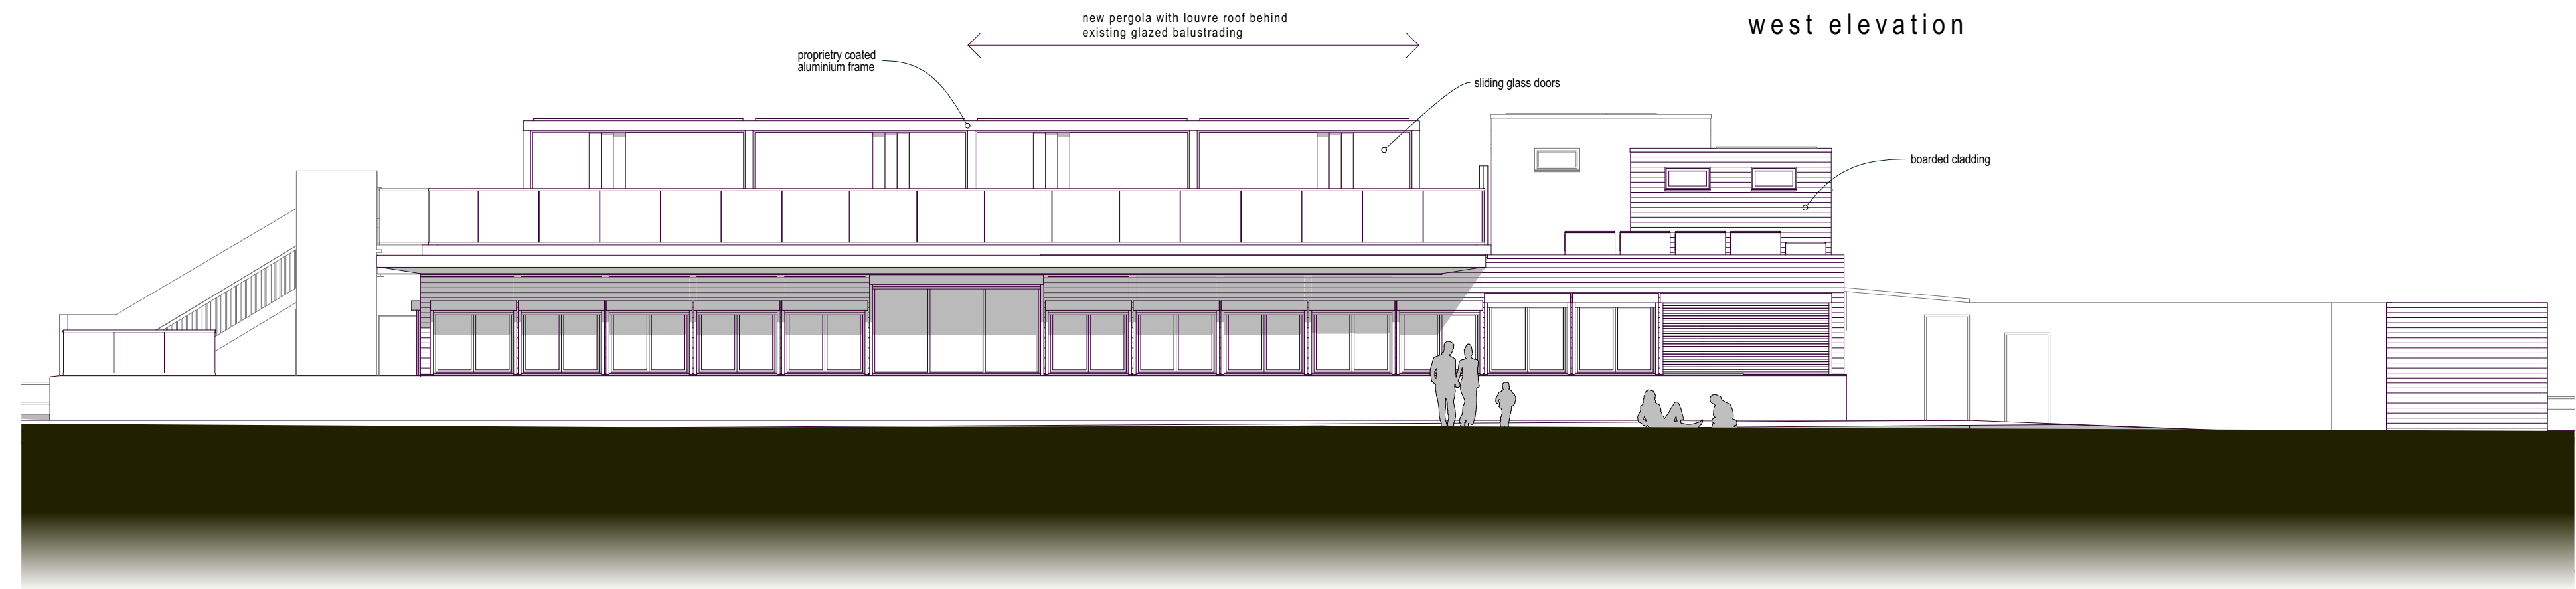

south elevation




view from north

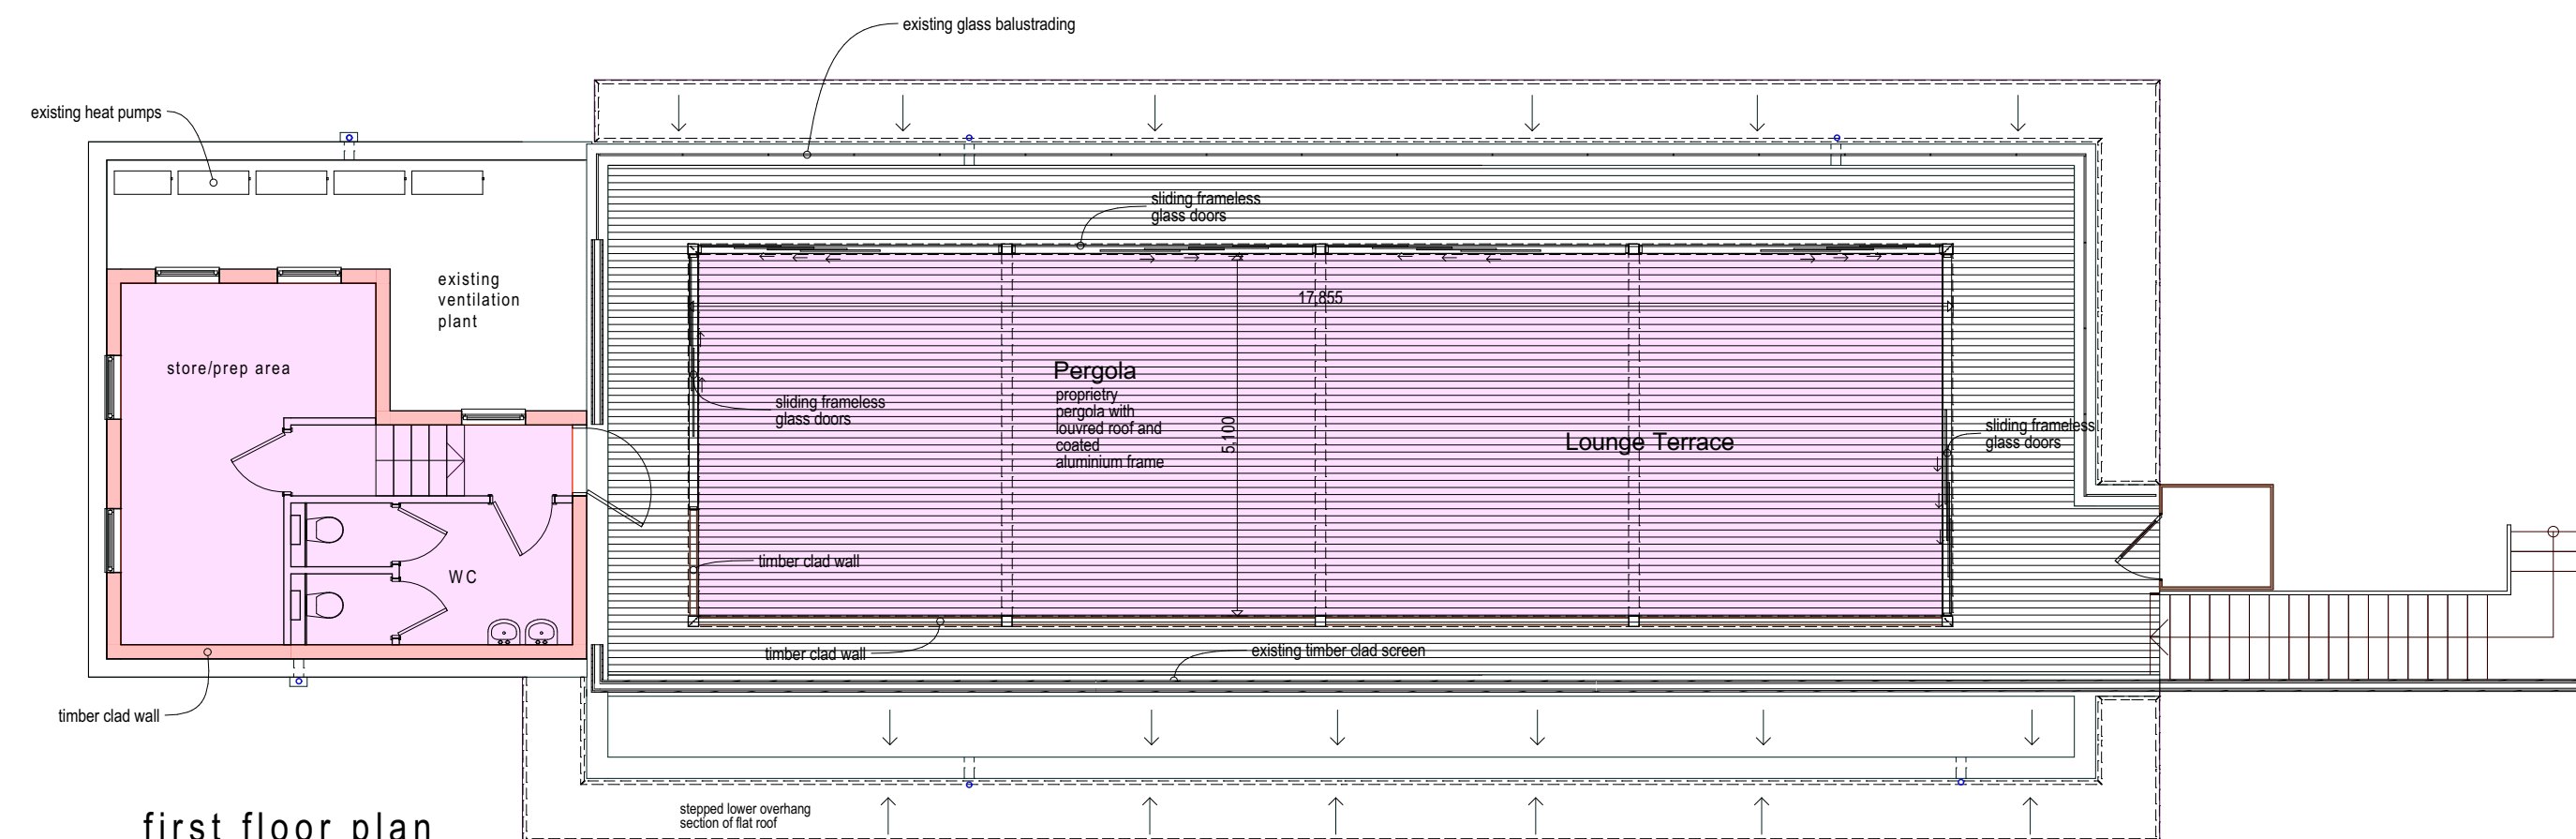


first floor plan



view from south

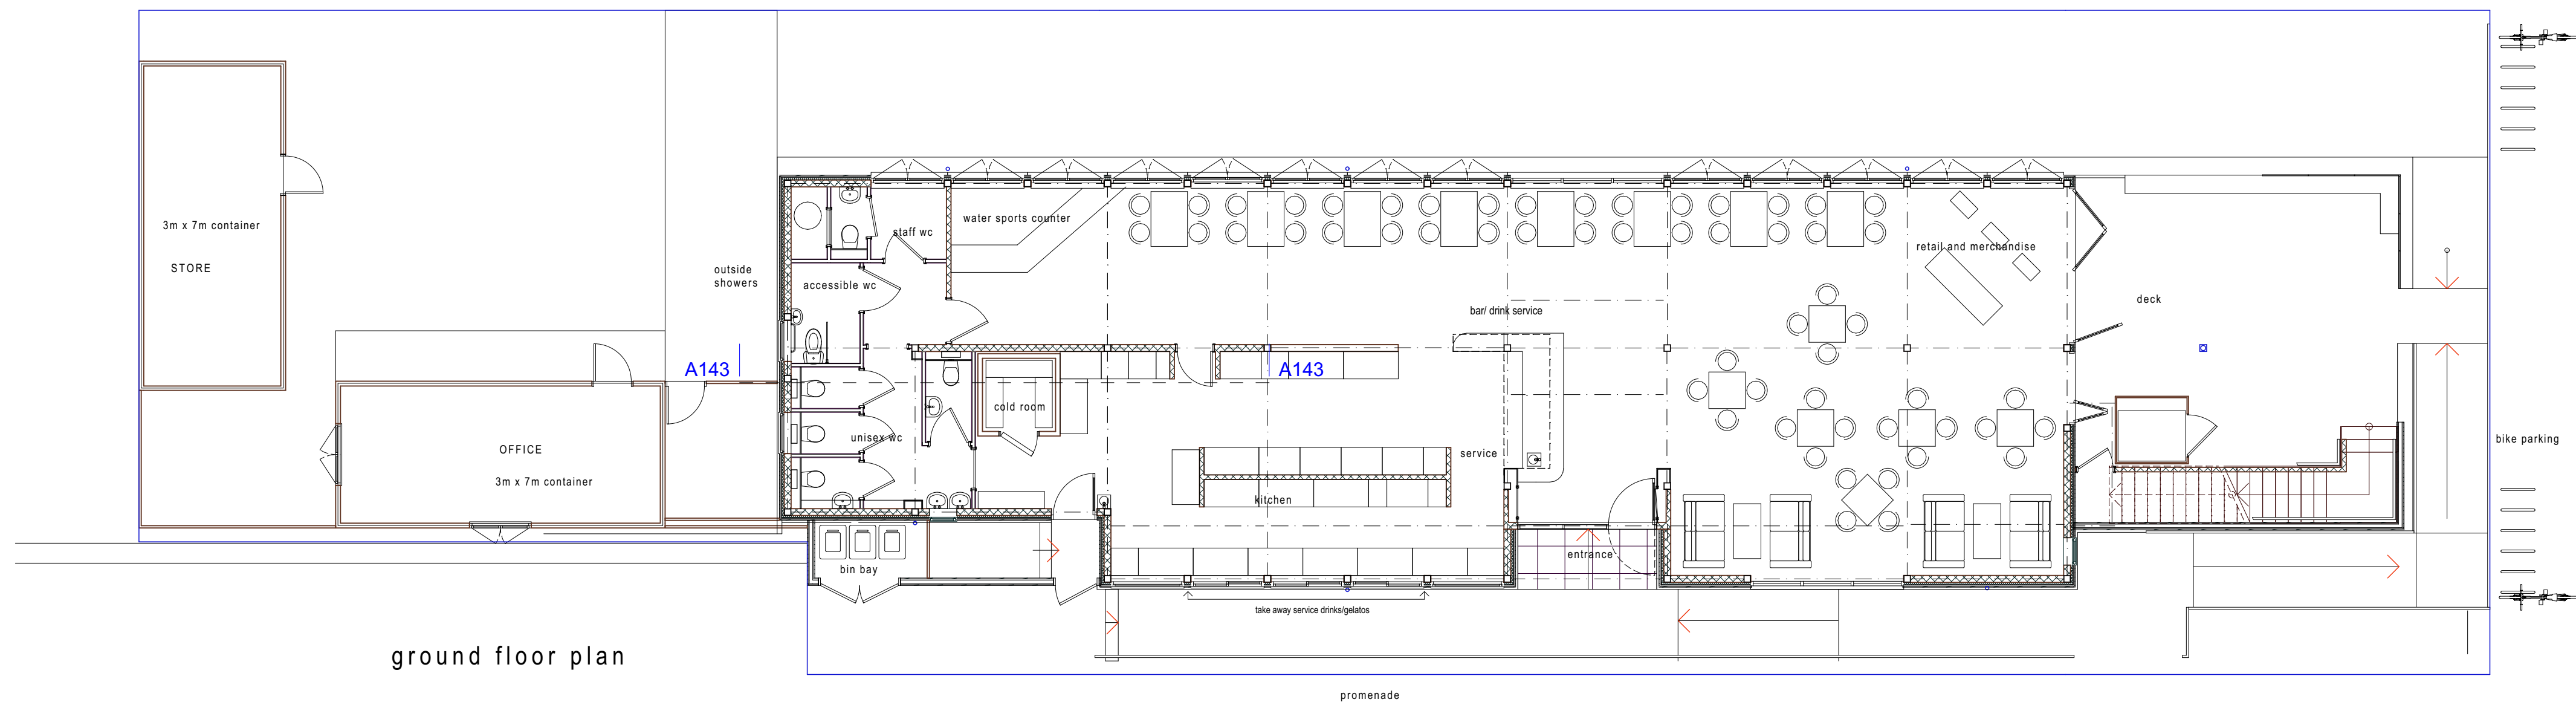

ground floor plan

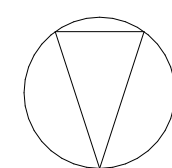

N

0 1 2 3 4 5
scale bar 1 : 100 @ A1



Client JAMIE HAWKINS
Project KITE SURF SCHOOL EQUIPMENT
STORE AND OFFICE
BEACH ROAD
LITTLEHAMPTON
Drawing Title PROPOSED PLANS &
ELEVATIONS

Drawing CND12_SK01 Rev a
Date DEC 2021 Scale 1 : 100 at A1