




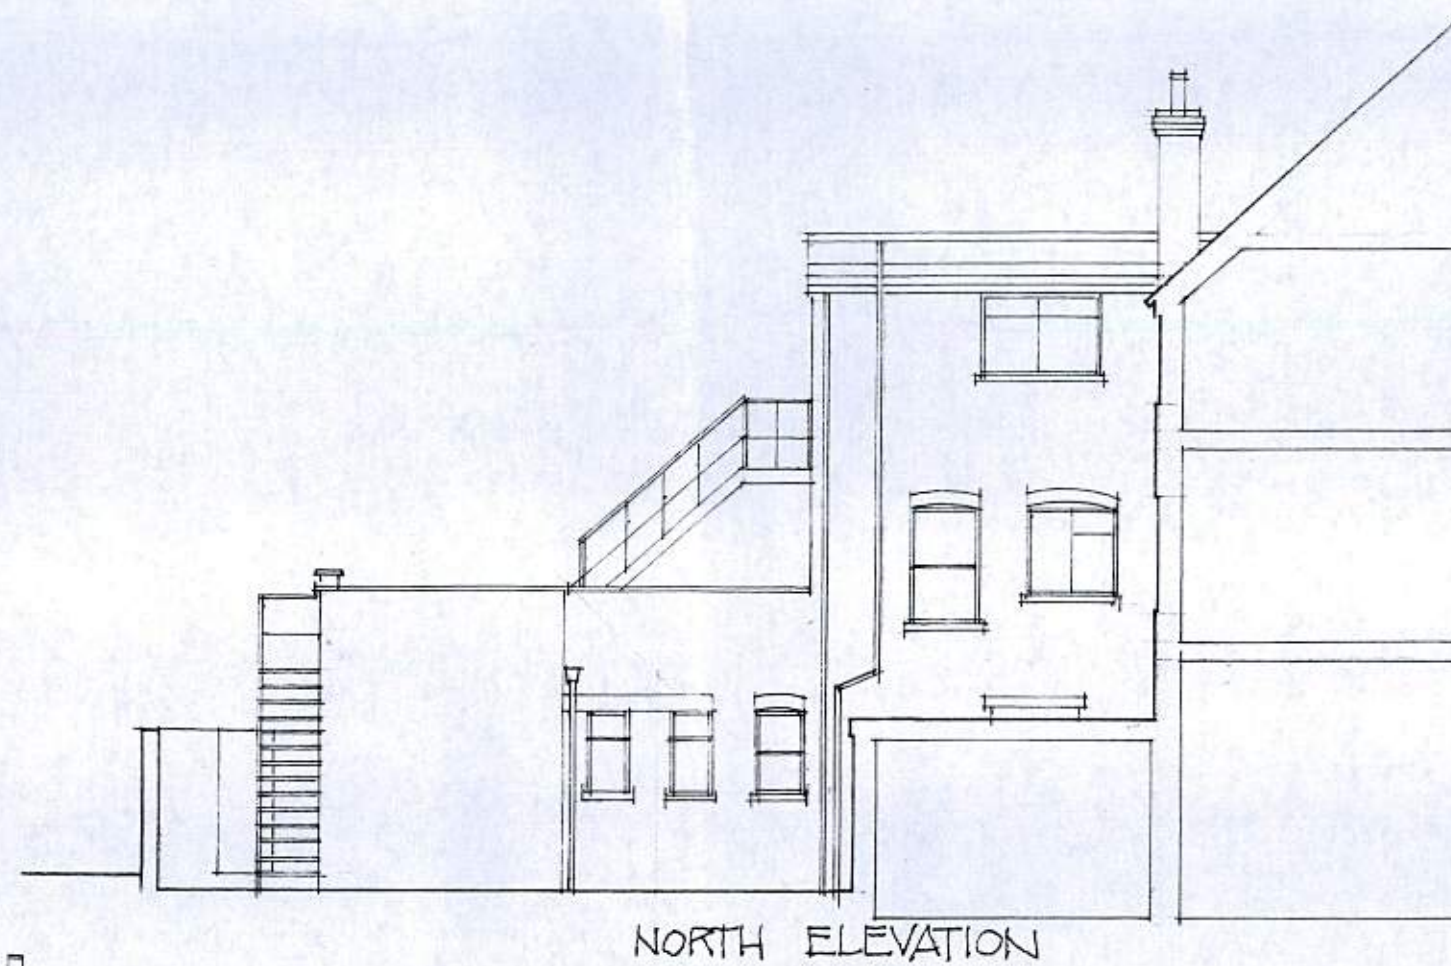

NORTH ELEVATION

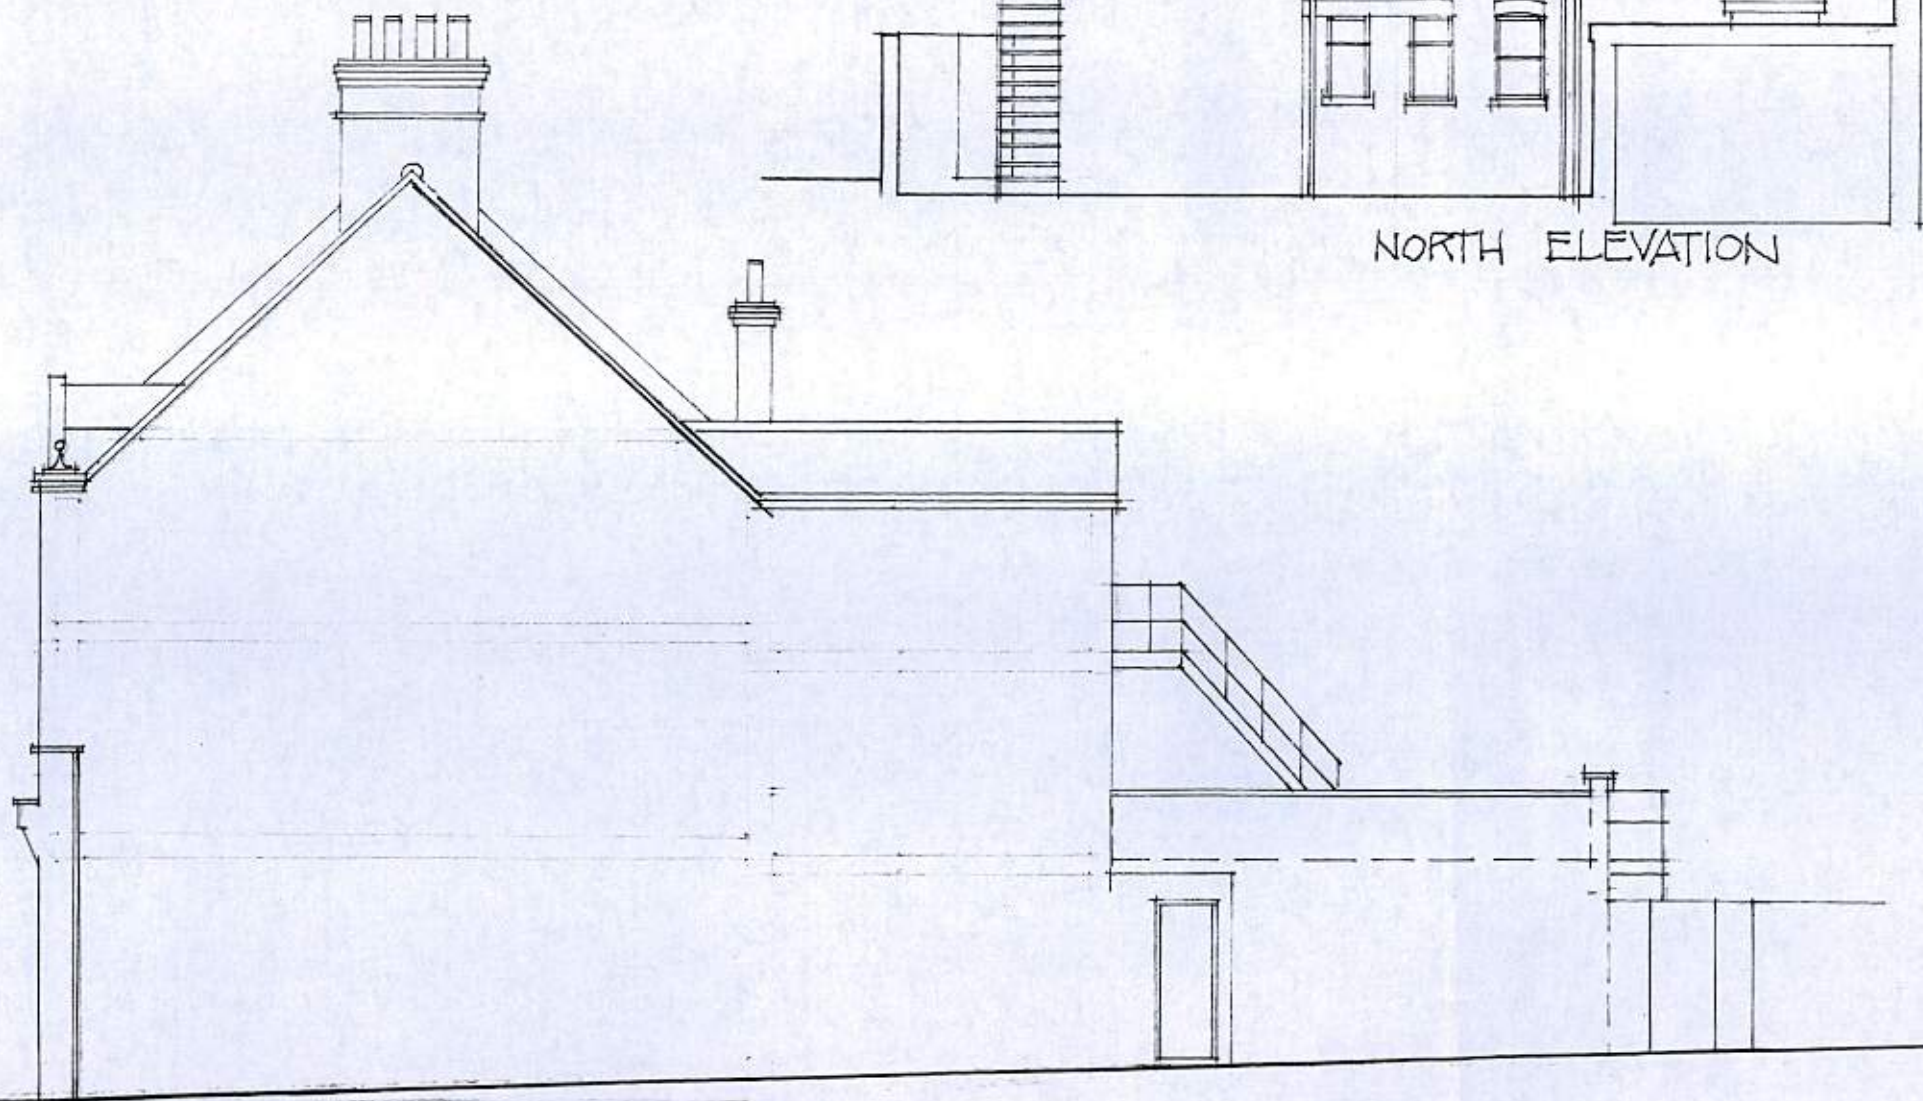

SOUTH ELEVATION

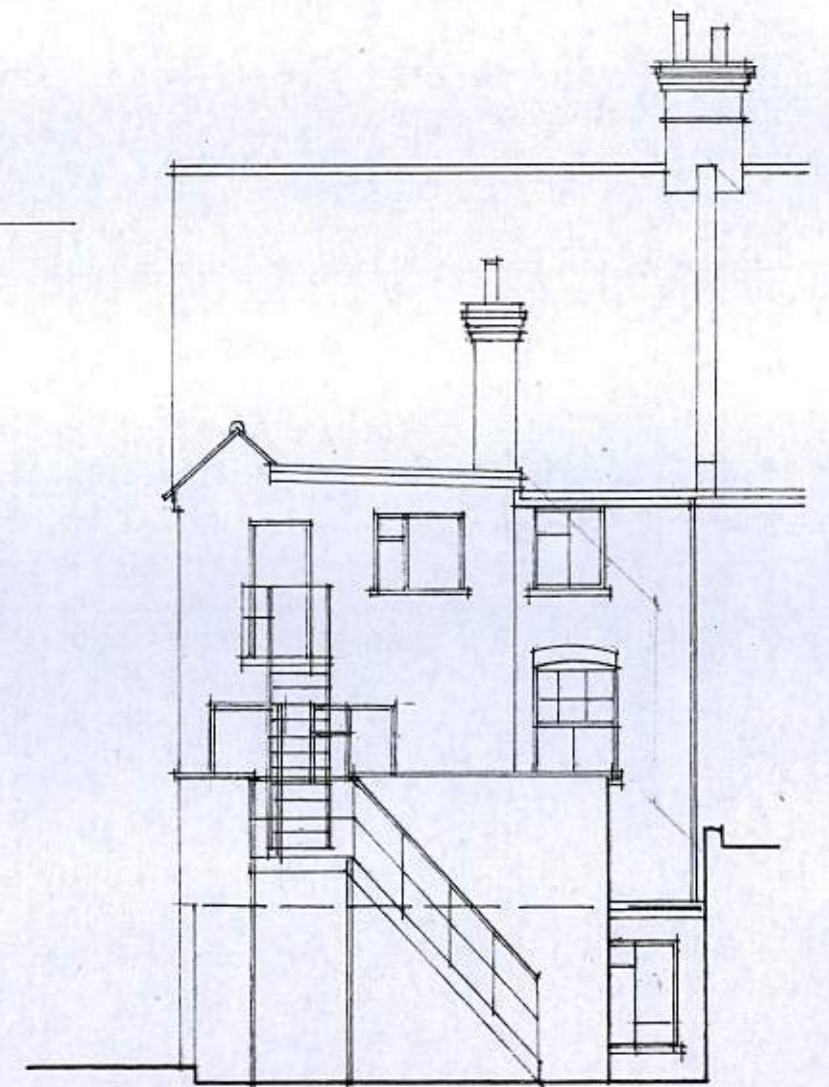

EAST ELEVATION TO CAR PARK.

SURVEY AS EXISTING @ 27.10.2016 / ELEVATIONS

15, BEACH ROAD . LITTLEHAMPTON . SUSSEX .

GRAHAM NICOLLS LTD . BUILDING DESIGN + TECHNOLOGY . TEL / 07990 522709

SCALE / 1:100 @ A3

DATE / 09.02.2017

DWG. NO / 080616 / SY.02