



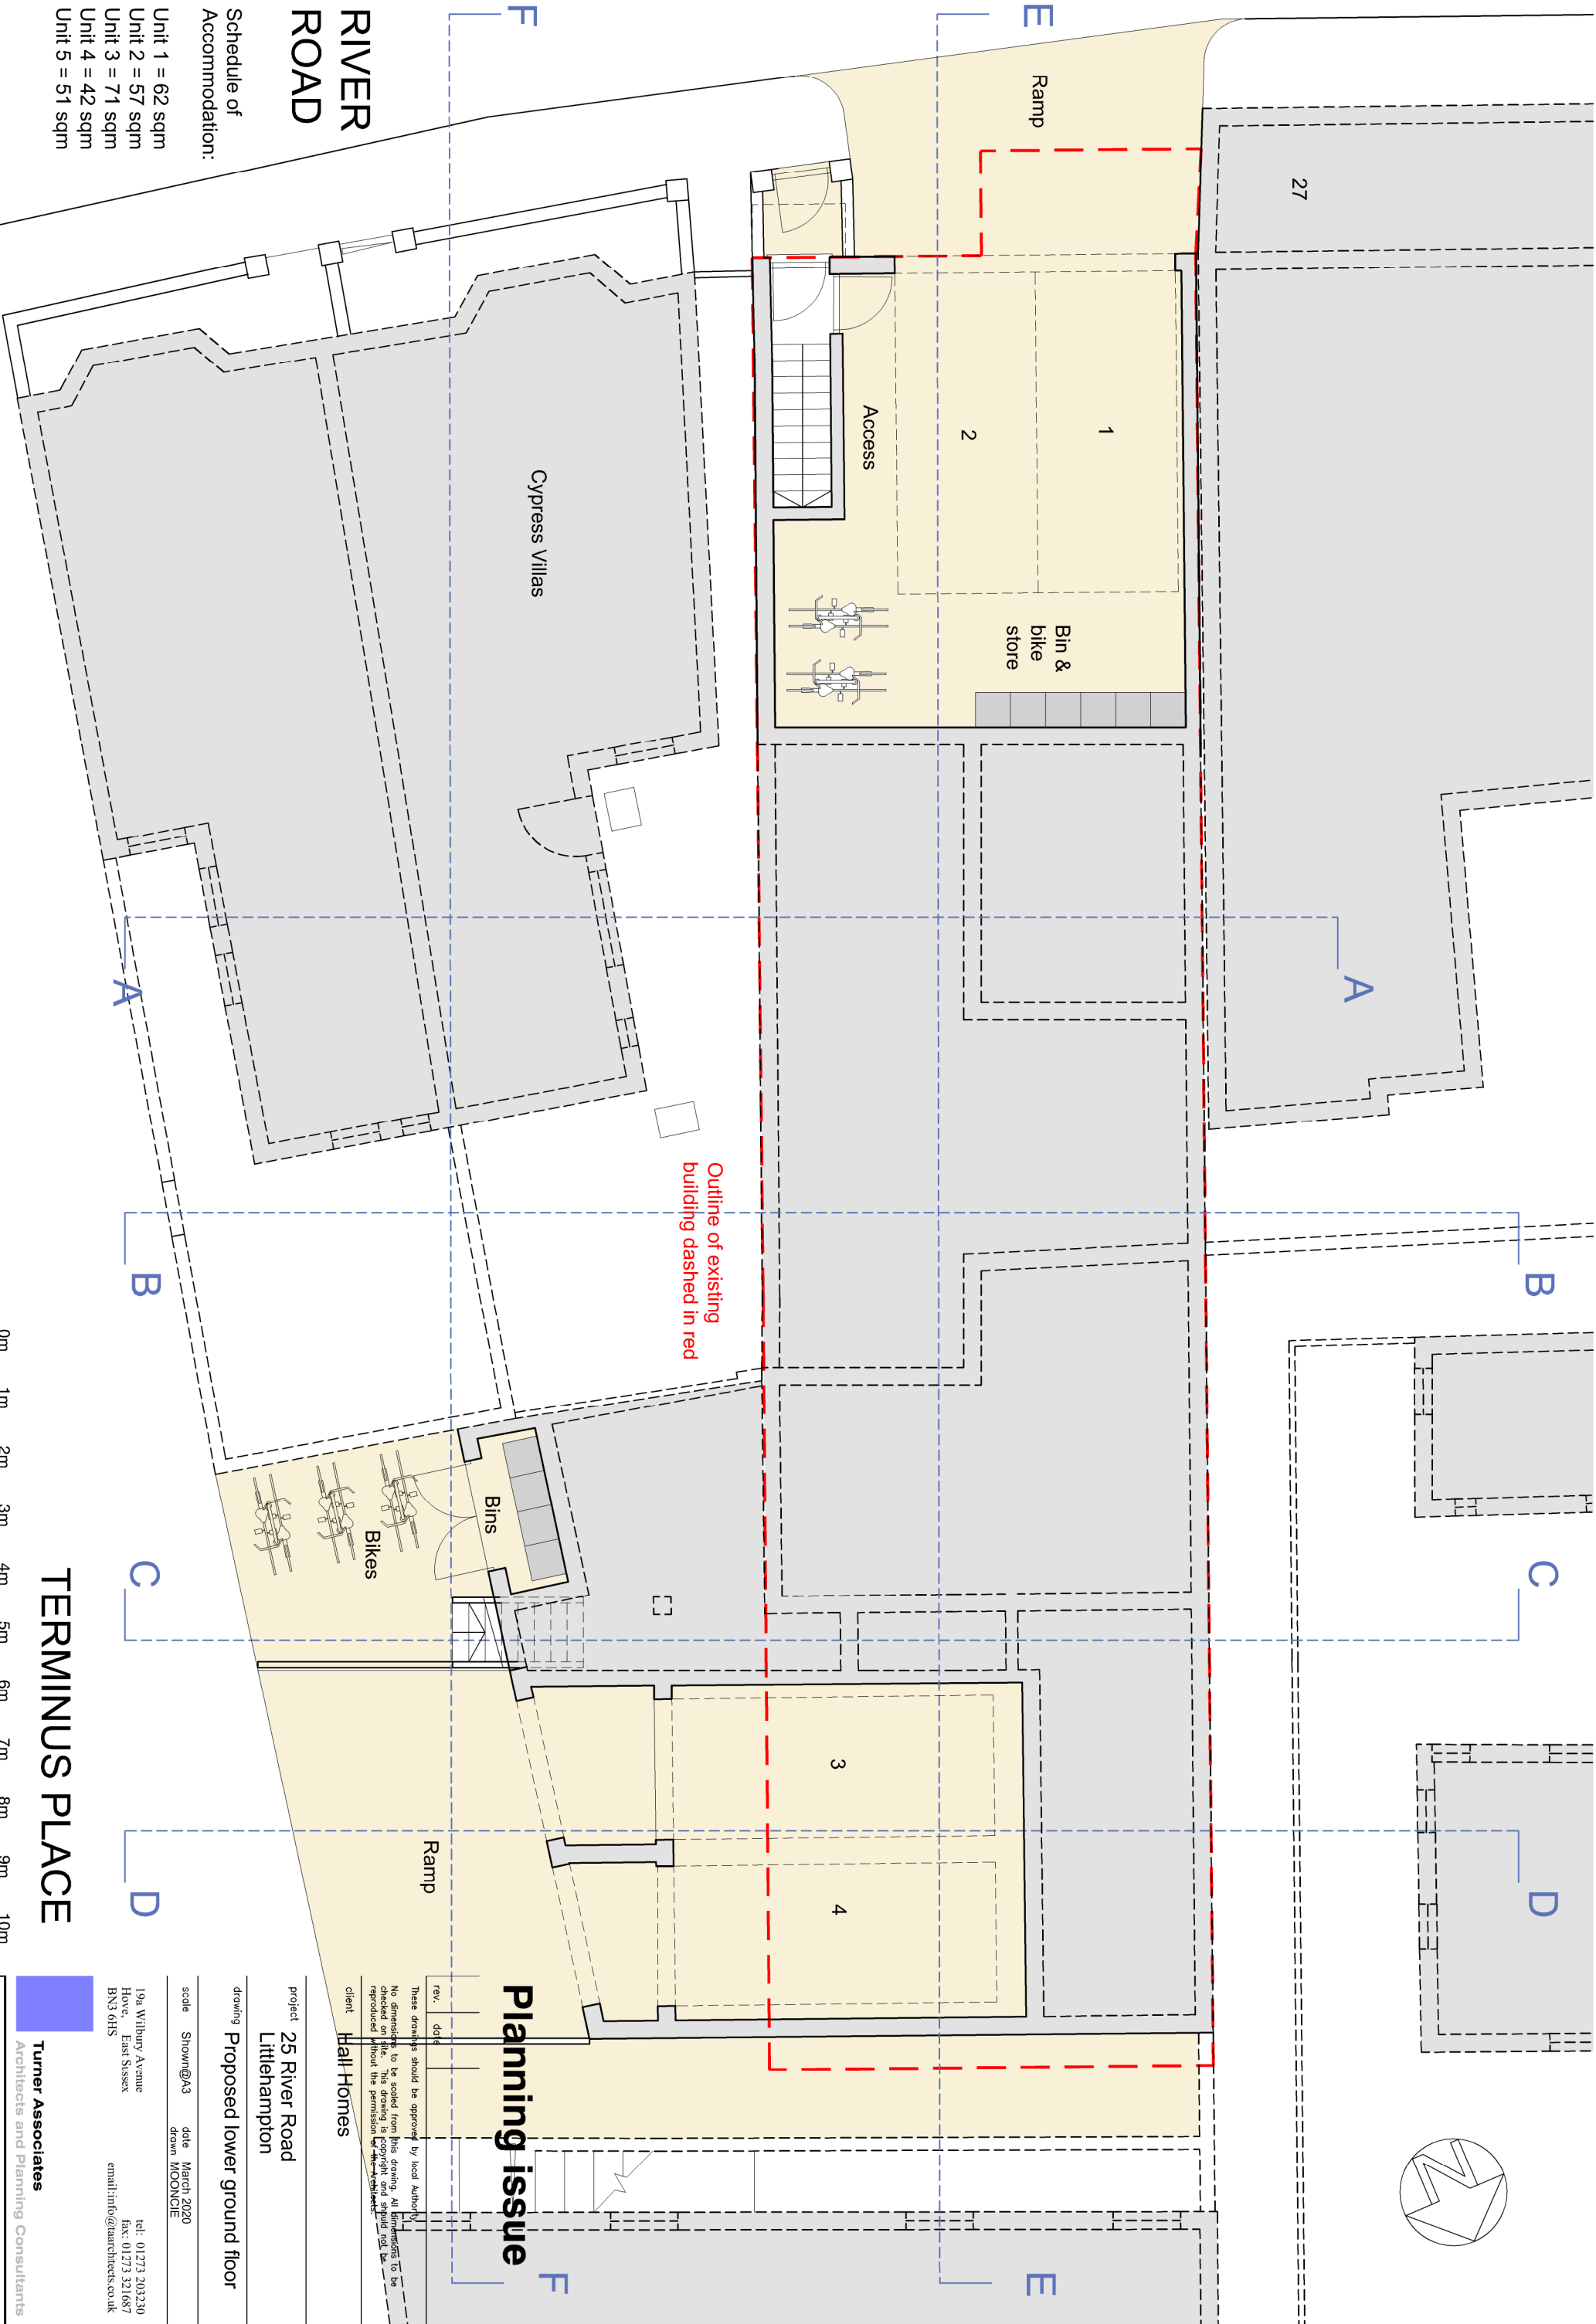

Proposed lower ground floor plan Scale 1:100 @A3

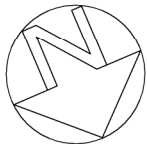

TERMINUS PLACE

RIVER ROAD

Schedule of Accommodation:

- Unit 1 = 62 sqm
- Unit 2 = 57 sqm
- Unit 3 = 71 sqm
- Unit 4 = 42 sqm
- Unit 5 = 51 sqm

Planning issue

client Hall Homes

project 25 River Road
Littlehampton

drawing Proposed lower ground floor

scale Shown@A3 date March 2020
drawn MOONCIE

19a Wilbury Avenue
Hove, East Sussex
BN3 6HS
tel: 01273 203230
fax: 01273 321687
email: info@taarchitects.co.uk

Turner Associates
Architects and Planning Consultants

TA 1235 / 11

rev.