


Additional proposed
sun tube at roof level
to no.27 River Road

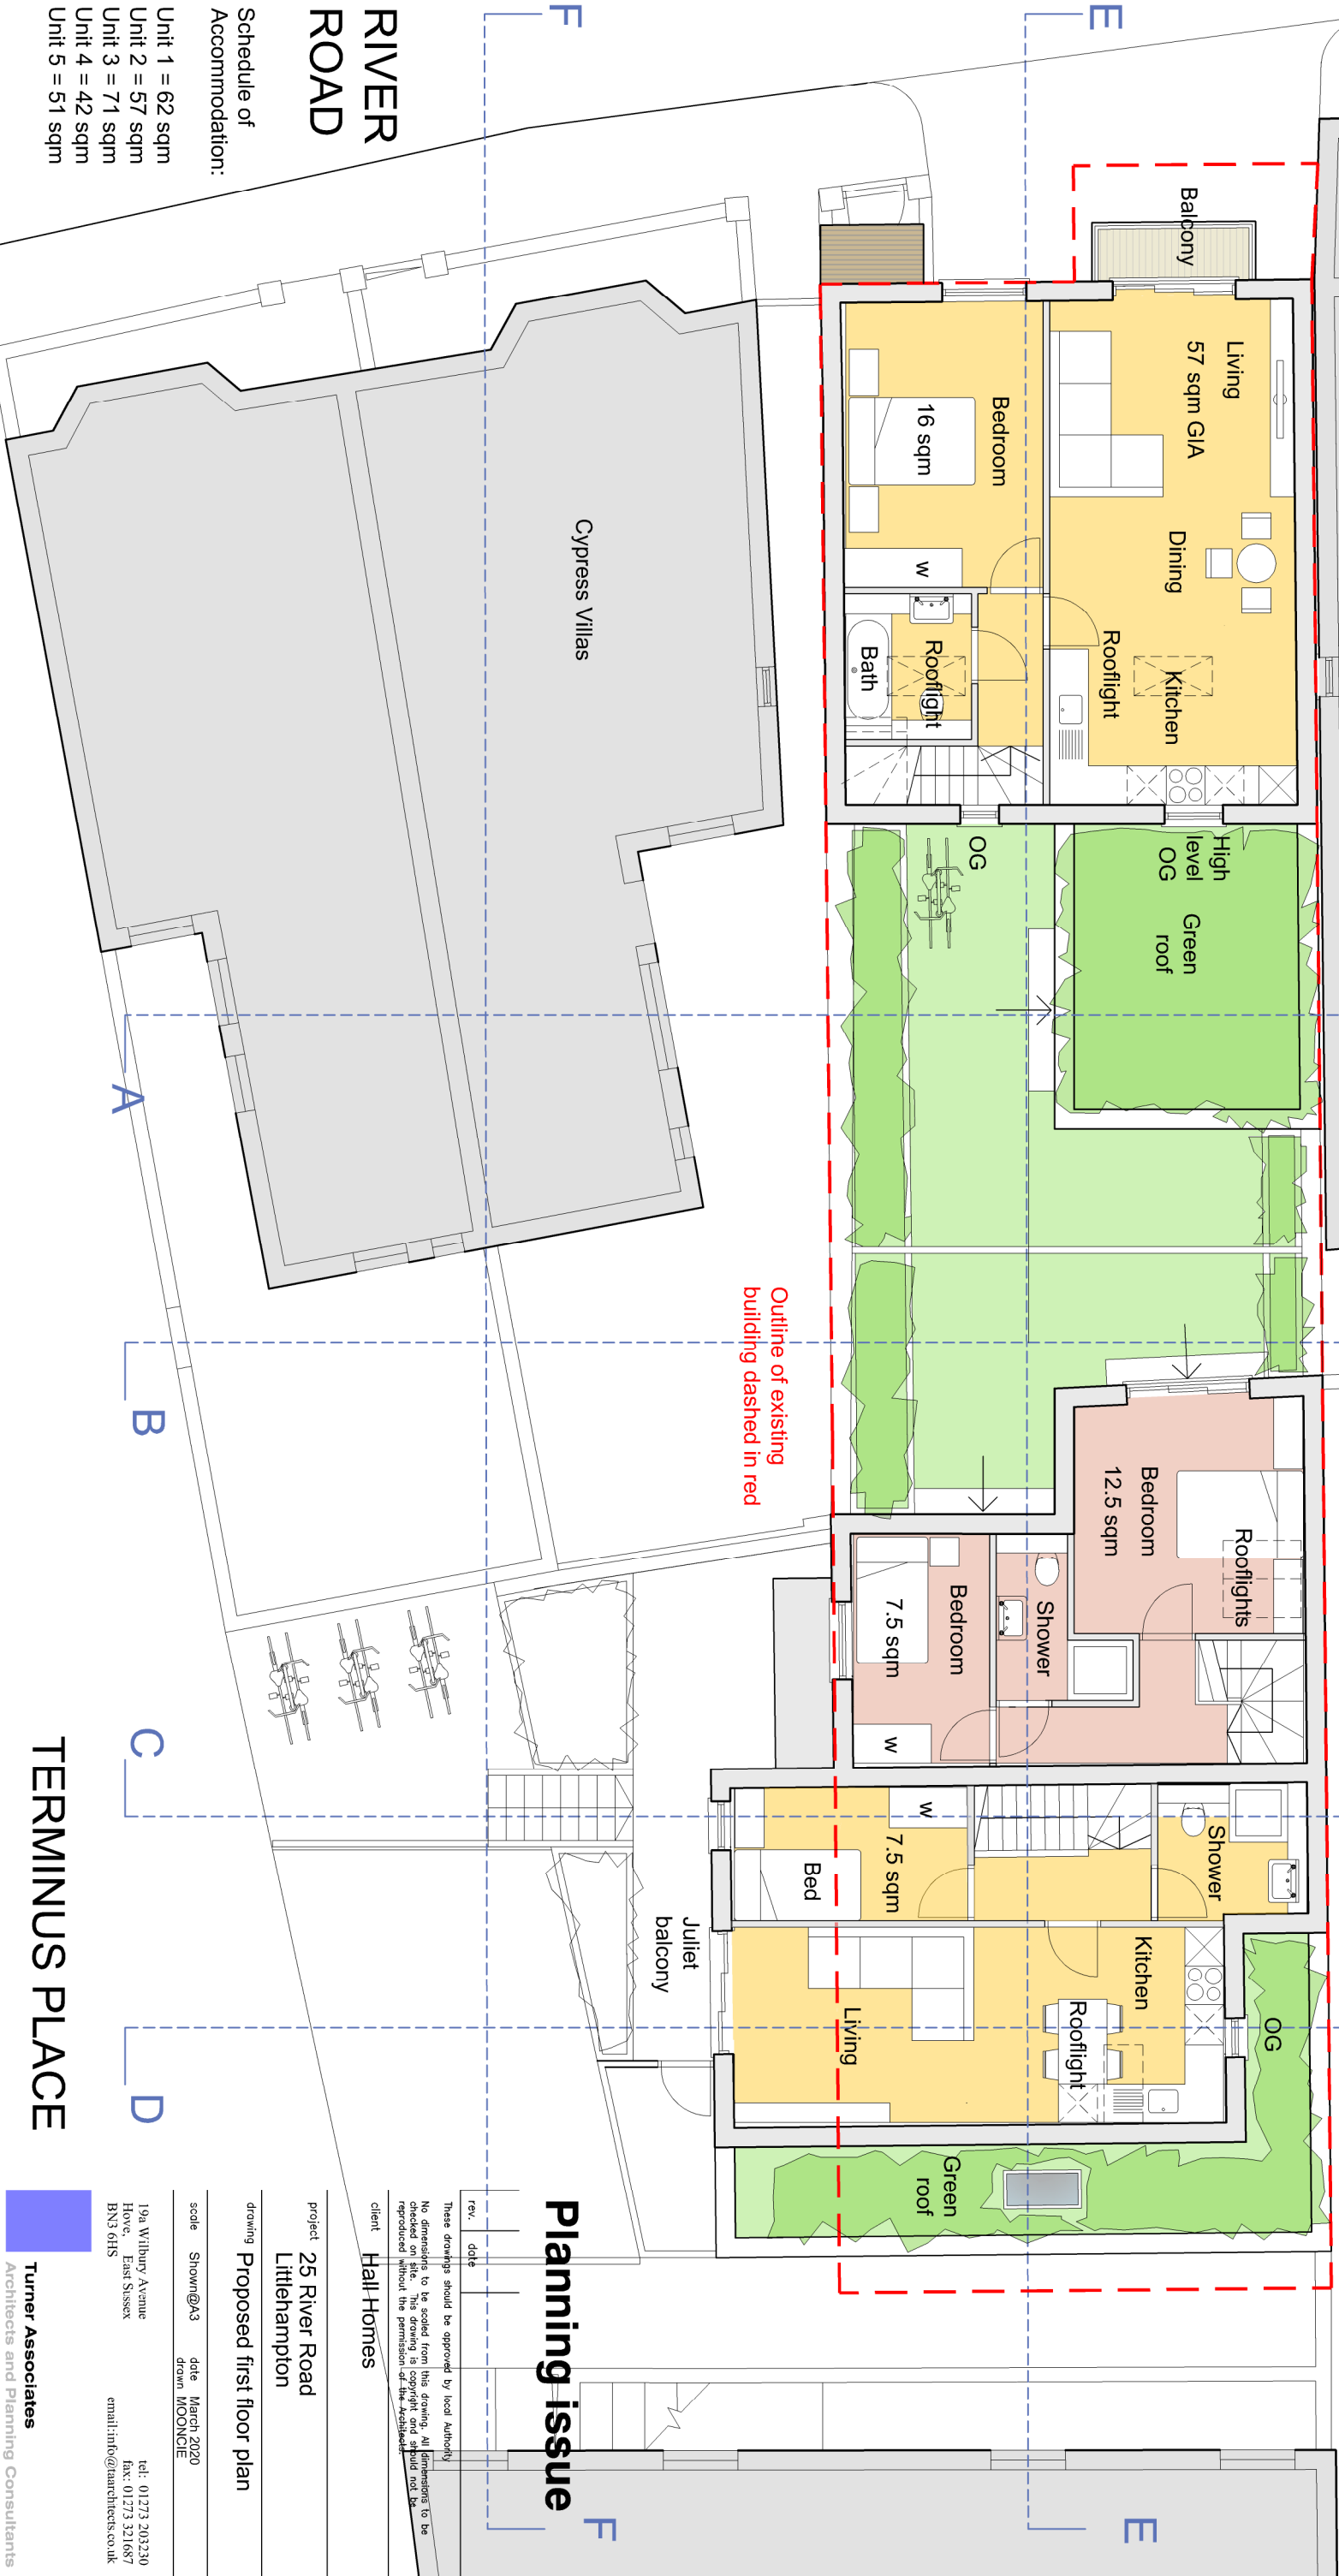

Outline of existing
building dashed in red

Planning issue

These drawings should be approved by local authority
No dimensions to be scaled from this drawing. All dimensions to be
checked on site. This drawing is copyright and should not be
reproduced without the permission of the Architect.

client Hall Homes

project 25 River Road
Littlehampton

drawing Proposed first floor plan

scale	Shown@A3	date	March 2020
		drawn	MOONCIE
19a Wilbury Avenue Hove, East Sussex BN3 6HS			
tel: 01273 203230		fax: 01273 321687	
email: info@taarchitects.co.uk			

Turner Associates
Architects and Planning Consultants

TA 1235 / 13

rev.

RIVER ROAD

Schedule of
Accommodation:

- Unit 1 = 62 sqm
- Unit 2 = 57 sqm
- Unit 3 = 71 sqm
- Unit 4 = 42 sqm
- Unit 5 = 51 sqm

Proposed first floor plan Scale 1:100 @A3

TERMINUS PLACE

