


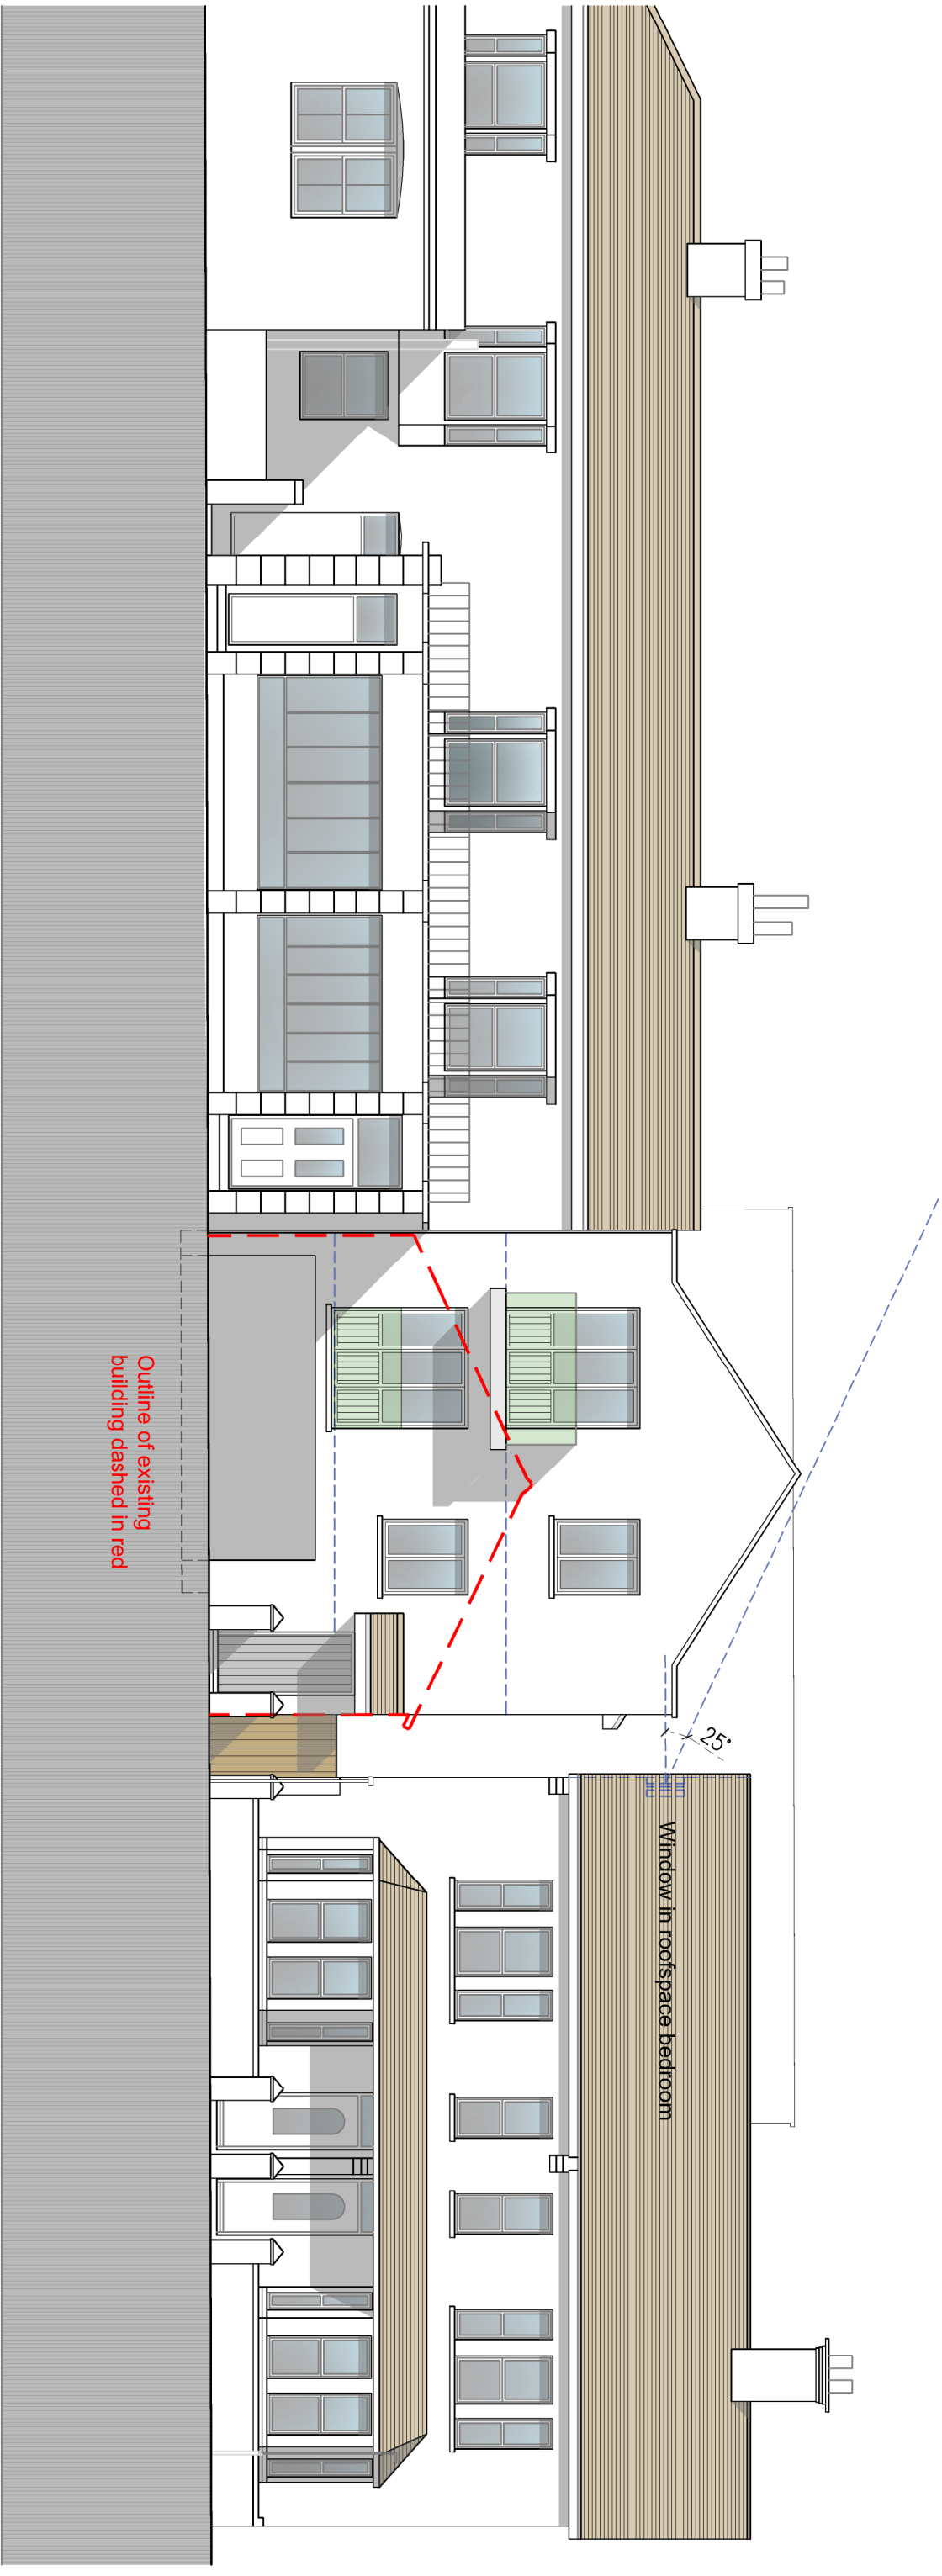

Planning issue

rev.	date	These drawings should be approved by local Authority No dimensions to be scaled from this drawing. All dimensions to be checked on site. This drawing is copyright and should not be reproduced without the permission of the Architects.

client
Hall Homes

project
25 River Road
Littlehampton

drawing
**Proposed River Road
& south elevation**

scale	Shown@A3	date	March 2020
		drawn	MOONCIE

19a Wilbury Avenue
Hove, East Sussex
BN3 6HS

tel: 01273 203230
fax: 01273 321687
email: info@taarchitects.co.uk

Turner Associates
Architects and Planning Consultants

Proposed River Road / south elevation Scale 1:100 @A3

