


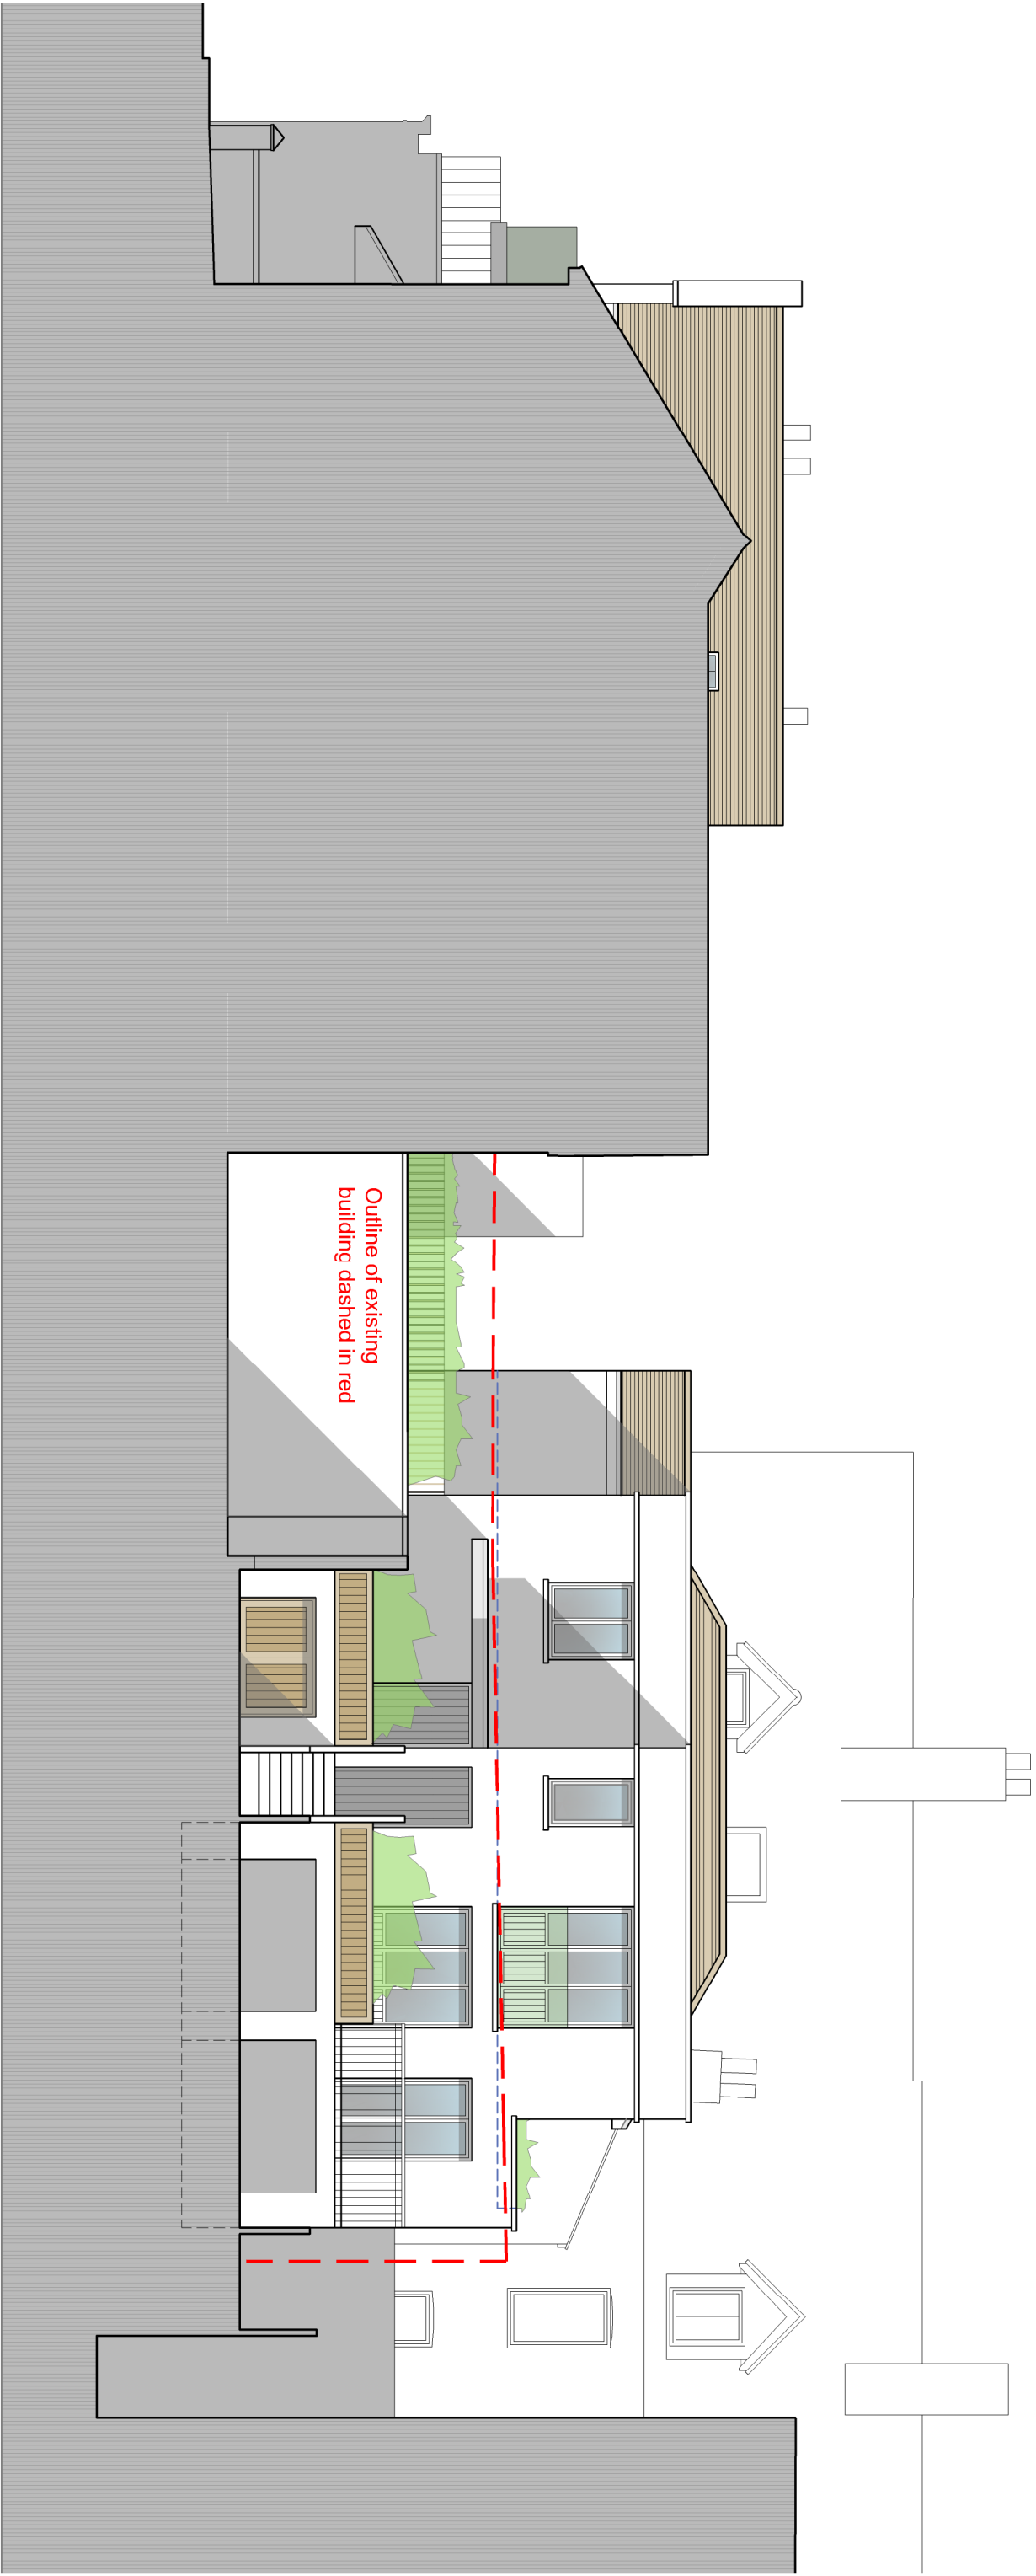

DATUM 0.00m

Planning issue

rev.	date
These drawings should be approved by local authority. No dimensions to be scaled from this drawing. All dimensions to be checked on site. This drawing is copyright and should not be reproduced without the permission of the Architects.	

client Hall Homes

project 25 River Road
Littlehampton

drawing Proposed east elevation
& section FF

scale Shown@A3 ddate March 2020
drawn MOONCIE

19a Wilbury Avenue
Hove, East Sussex
BN3 6HS
tel: 01273 203230
fax: 01273 321687
email: info@taarchitects.co.uk



Proposed east / side elevation / section FF through Cypress Villas Scale 1:100 @A3
See drawings 10, 11, 12, 13 for section references

