




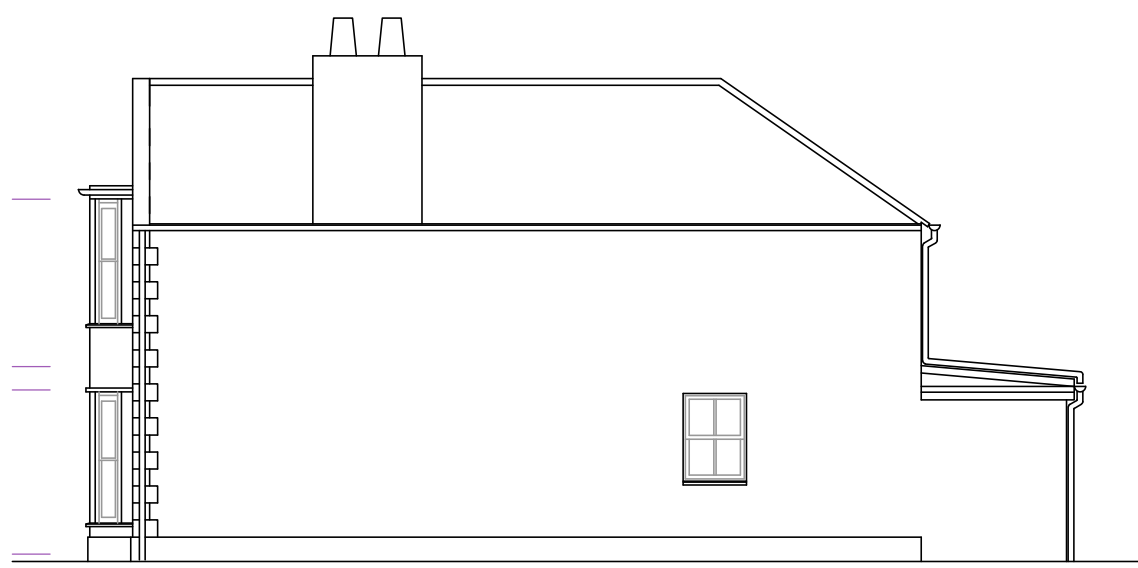


SIDE ELEVATION
West

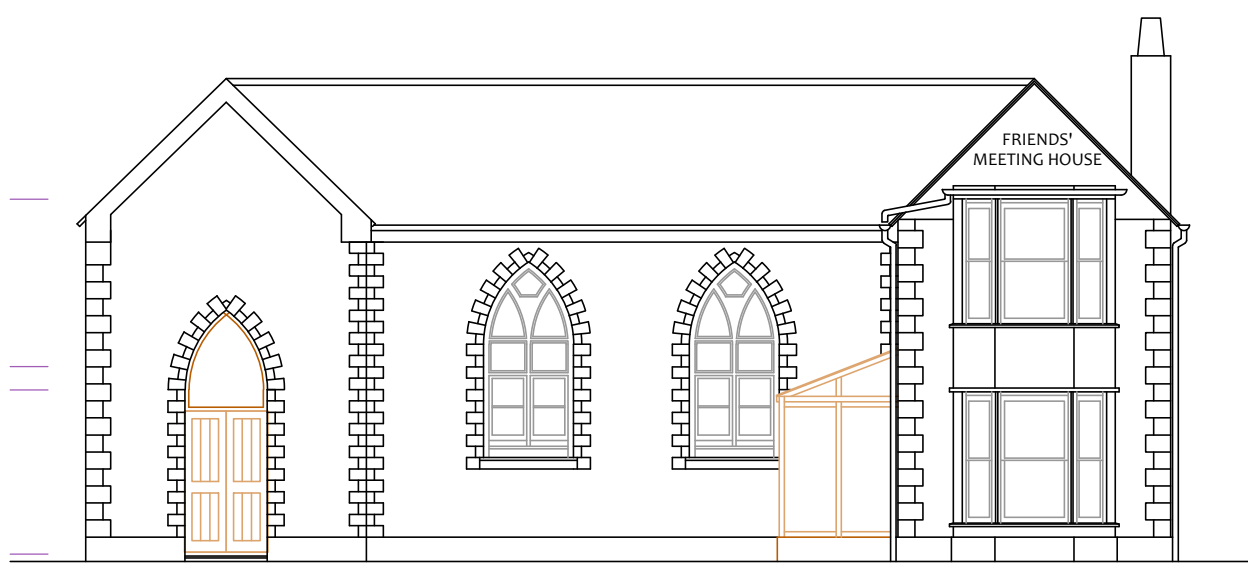

FRONT ELEVATION
South

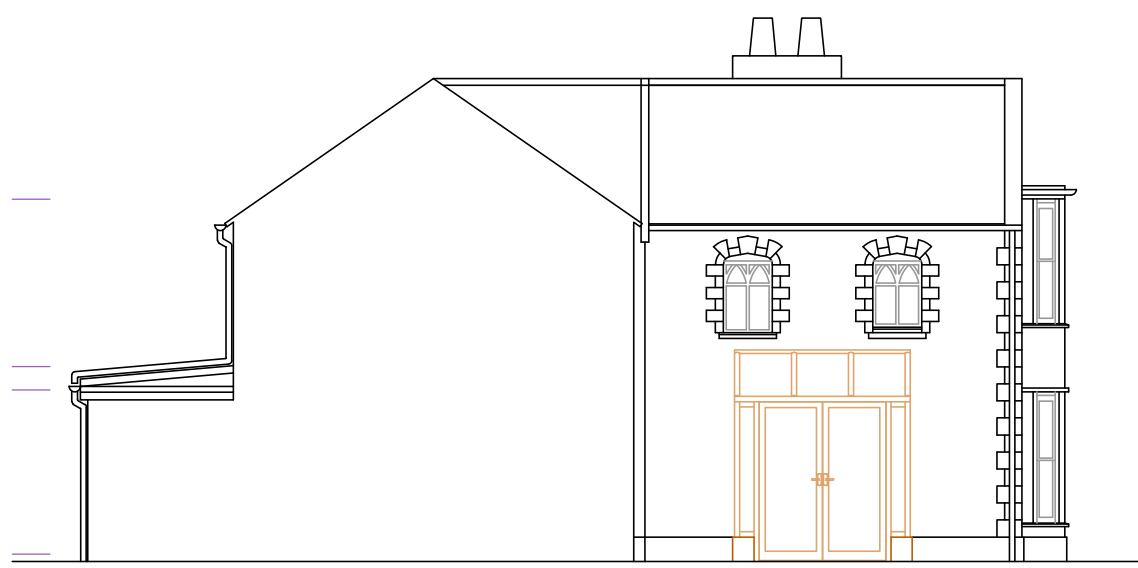


SIDE ELEVATION
West

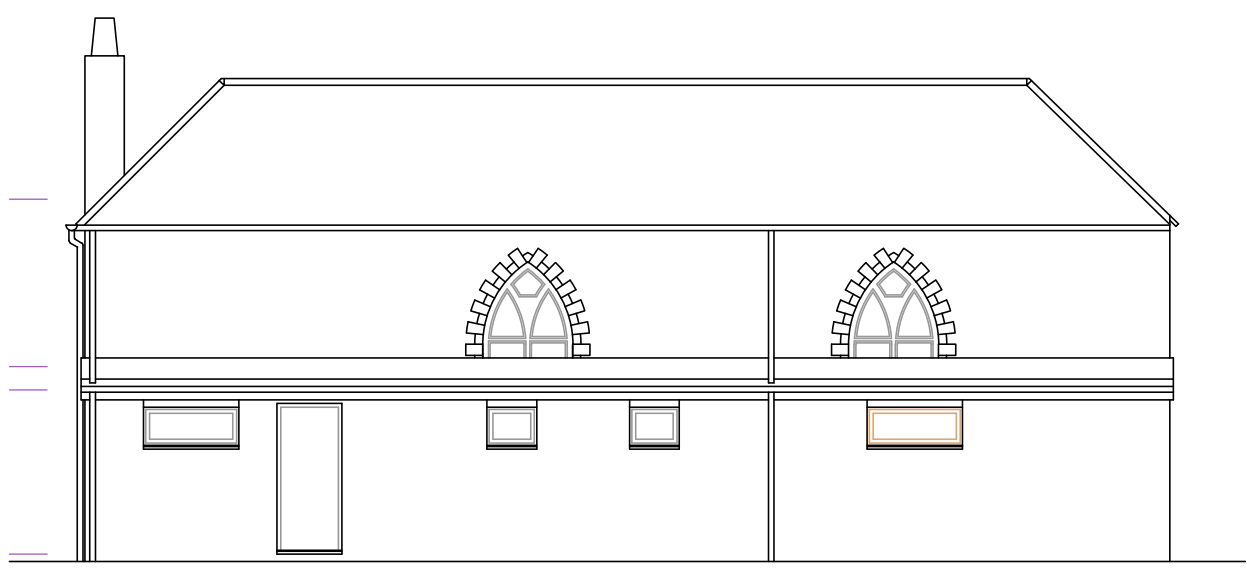


REAR ELEVATION
North

PROPOSED ELEVATIONS 1:100

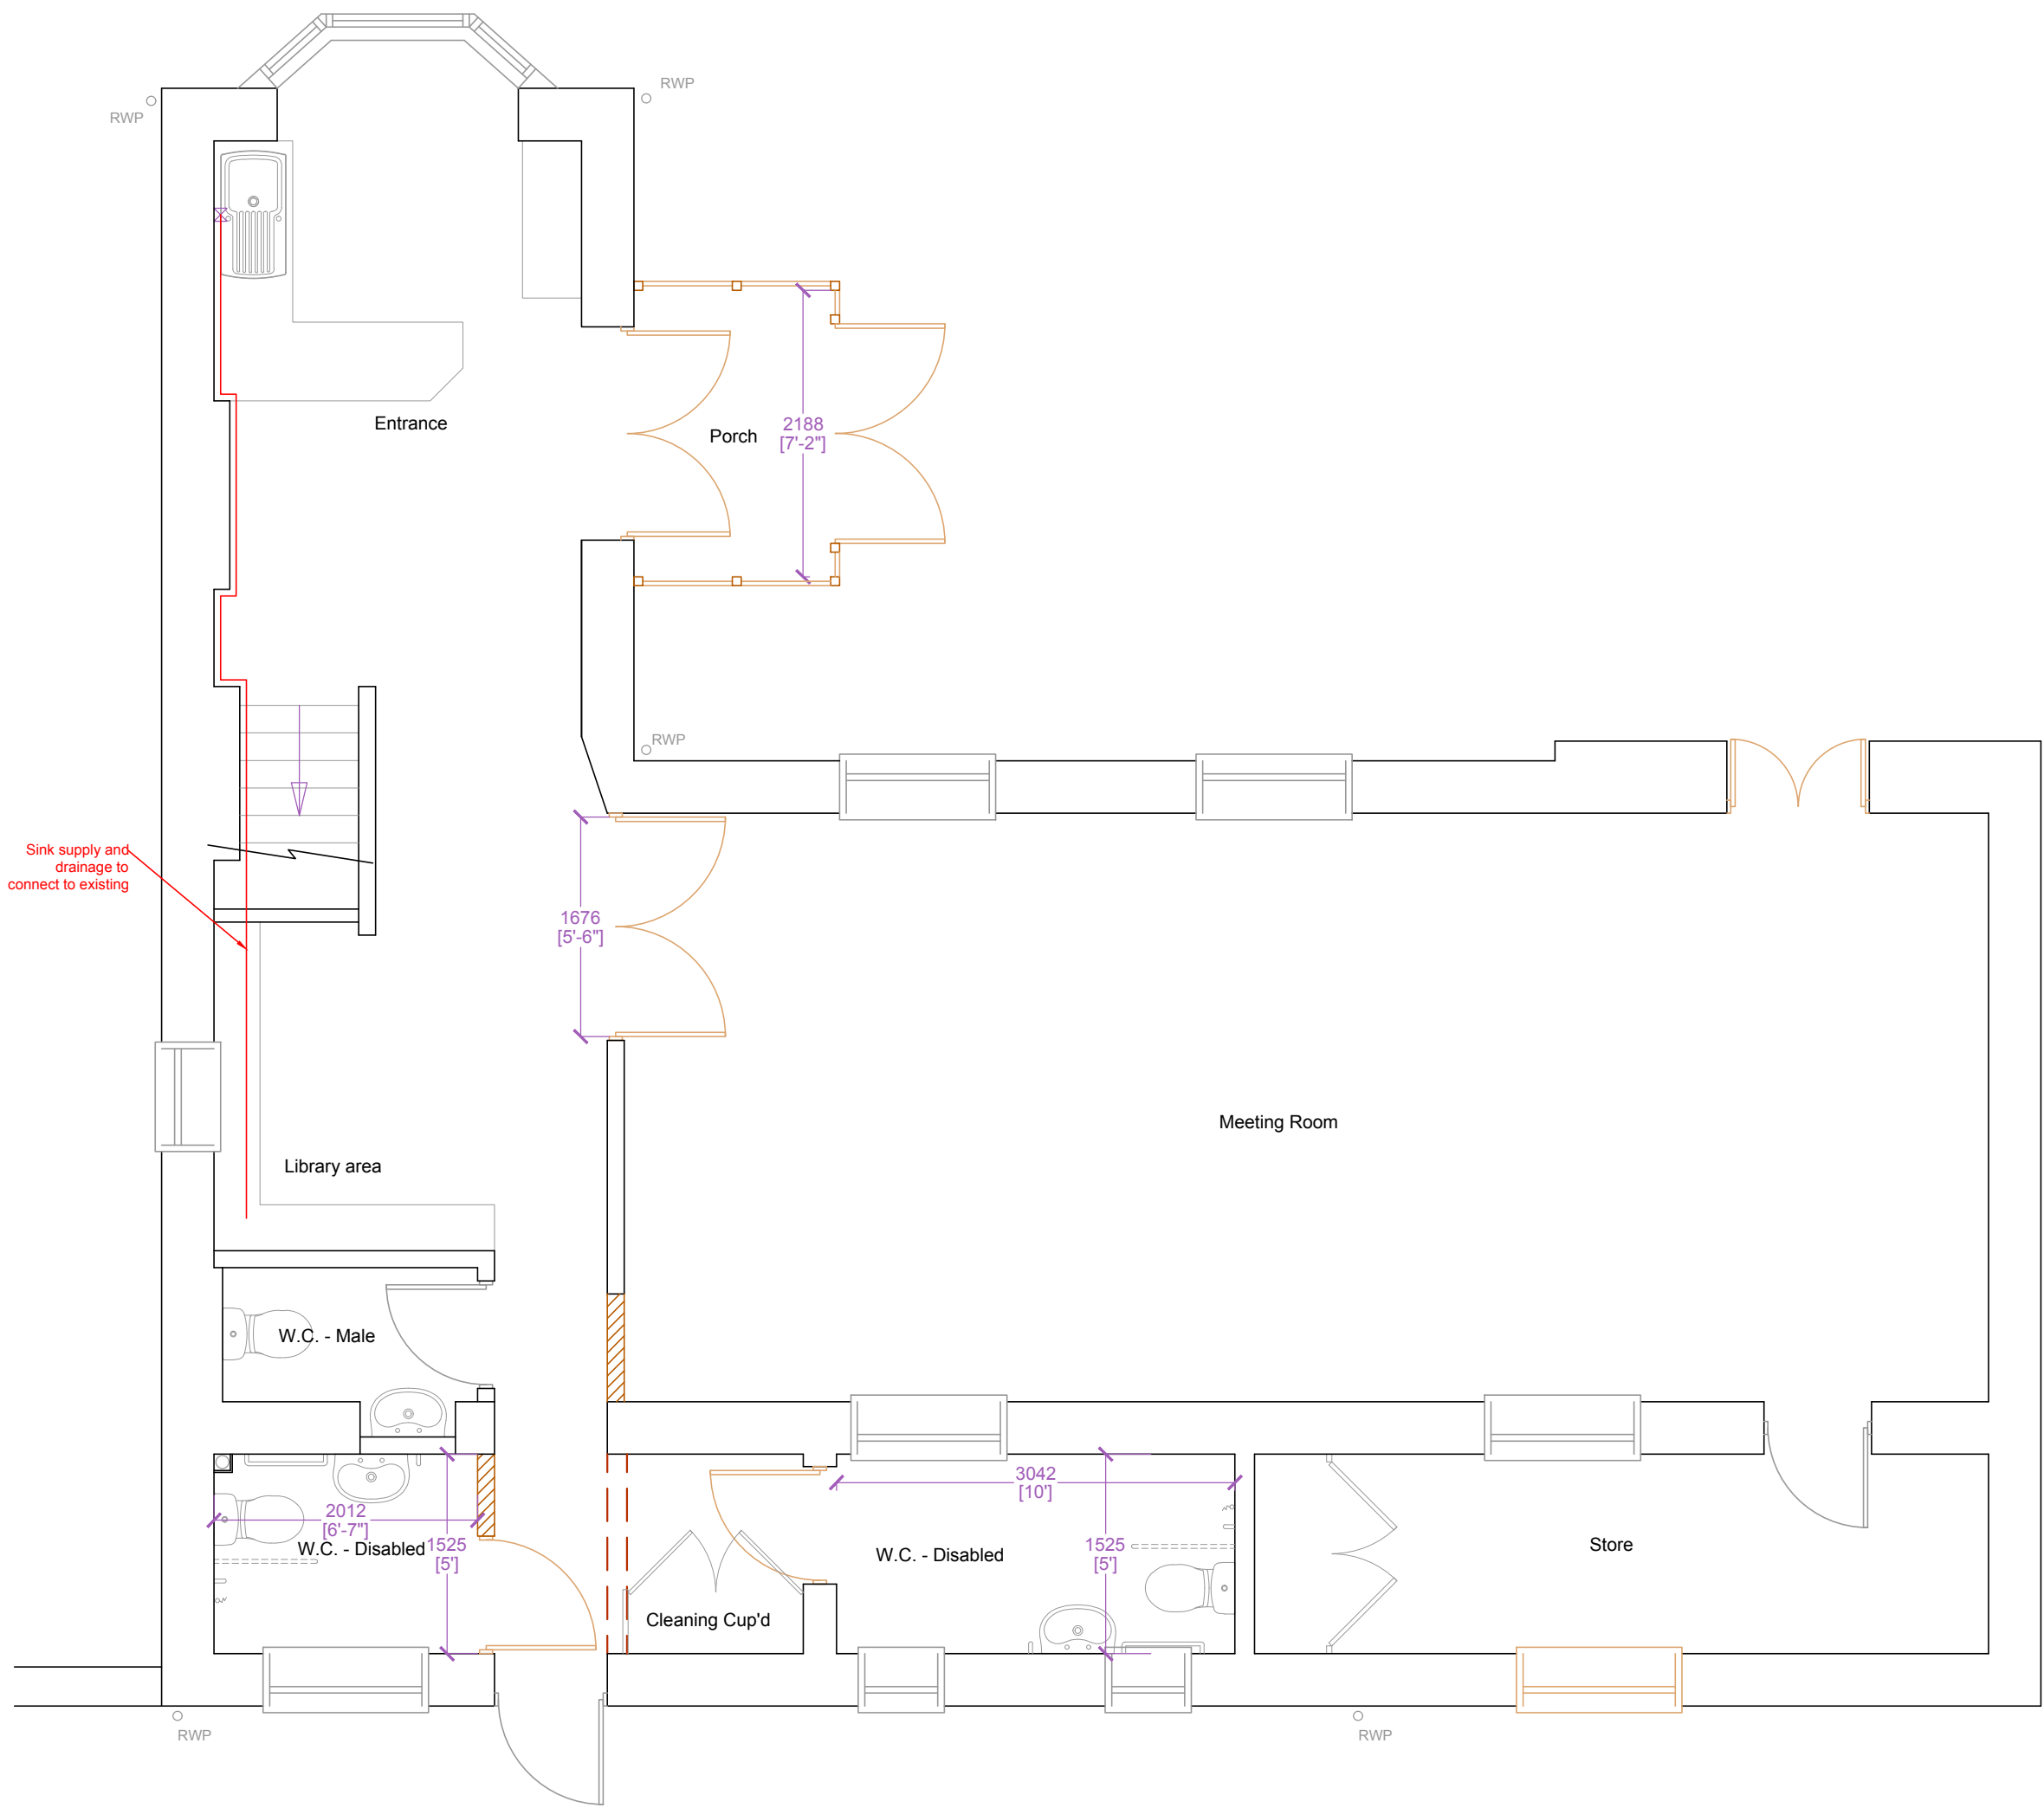

Ground Floor

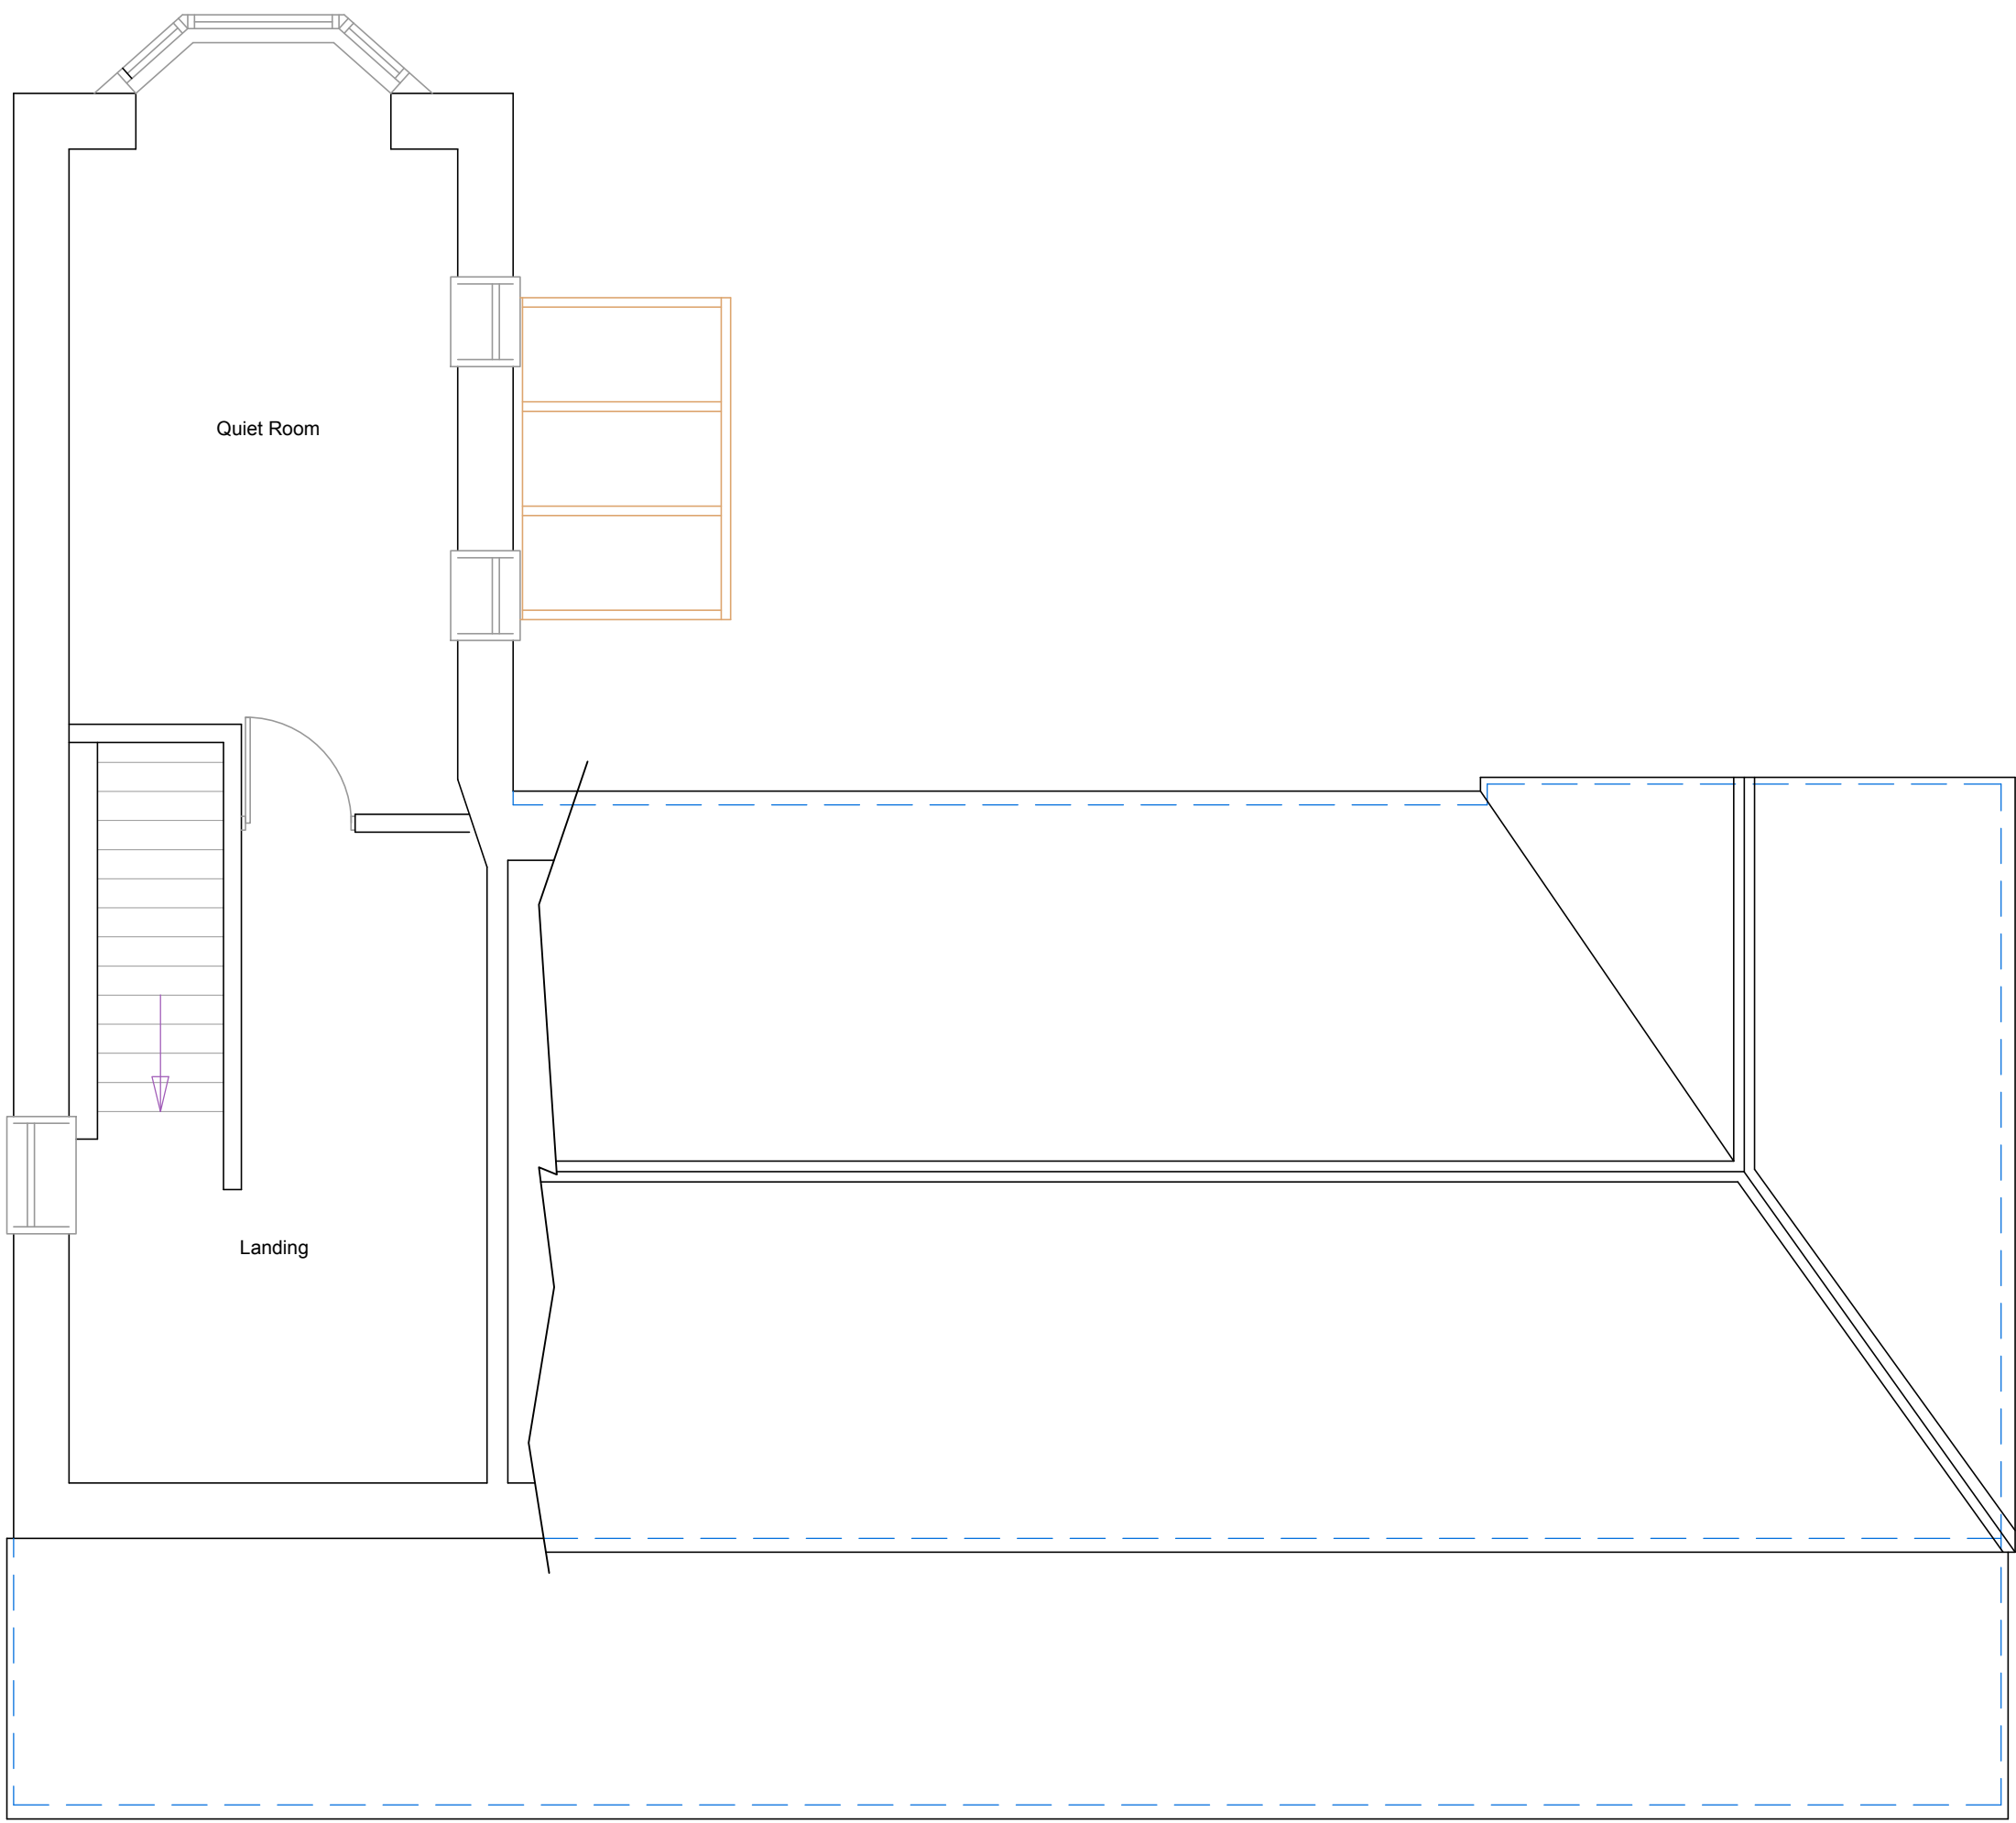

First Floor

PROPOSED FLOOR PLANS 1:50

All dimensions to be checked on site prior to commencement of work, except for planning purposes.					
This drawing is the copyright of CALDOTECH LTD and may not be copied, altered or reproduced in any way without written authority.					
CALDOTECH LTD 11 THE PARADE WILLOWHAYNE CRESCENT EAST PRESTON WEST SUSSEX BN16 1NS Telephone 01903 859176					
PROPOSED FLOOR PLANS & ELEVATIONS 23 Church Street Littlehampton West Sussex BN17 5EL					
CLIENT Littlehampton Quakers					
R3	Planning amendments	RM	RM	24/10/17	
R2	Planning amendments	RM	RM	27/07/17	
R1	Client amendments	RM	RM	20/03/17	
Issue	Details	Drawn	Check	Date	
SCALE AS SHOWN on A1					
DATE 24/10/17					
DRAWING NUMBER 16198/02R3					