




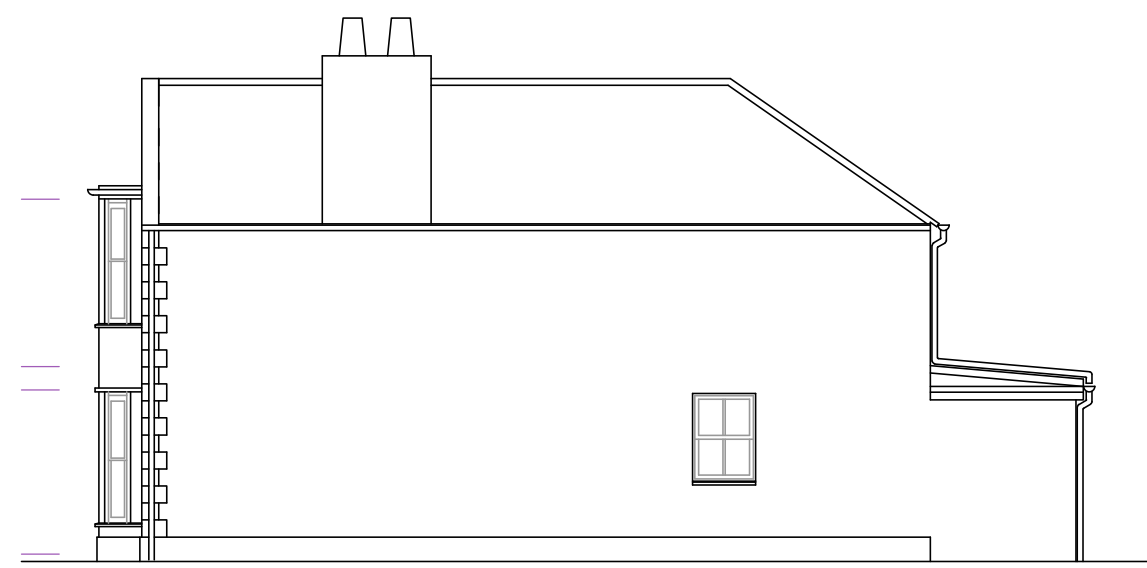


SIDE ELEVATION
West

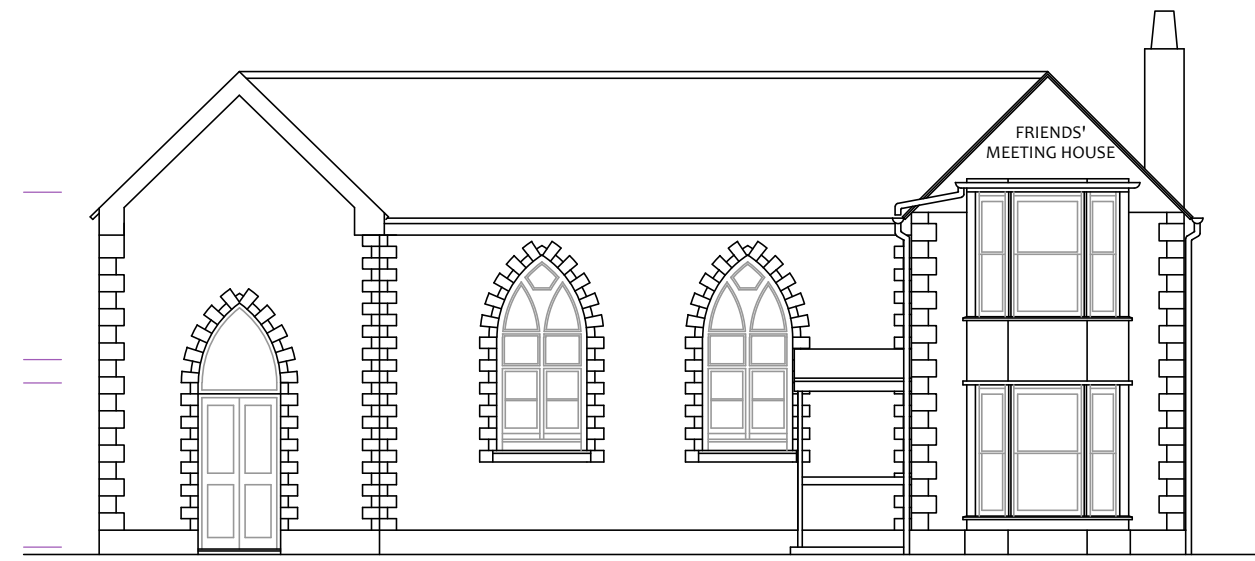

FRONT ELEVATION
South

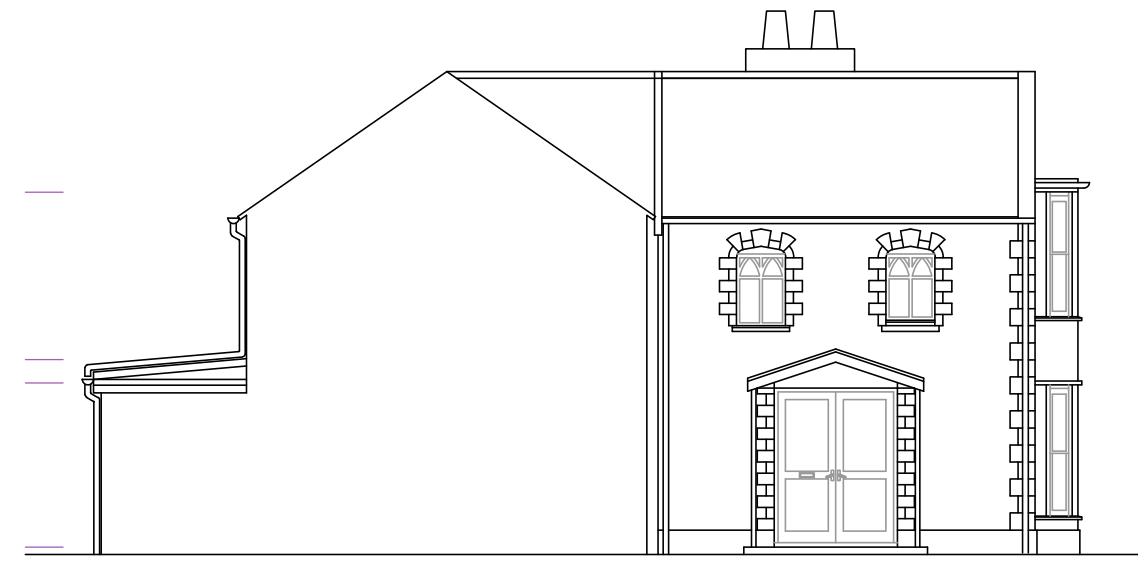


SIDE ELEVATION
West

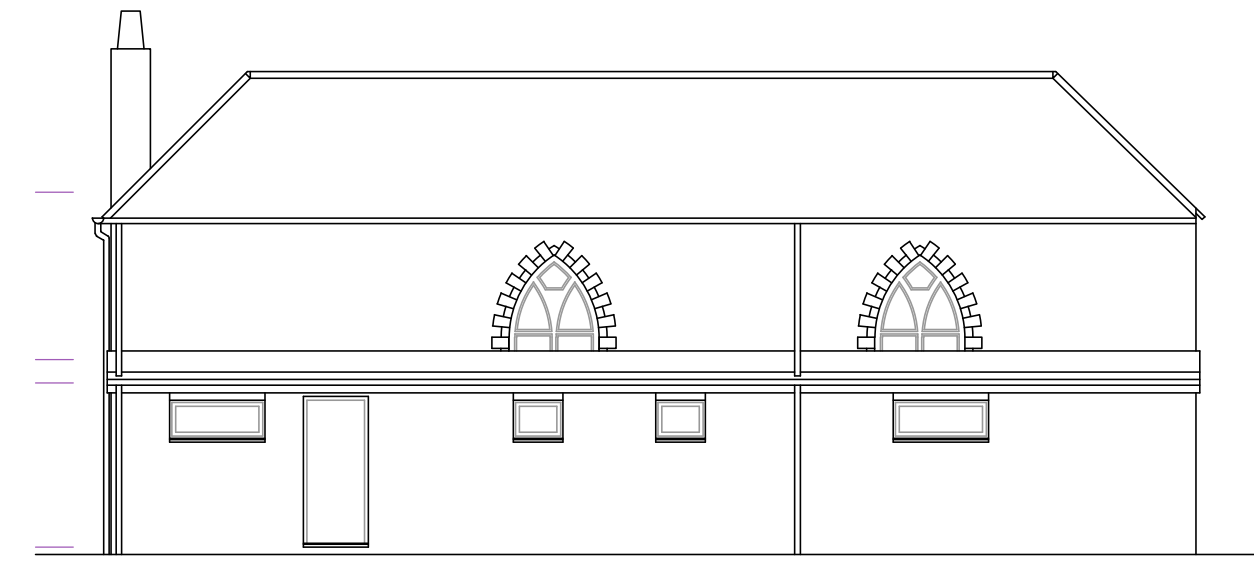


REAR ELEVATION
North

EXISTING ELEVATIONS 1:100

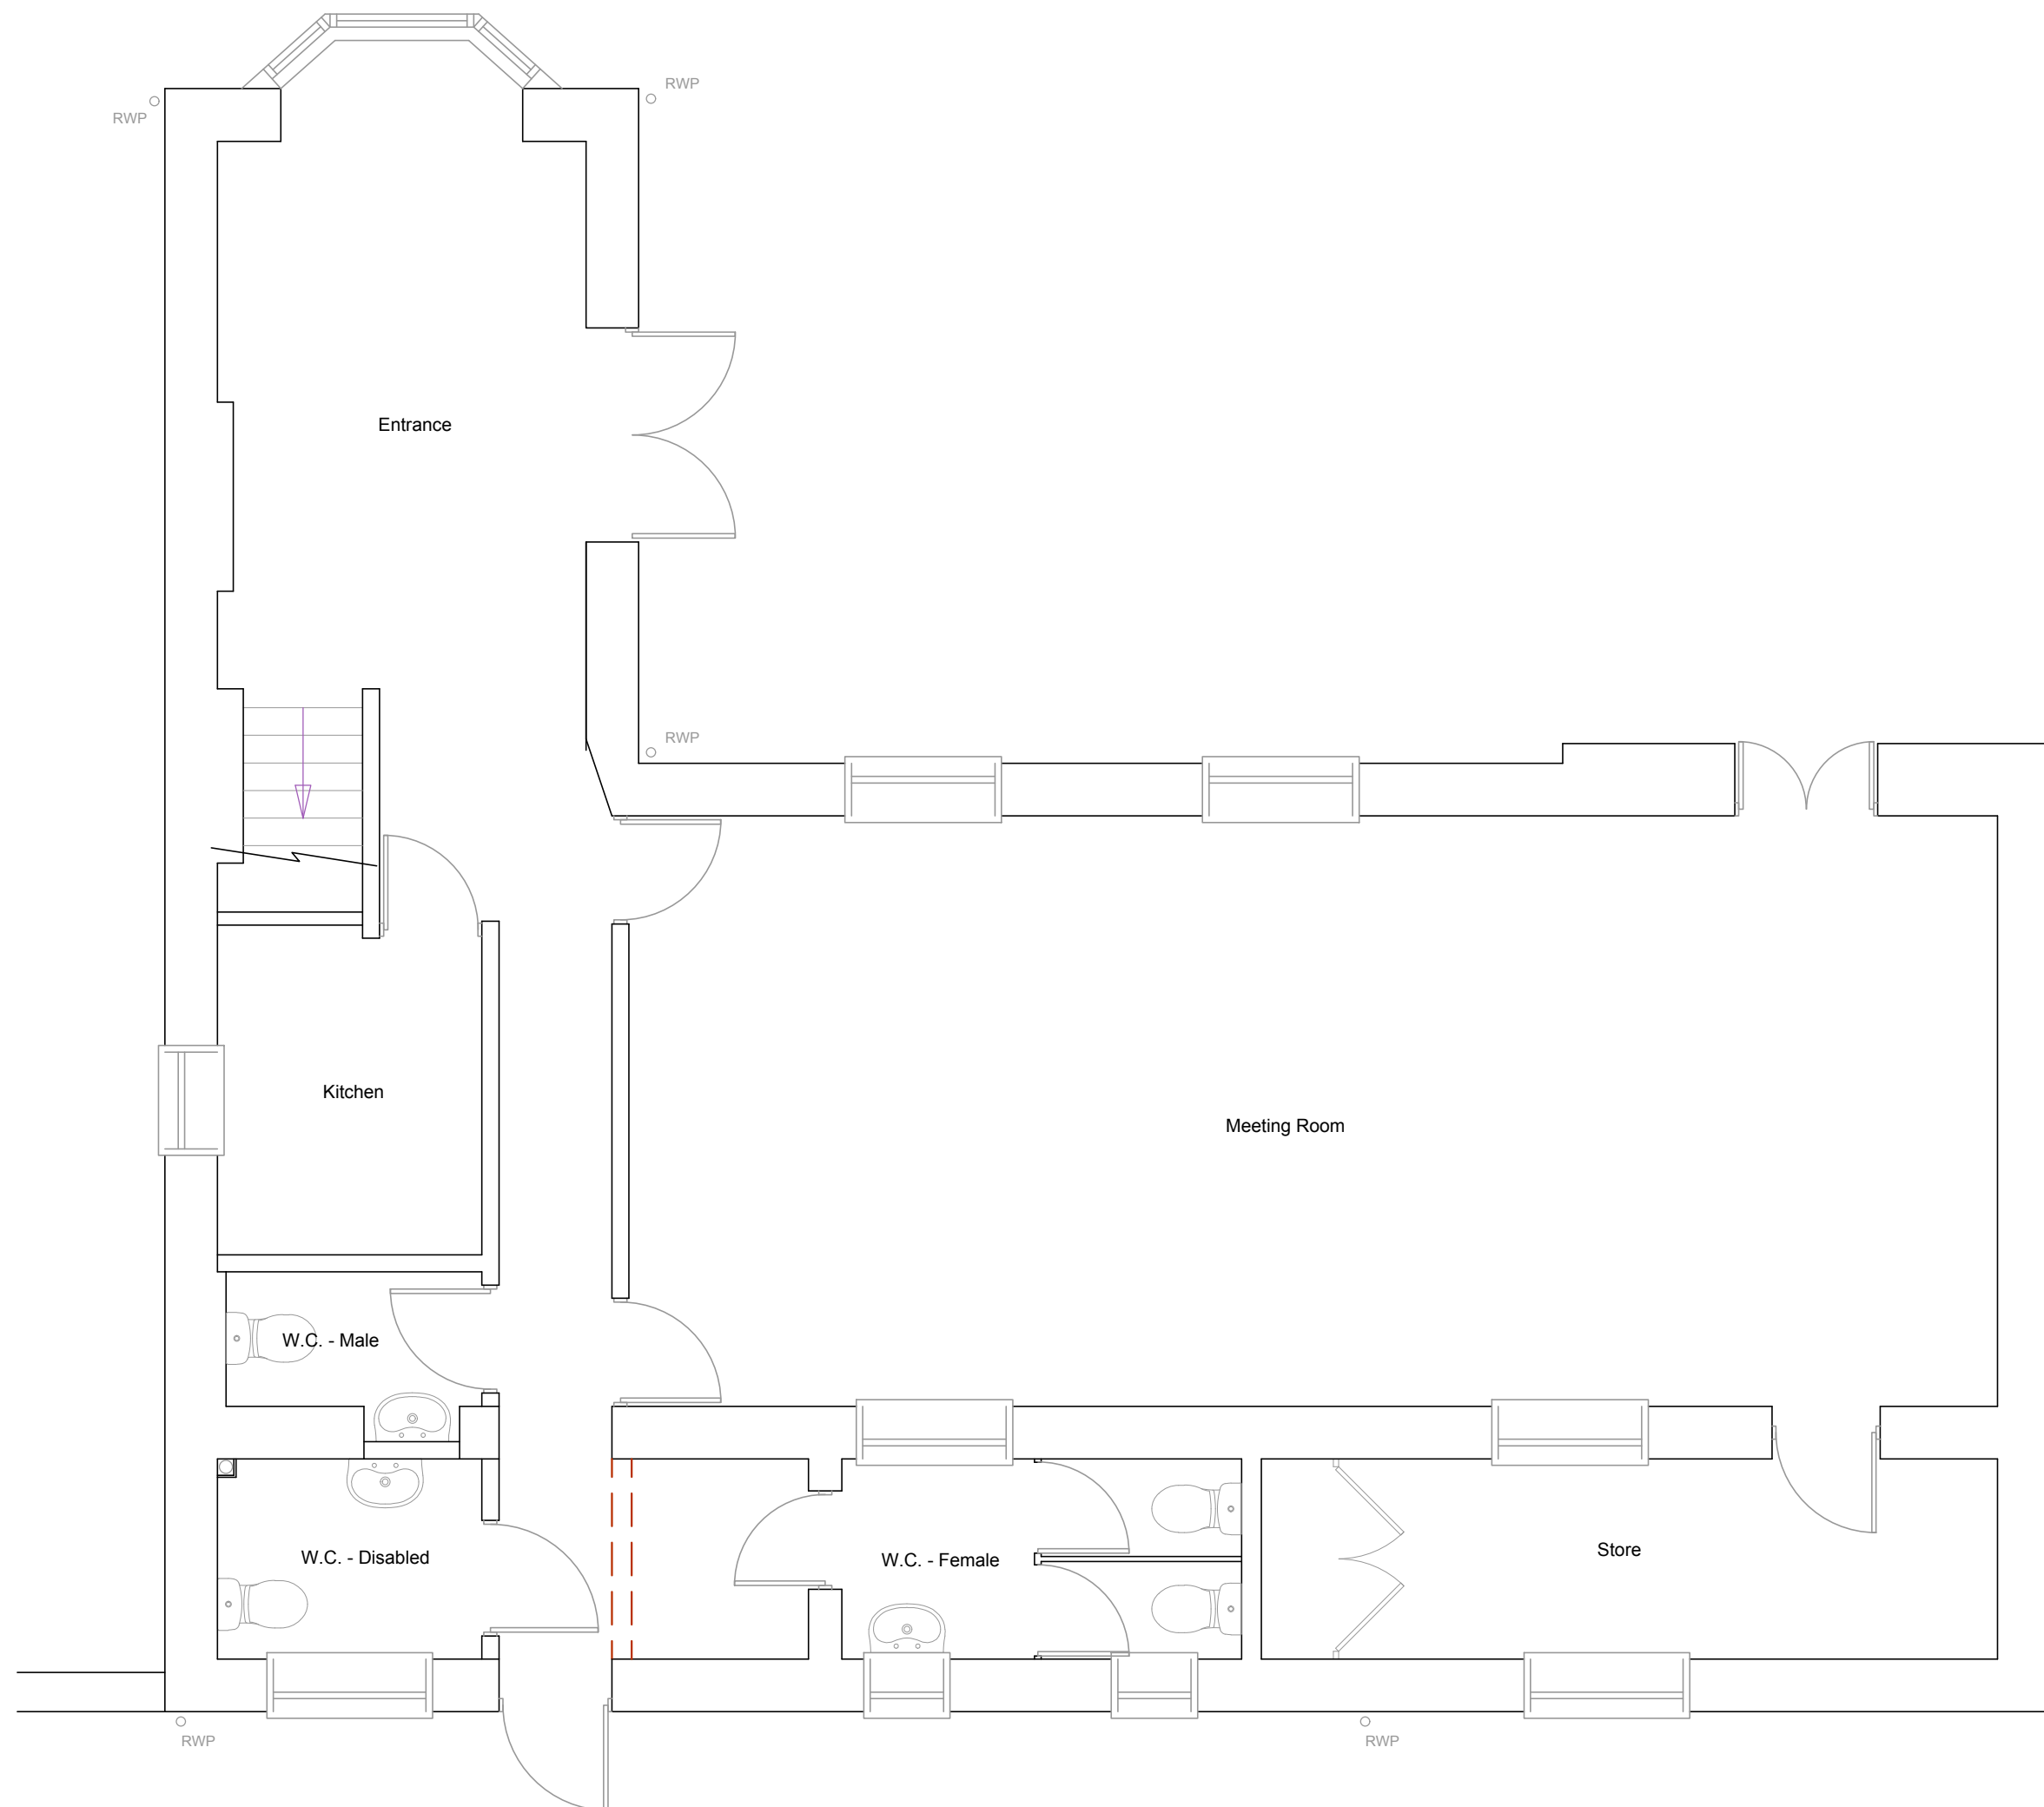

Ground Floor

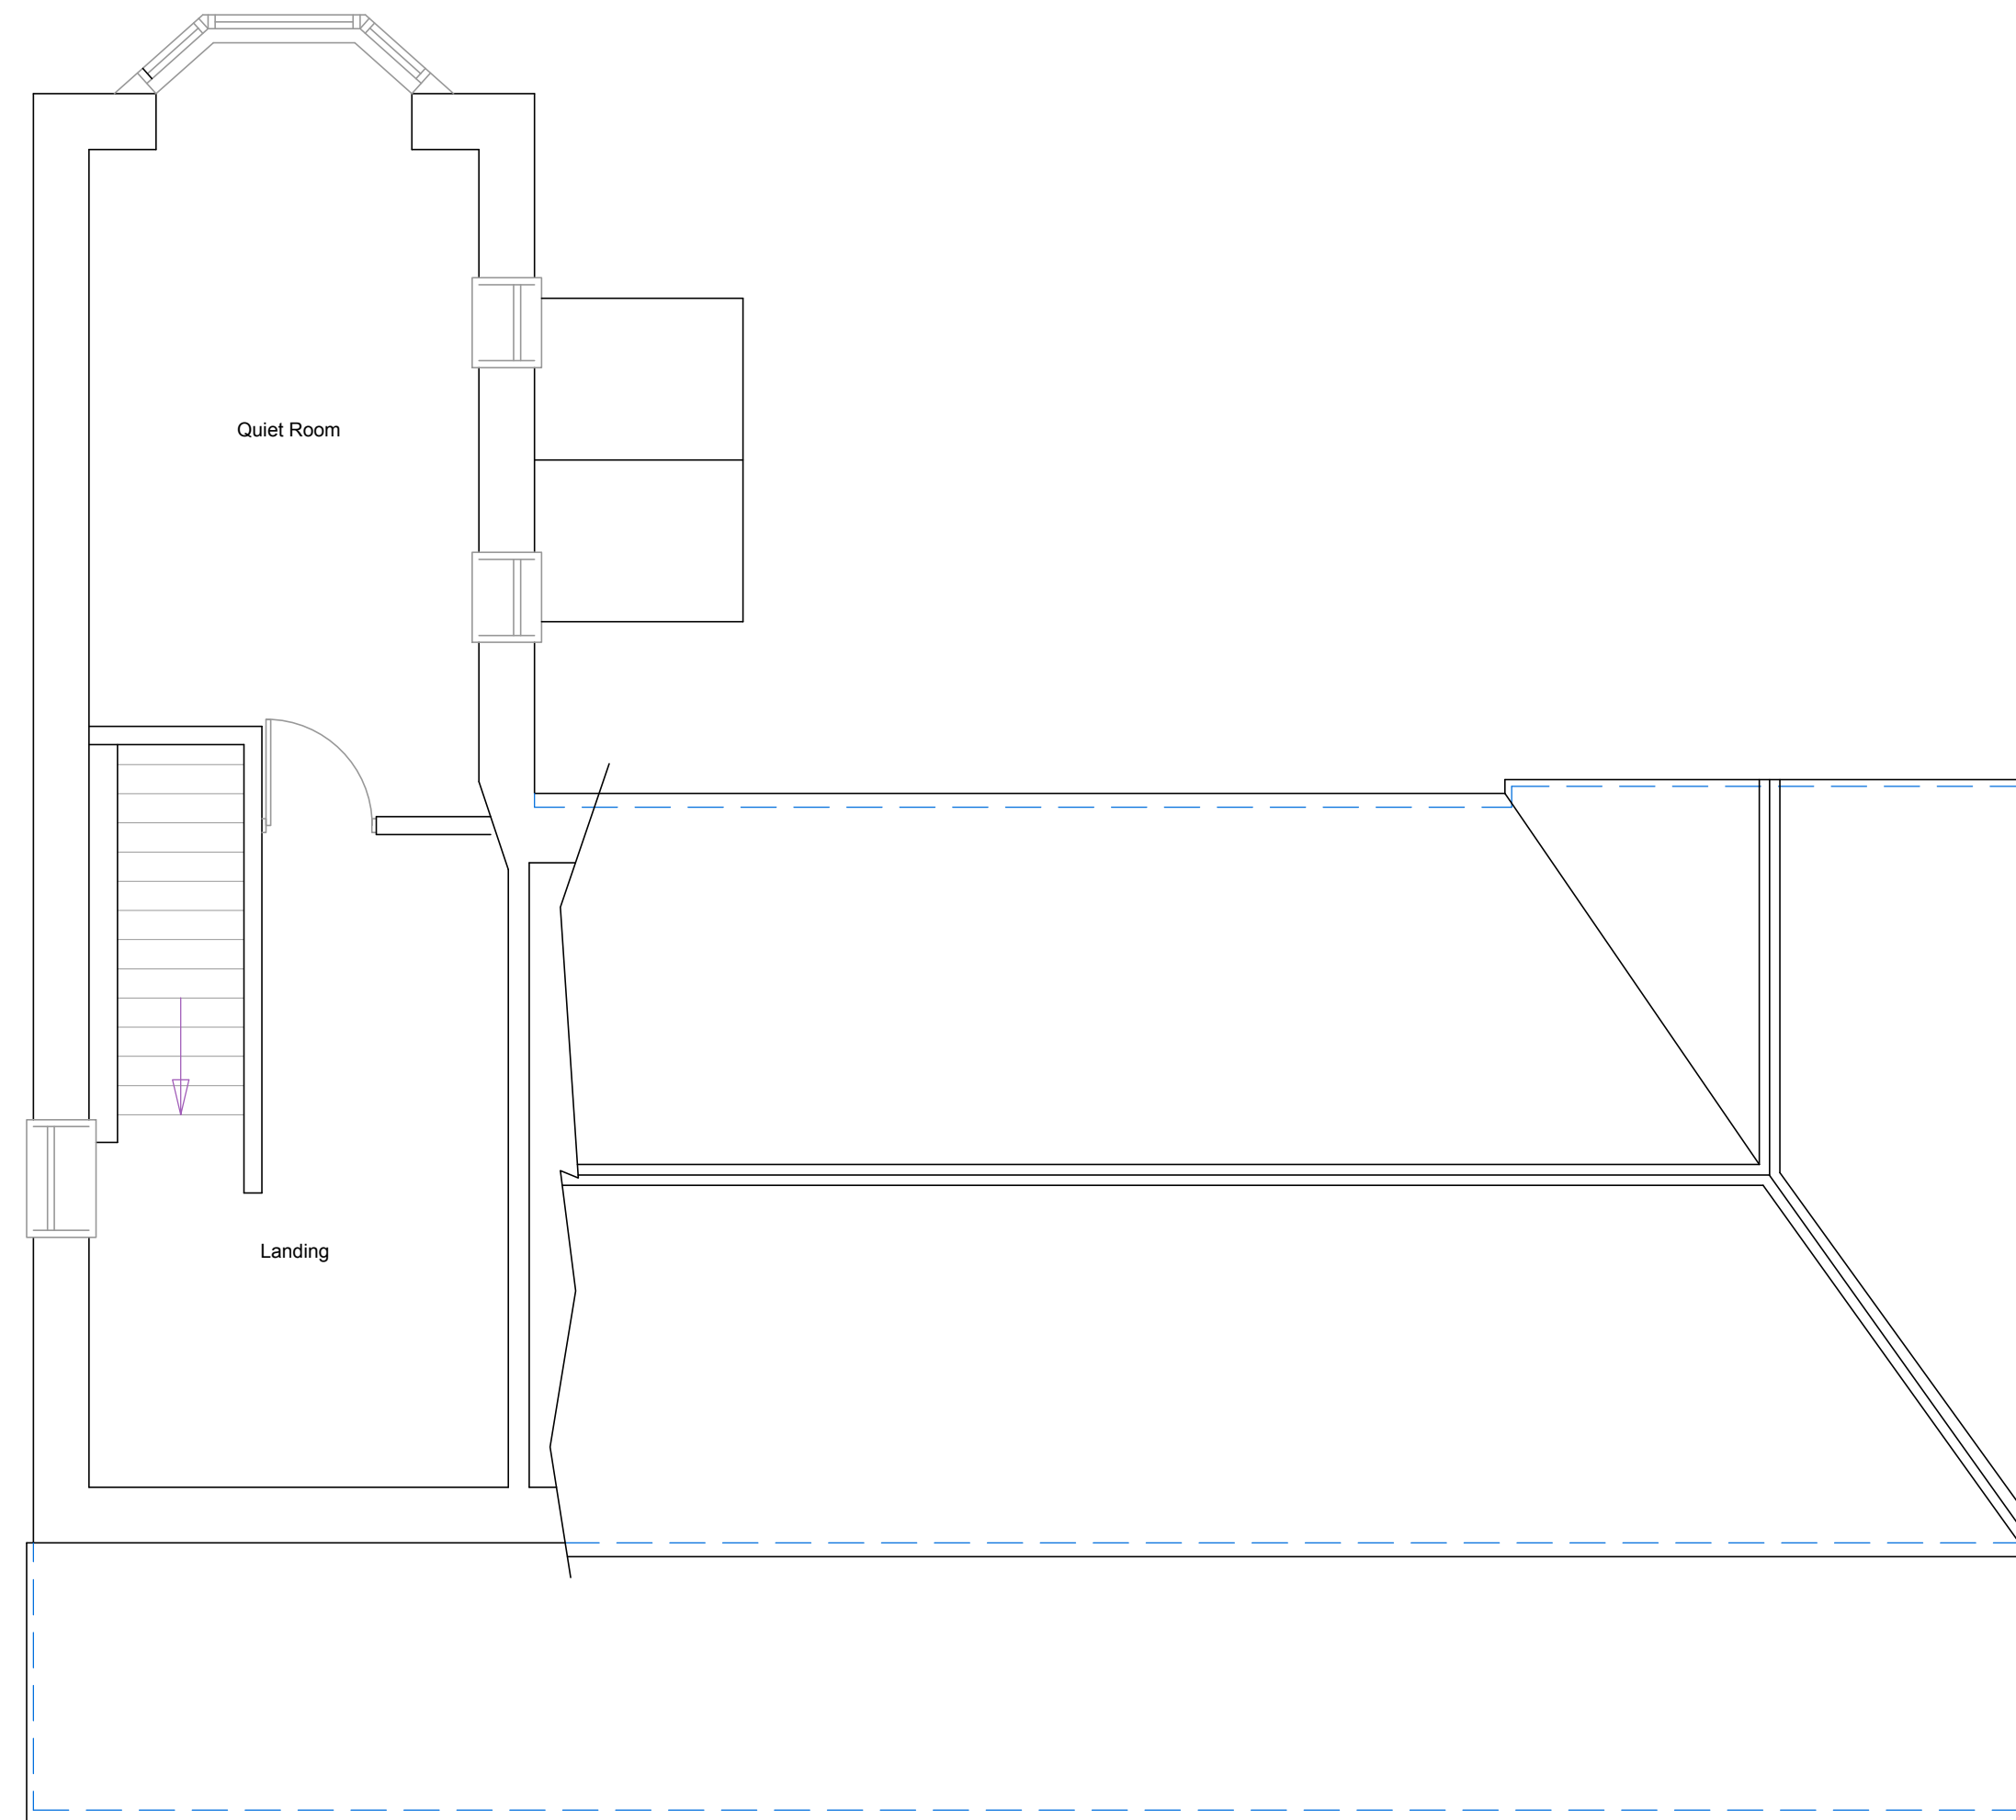

First Floor

EXISTING FLOOR PLANS 1:50

All dimensions to be checked on site prior to commencement of work, except for planning purposes.

This drawing is the copyright of
CALDOTECH LTD
and may not be copied, altered or reproduced
in any way without written authority.

CALDOTECH LTD
11 THE PARADE
WILLOWHAYNE CRESCENT
EAST PRESTON
WEST SUSSEX
BN16 1NS
Telephone
01903 859176

EXISTING FLOOR PLANS & ELEVATIONS
23 Church Street
Littlehampton
West Sussex
BN17 5EL

CLIENT Littlehampton Quakers

Issue	Details	Drawn	Check	Date
1				

SCALE AS SHOWN on A1
DATE 20/02/17
DRAWING NUMBER 16198/01