

This drawing is the copyright of the Architect and must not be reproduced or used without the Architect's permission. Figured dimensions are to take precedence over scaled dimensions. The Contractor is responsible for checking all figured dimensions on drawings against actual site dimensions. Scaled dimensions are not to be used for construction and setting out purposes. Any discrepancies are to be reported to the Architect. This drawing should be read in conjunction with schedules, specifications and engineers drawings and details where applicable.

DAVID BENNETT ARCHITECT
 THE OLD COTTAGE, 10 VICARAGE LANE
 FELPHAM, WEST SUSSEX PO22 7EA
 07932 757144
 Email:davidkbennett47@gmail.com

CLIENT
MR AND MRS WOOLLER

PROJECT
PROPOSED ALTERATIONS AND EXTENSIONS
64 CORNWALL ROAD
LITTLEHAMPTON BN17 6EQ


DRAWING TITLE
PROPOSED ELEVATIONS

SCALE
1/100 at A3


REFERENCE
11805.07A




NORTH ELEVATION TO CORNWALL RD
 TWO STOREY EXTENSION TO EAST SIDE

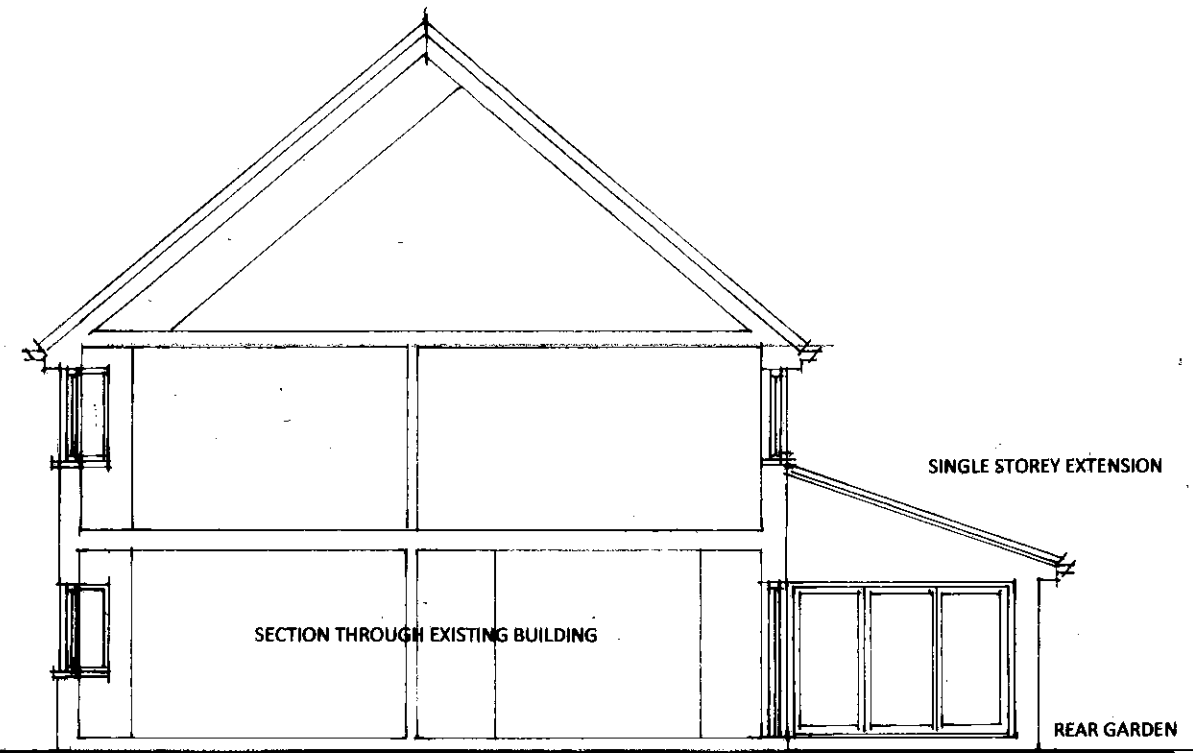

WEST ELEVATION TO 62 CORNWALL RD

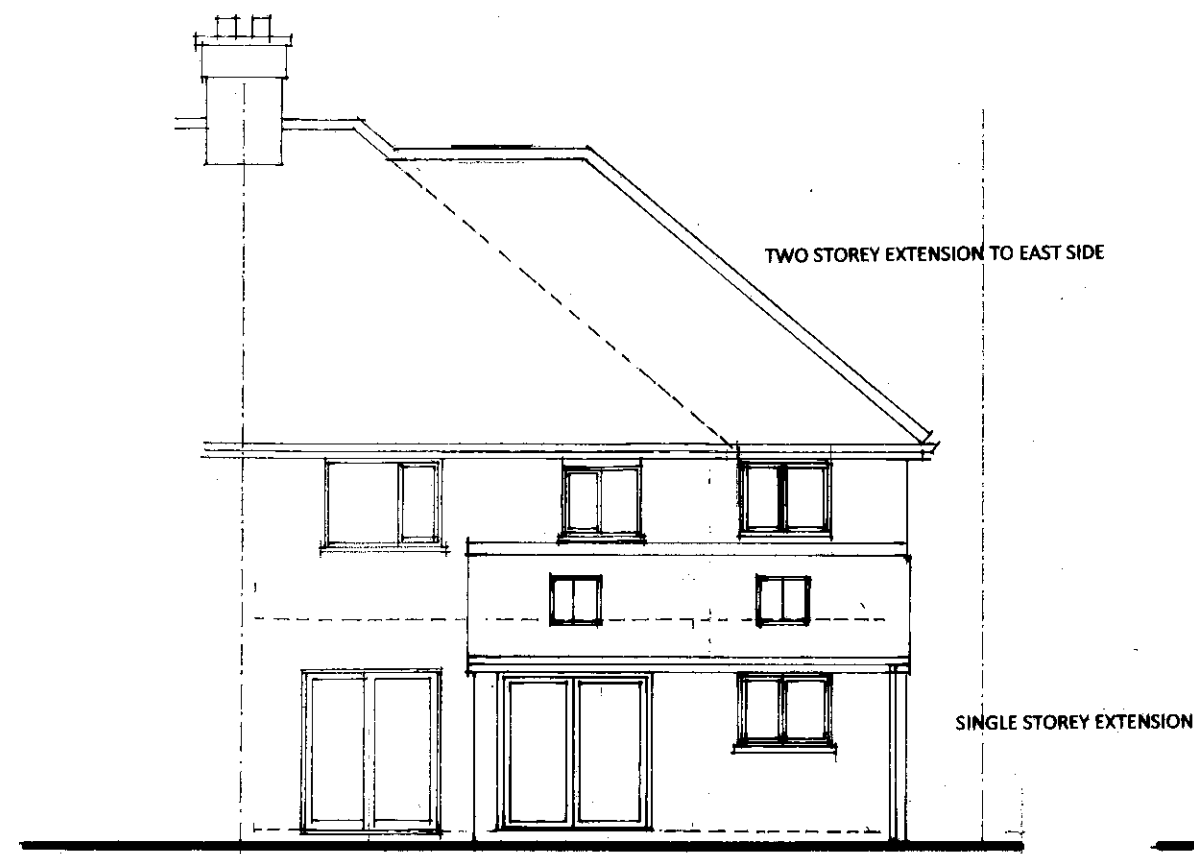

REAR SOUTH ELEVATION

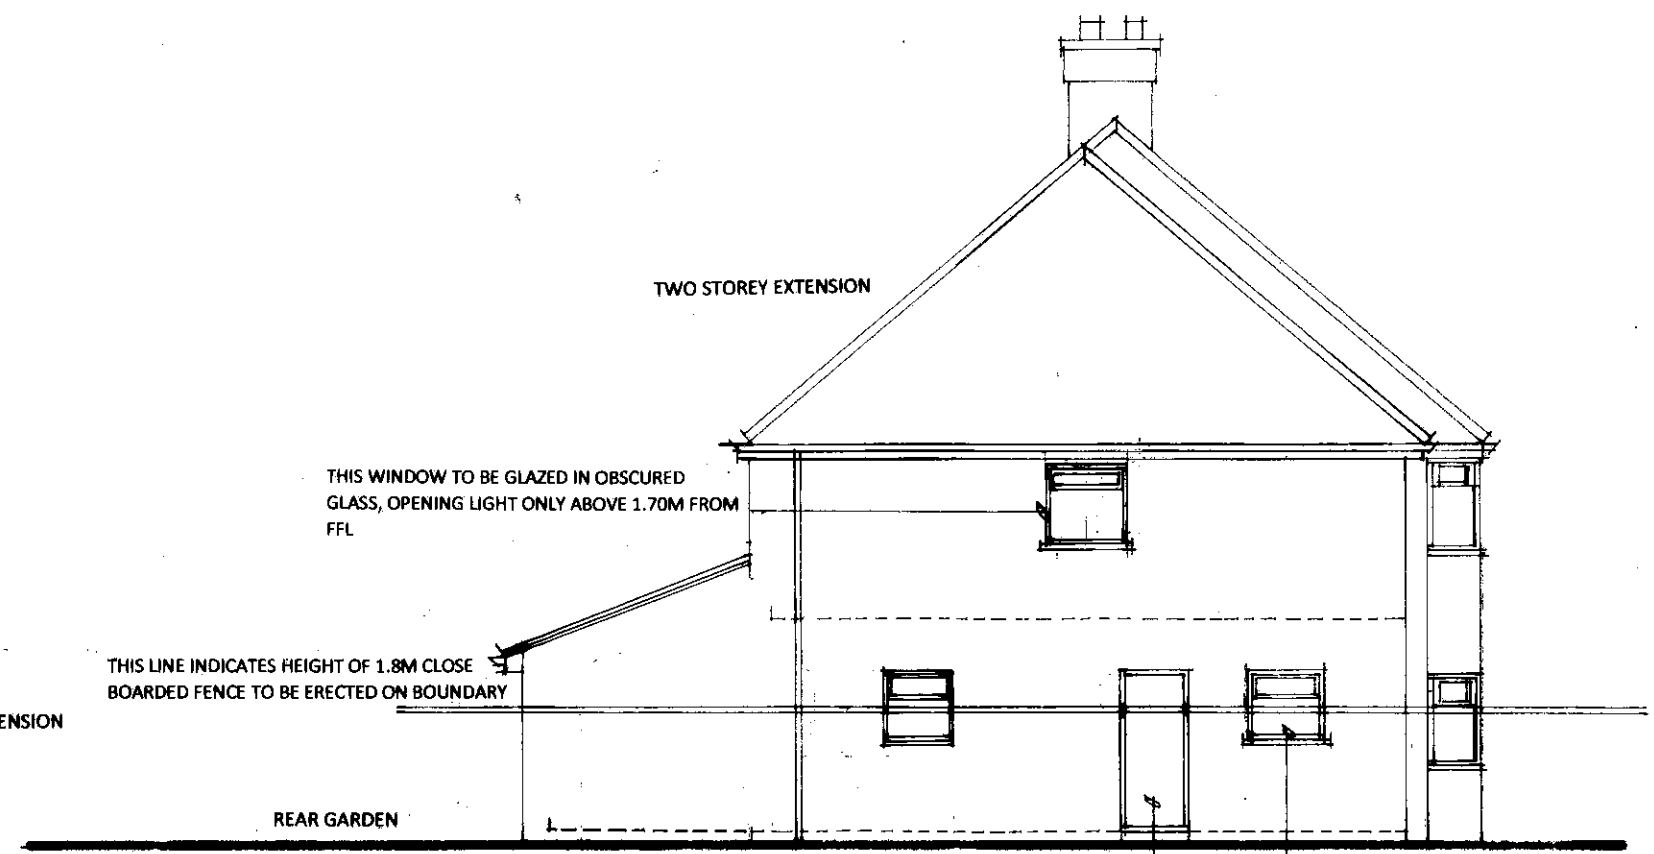

EAST ELEVATION TO 66 CORNWALL RD