

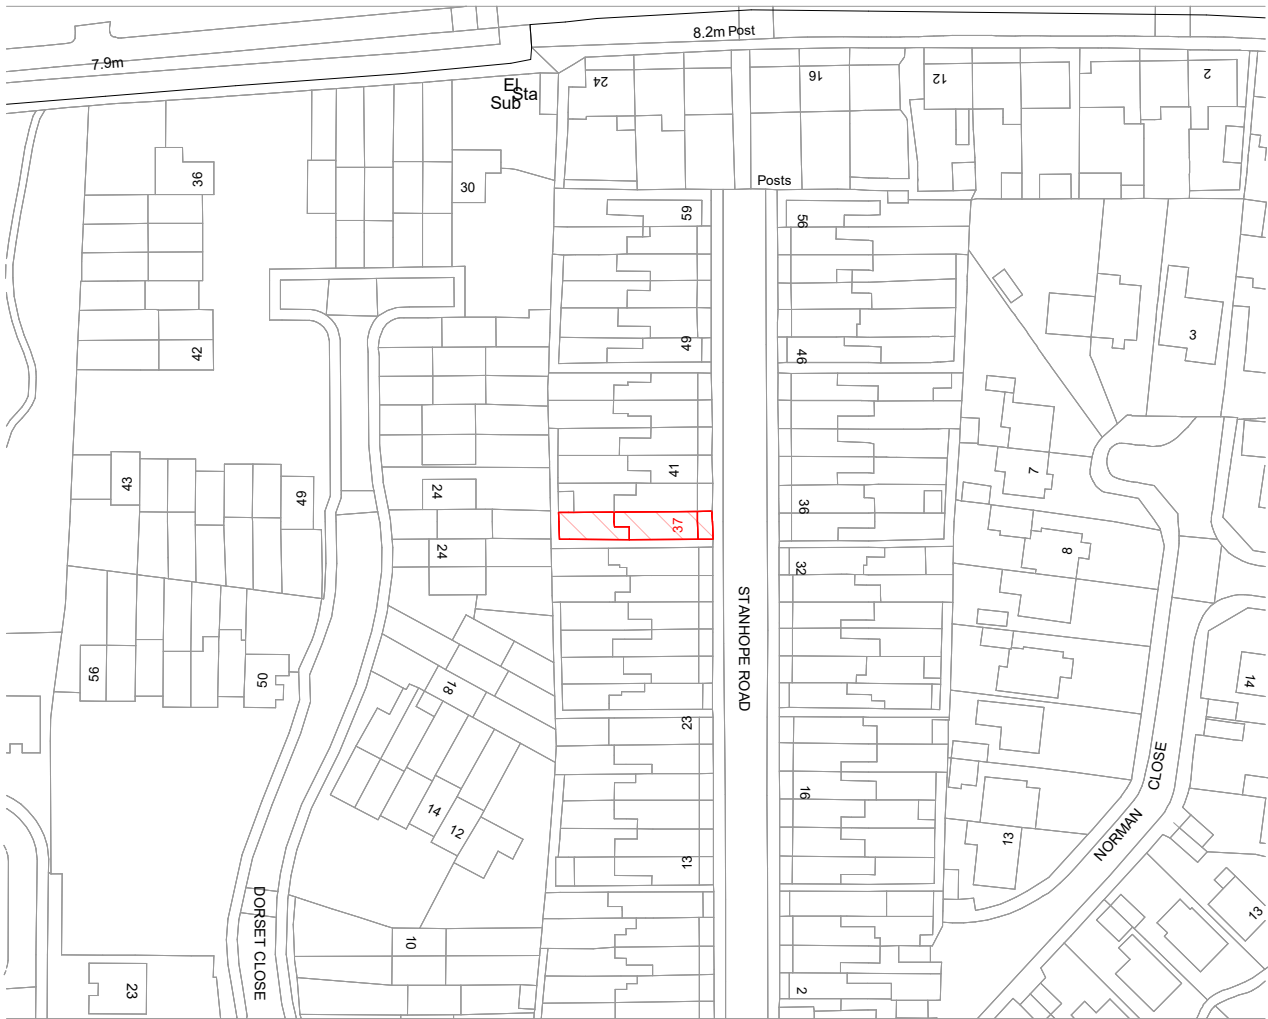
 
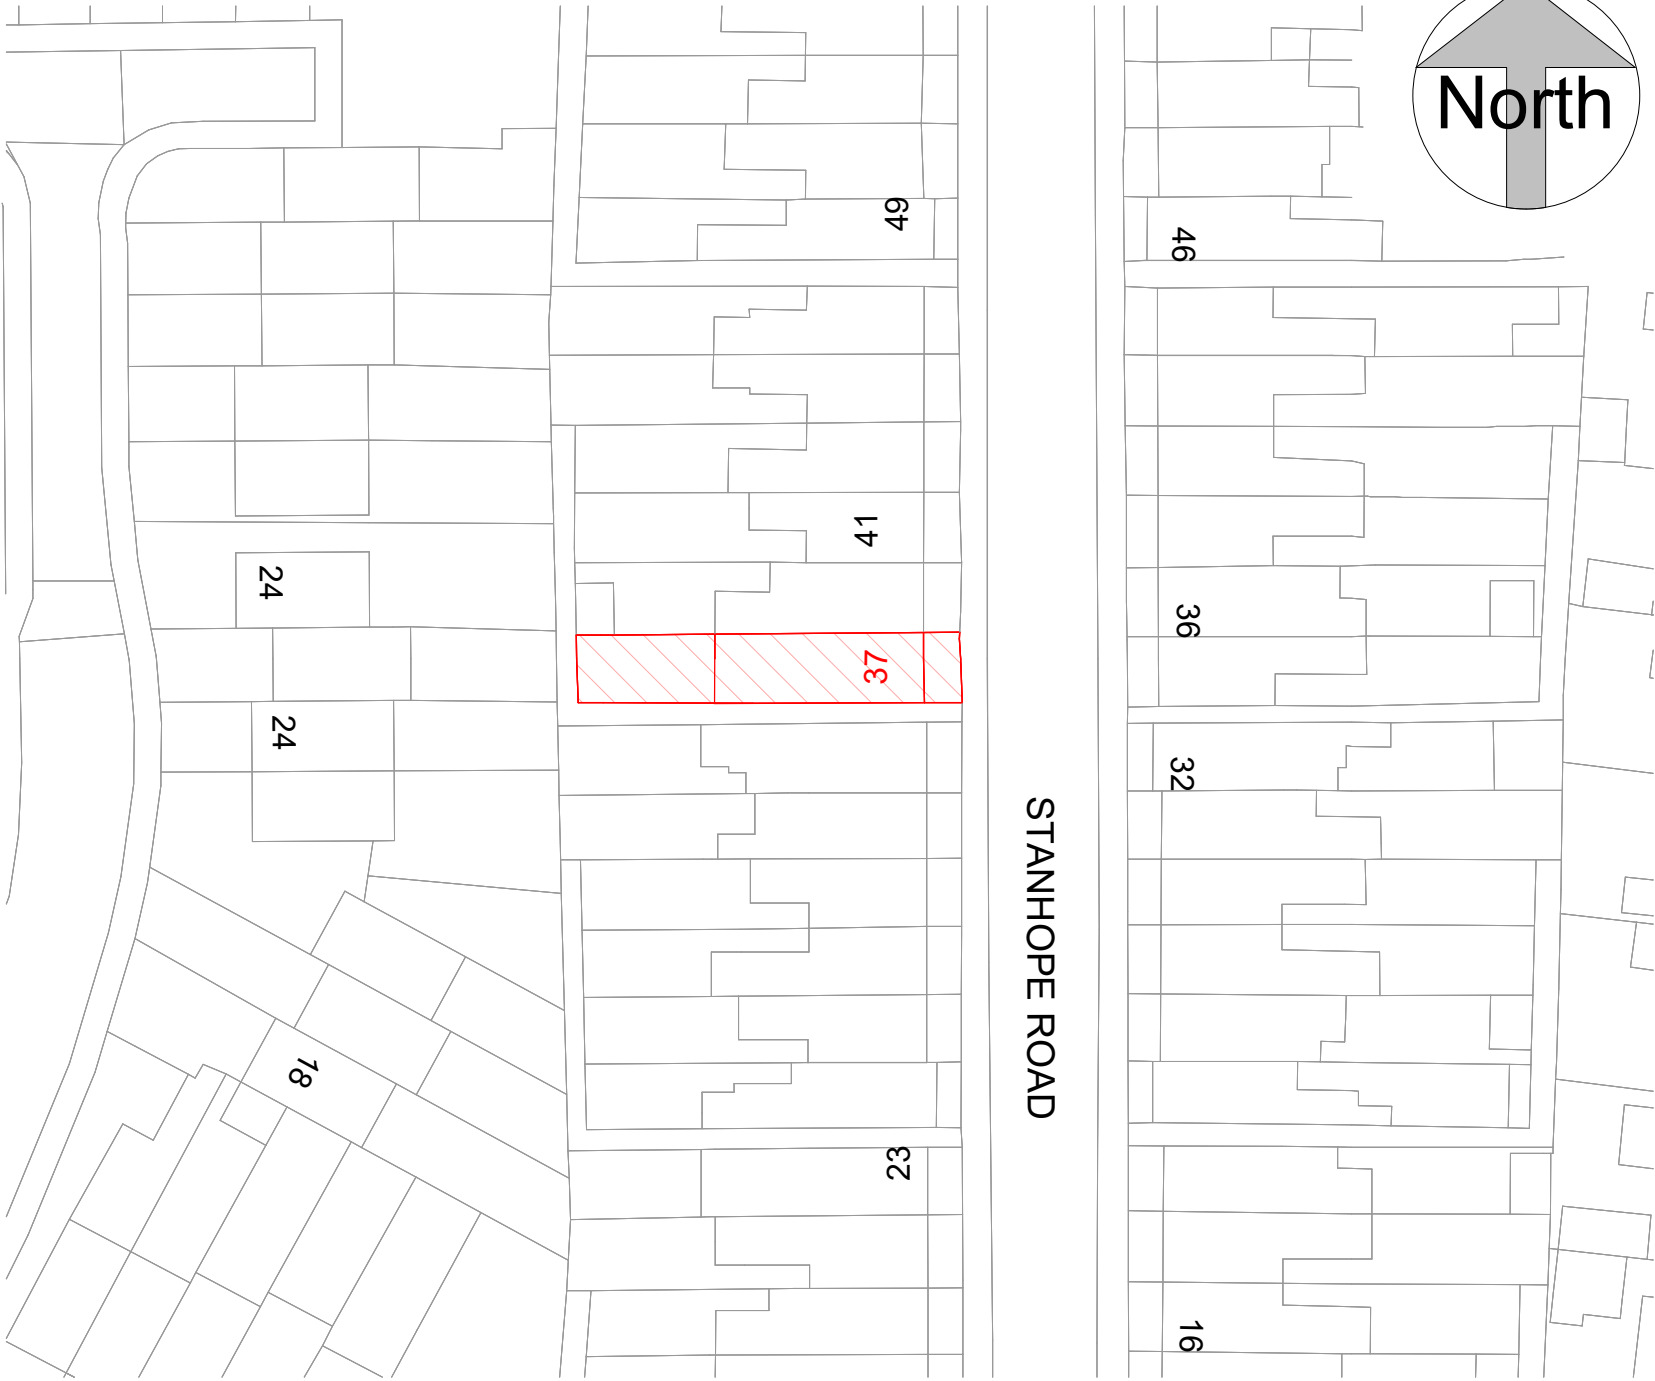


Location Plan
1:1250

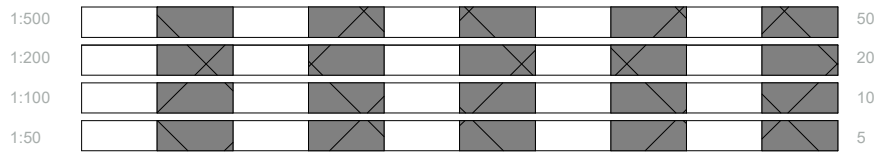

Block Plan
1:500

ReQuestAPlan
Map number: TQRQM22115115732500
Title: 37 Stanhope Road BN17 6AQ
Map Produced for: Parkers Design
© Crown copyright and database rights 2022 OS 100042766

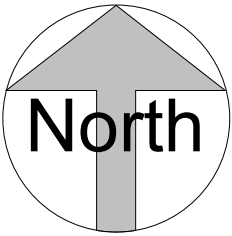

All measurement to be checked on site prior to any comment
(C) Copyright of Parkers Design (Southern) Limited. Any reproduction of these drawings will require written authority from the copyright owner.

Parkers Design Limited - The Studio @ 90, PO9 2PR
www.pexd.co.uk - info@parkersdesign.com - 07776 008822

PROJECT		CLIENT			
37 Stanhope Road BN17 6AQ		Layt			
SHEET		Date	Issue Date	Scale (@ A3)	As indicated
Site Plan		Drawn by	SW	DRAWING NUMBER	REV
		Checked by	SR	P 3	