



NOTES

This drawing is copyright and must not be reproduced in any form without written consent of John Baxter Associates Limited.

This drawing is for planning purposes only. Any dimensions used must therefore be verified on site and contractors / sub-contractors who follow them do so at their own risk.

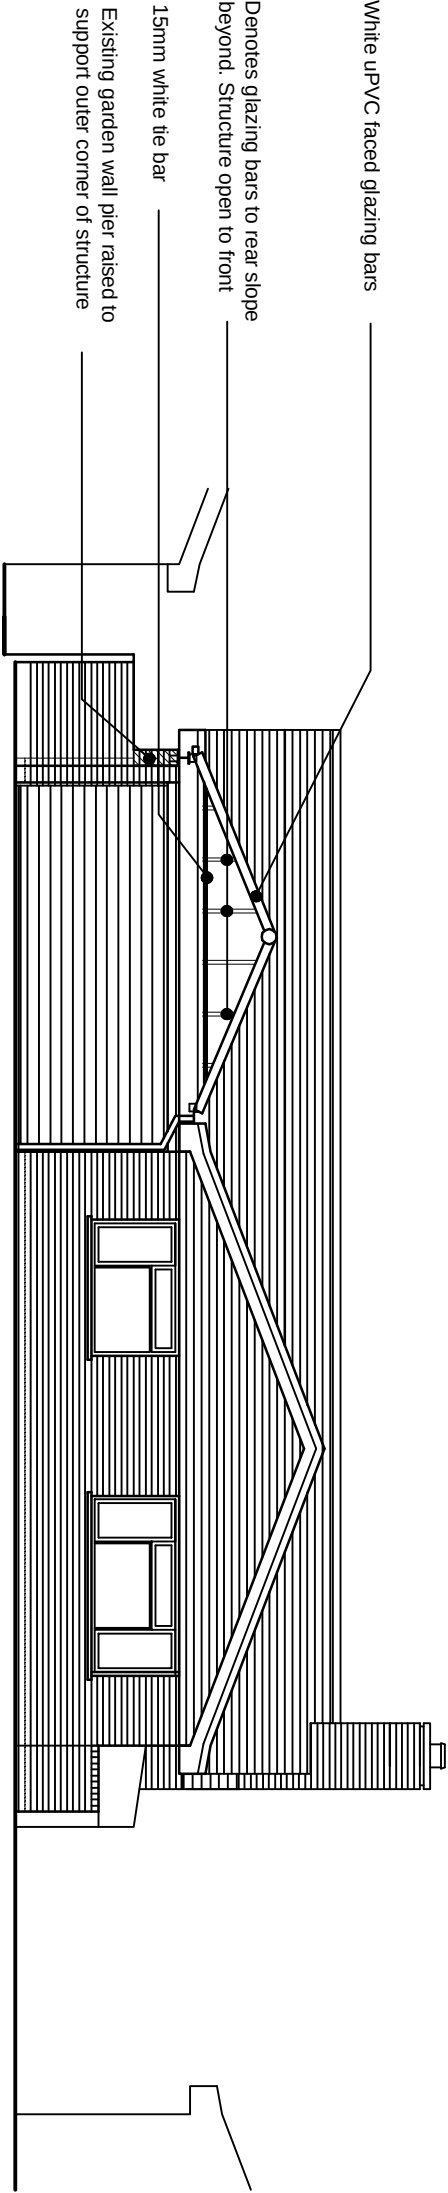

FRONT ELEVATION (NORTH) (PROPOSED)

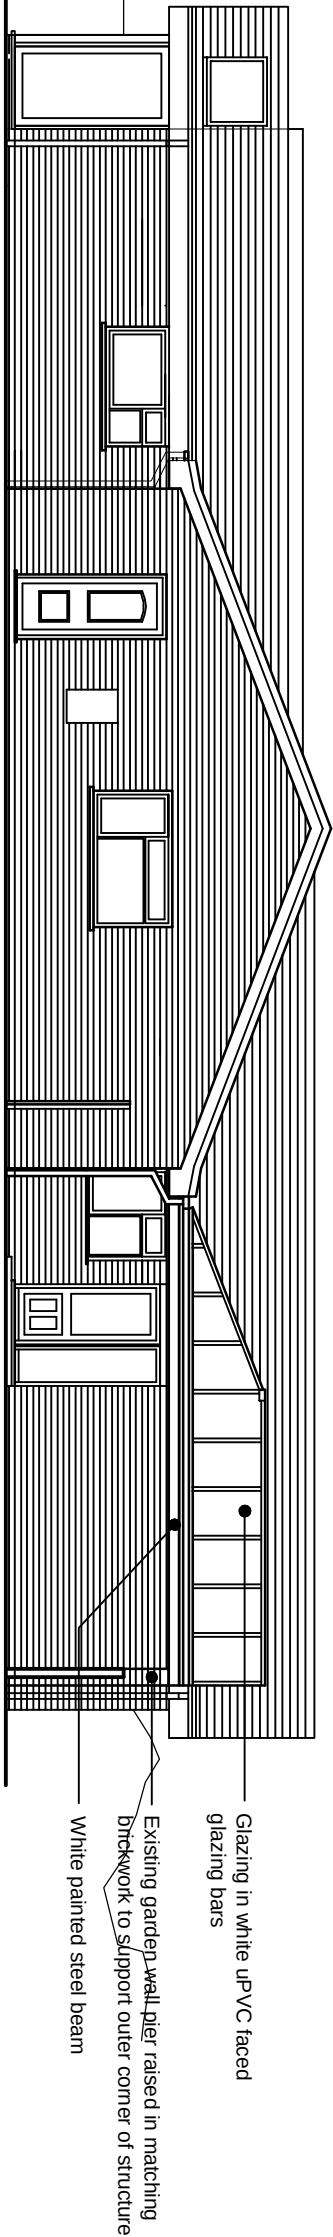

EAST SIDE ELEVATION (facing #3) (PROPOSED)

Rev	Date	Revision
-----	------	----------

Clients

Mr J Sholler

Project

5 Neptune Way, Littlehampton BN17 6NV.
Proposed Rear Extension

Drawing

Front and Side Elevations
PROPOSED

John Baxter Associates Ltd

Unit 23 : Battersea Business Centre
99-109 Lavender Hill : London SW11 5QL

Tel: 020-7223-2615 Mobile: 07967-109071
e-mail: johnbaxterasc@tiscali.co.uk

Drawing Number	Revision
1636CP/P/303	PR

Scale	Date	Drawn
1:100 @ A3	Apr 18	