

FORM RAMP FOR
DISABLED ACCESS

FORM NEW DOORS
IN PLACE OF WINDOW

FORM NEW WINDOW
IN PLACE OF DOORS

RETAIL AREA

LEVEL FLOOR
LOCALLY

FORM NEW WALLS ATTACHED

REMOVE
WALLS
TOTTED

POSITION REPLACEMENT
AIR CONDITIONING UNITS
IN YARD.

BIKE + BIN STORE
TO COTTAGE

NEW
PAVING


NEW
RAMP

REPOSITION
PARKING
SPACE


REPOSITION
CROSS OVER

- NOTE:
- THIS DRAWING IS FOR PLANNING PURPOSES ONLY.
 - DETAILED SITE INVESTIGATIONS TO BE UNDERTAKEN PRIOR TO ANY WORKS COMMENCING ON SITE
 - NO STRUCTURAL WORKS TO BE UNDERTAKEN WITHOUT ENGINEERS AGREEMENT
 - NO WORKS TO COMMENCE PRIOR TO PLANNING CONSENT AND COMPLIANCE WITH PLANNING CONDITIONS

GROUND FLOOR PLAN

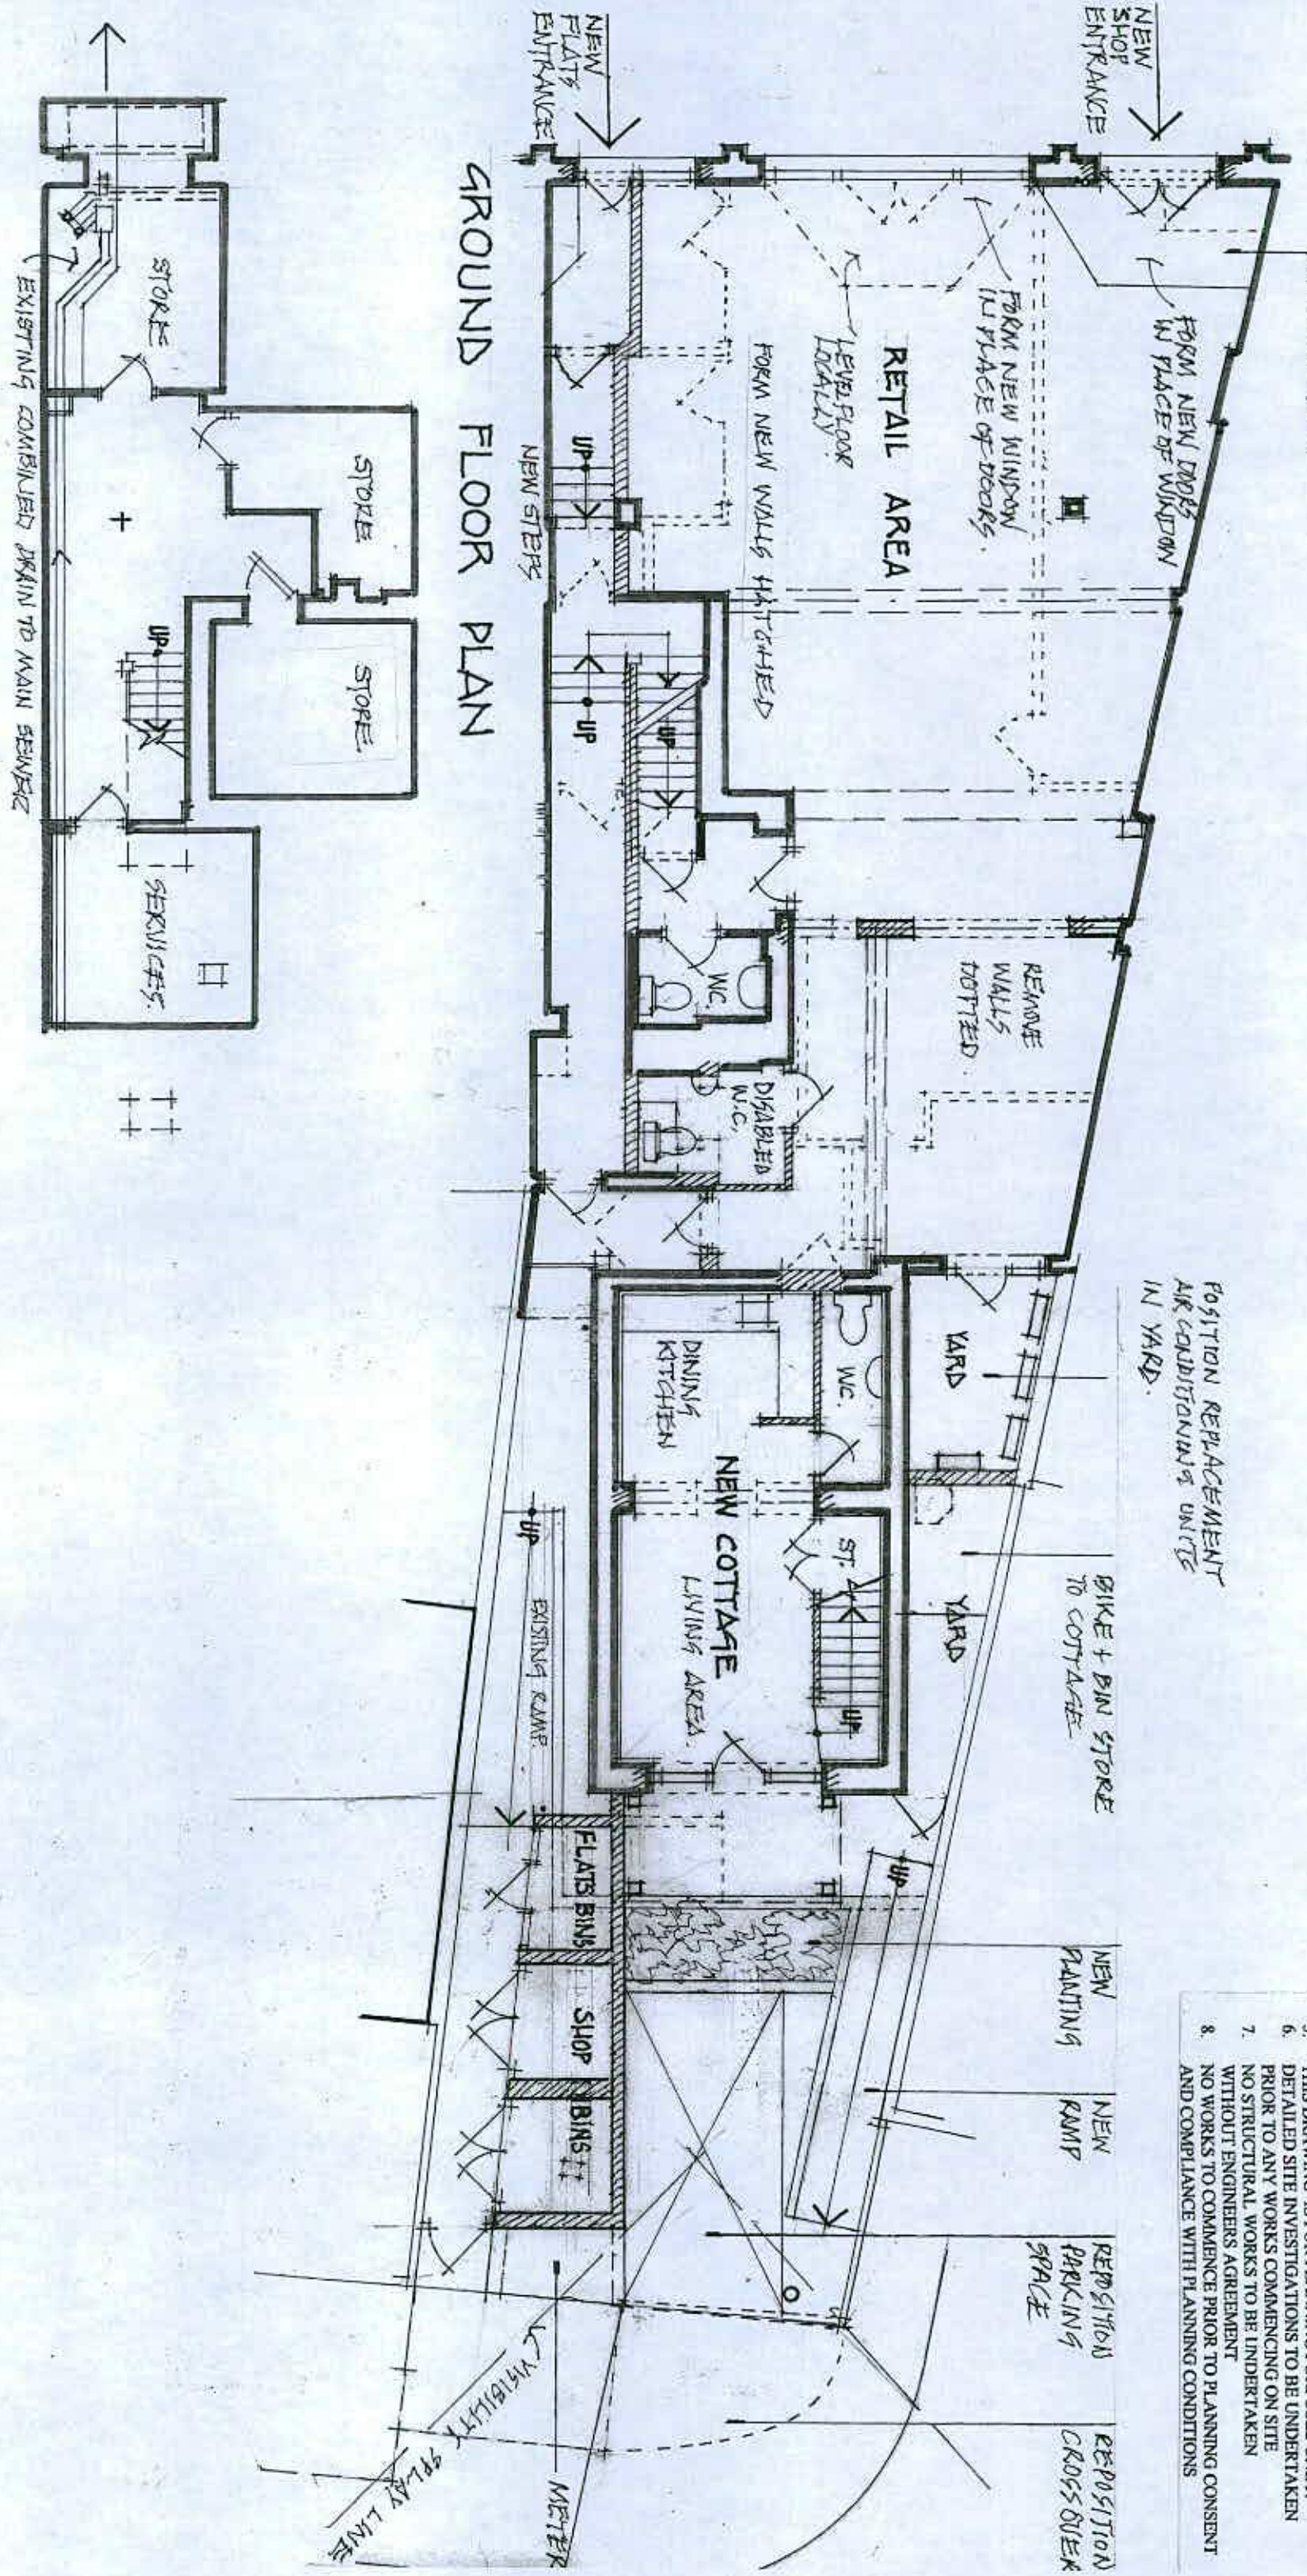

BASEMENT PLAN [NO CHANGE]

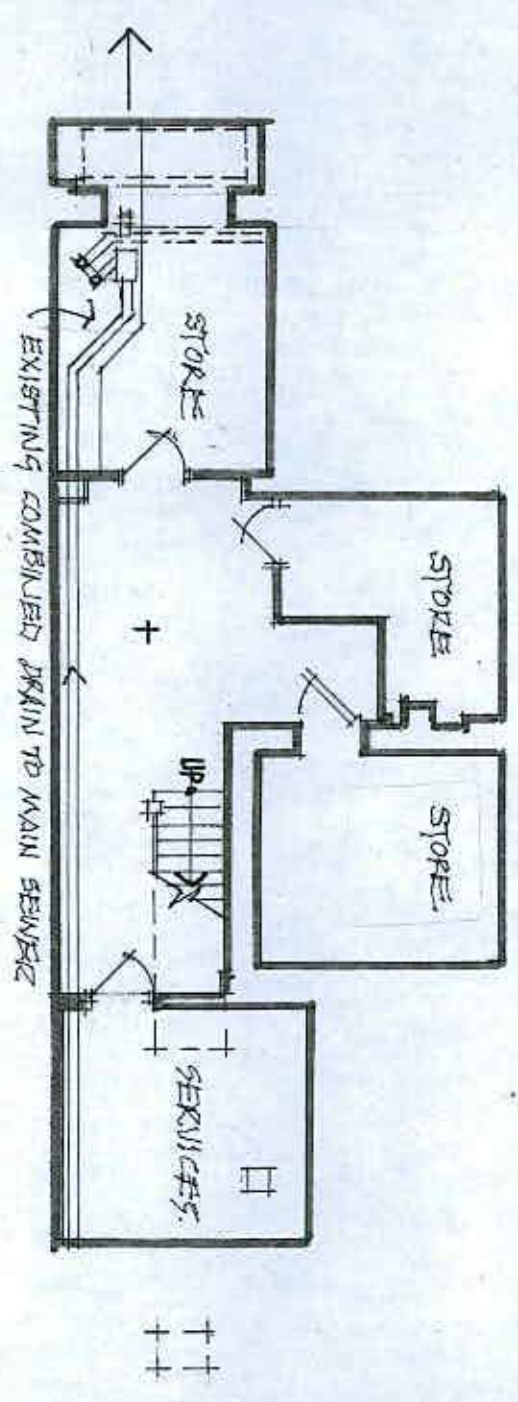

BASEMENT + GROUND FLOOR PLANS - AS PROPOSED
52 HIGH STREET, LITTLEHAMPTON
GRAHAM NICOLLS LTD. BUILDING DESIGN + TECHNOLOGY

M: 07990 522709

SCALE / 1:100 @ A3
DATE / 27.02.2019
DWG. NO / 011218/TP01