


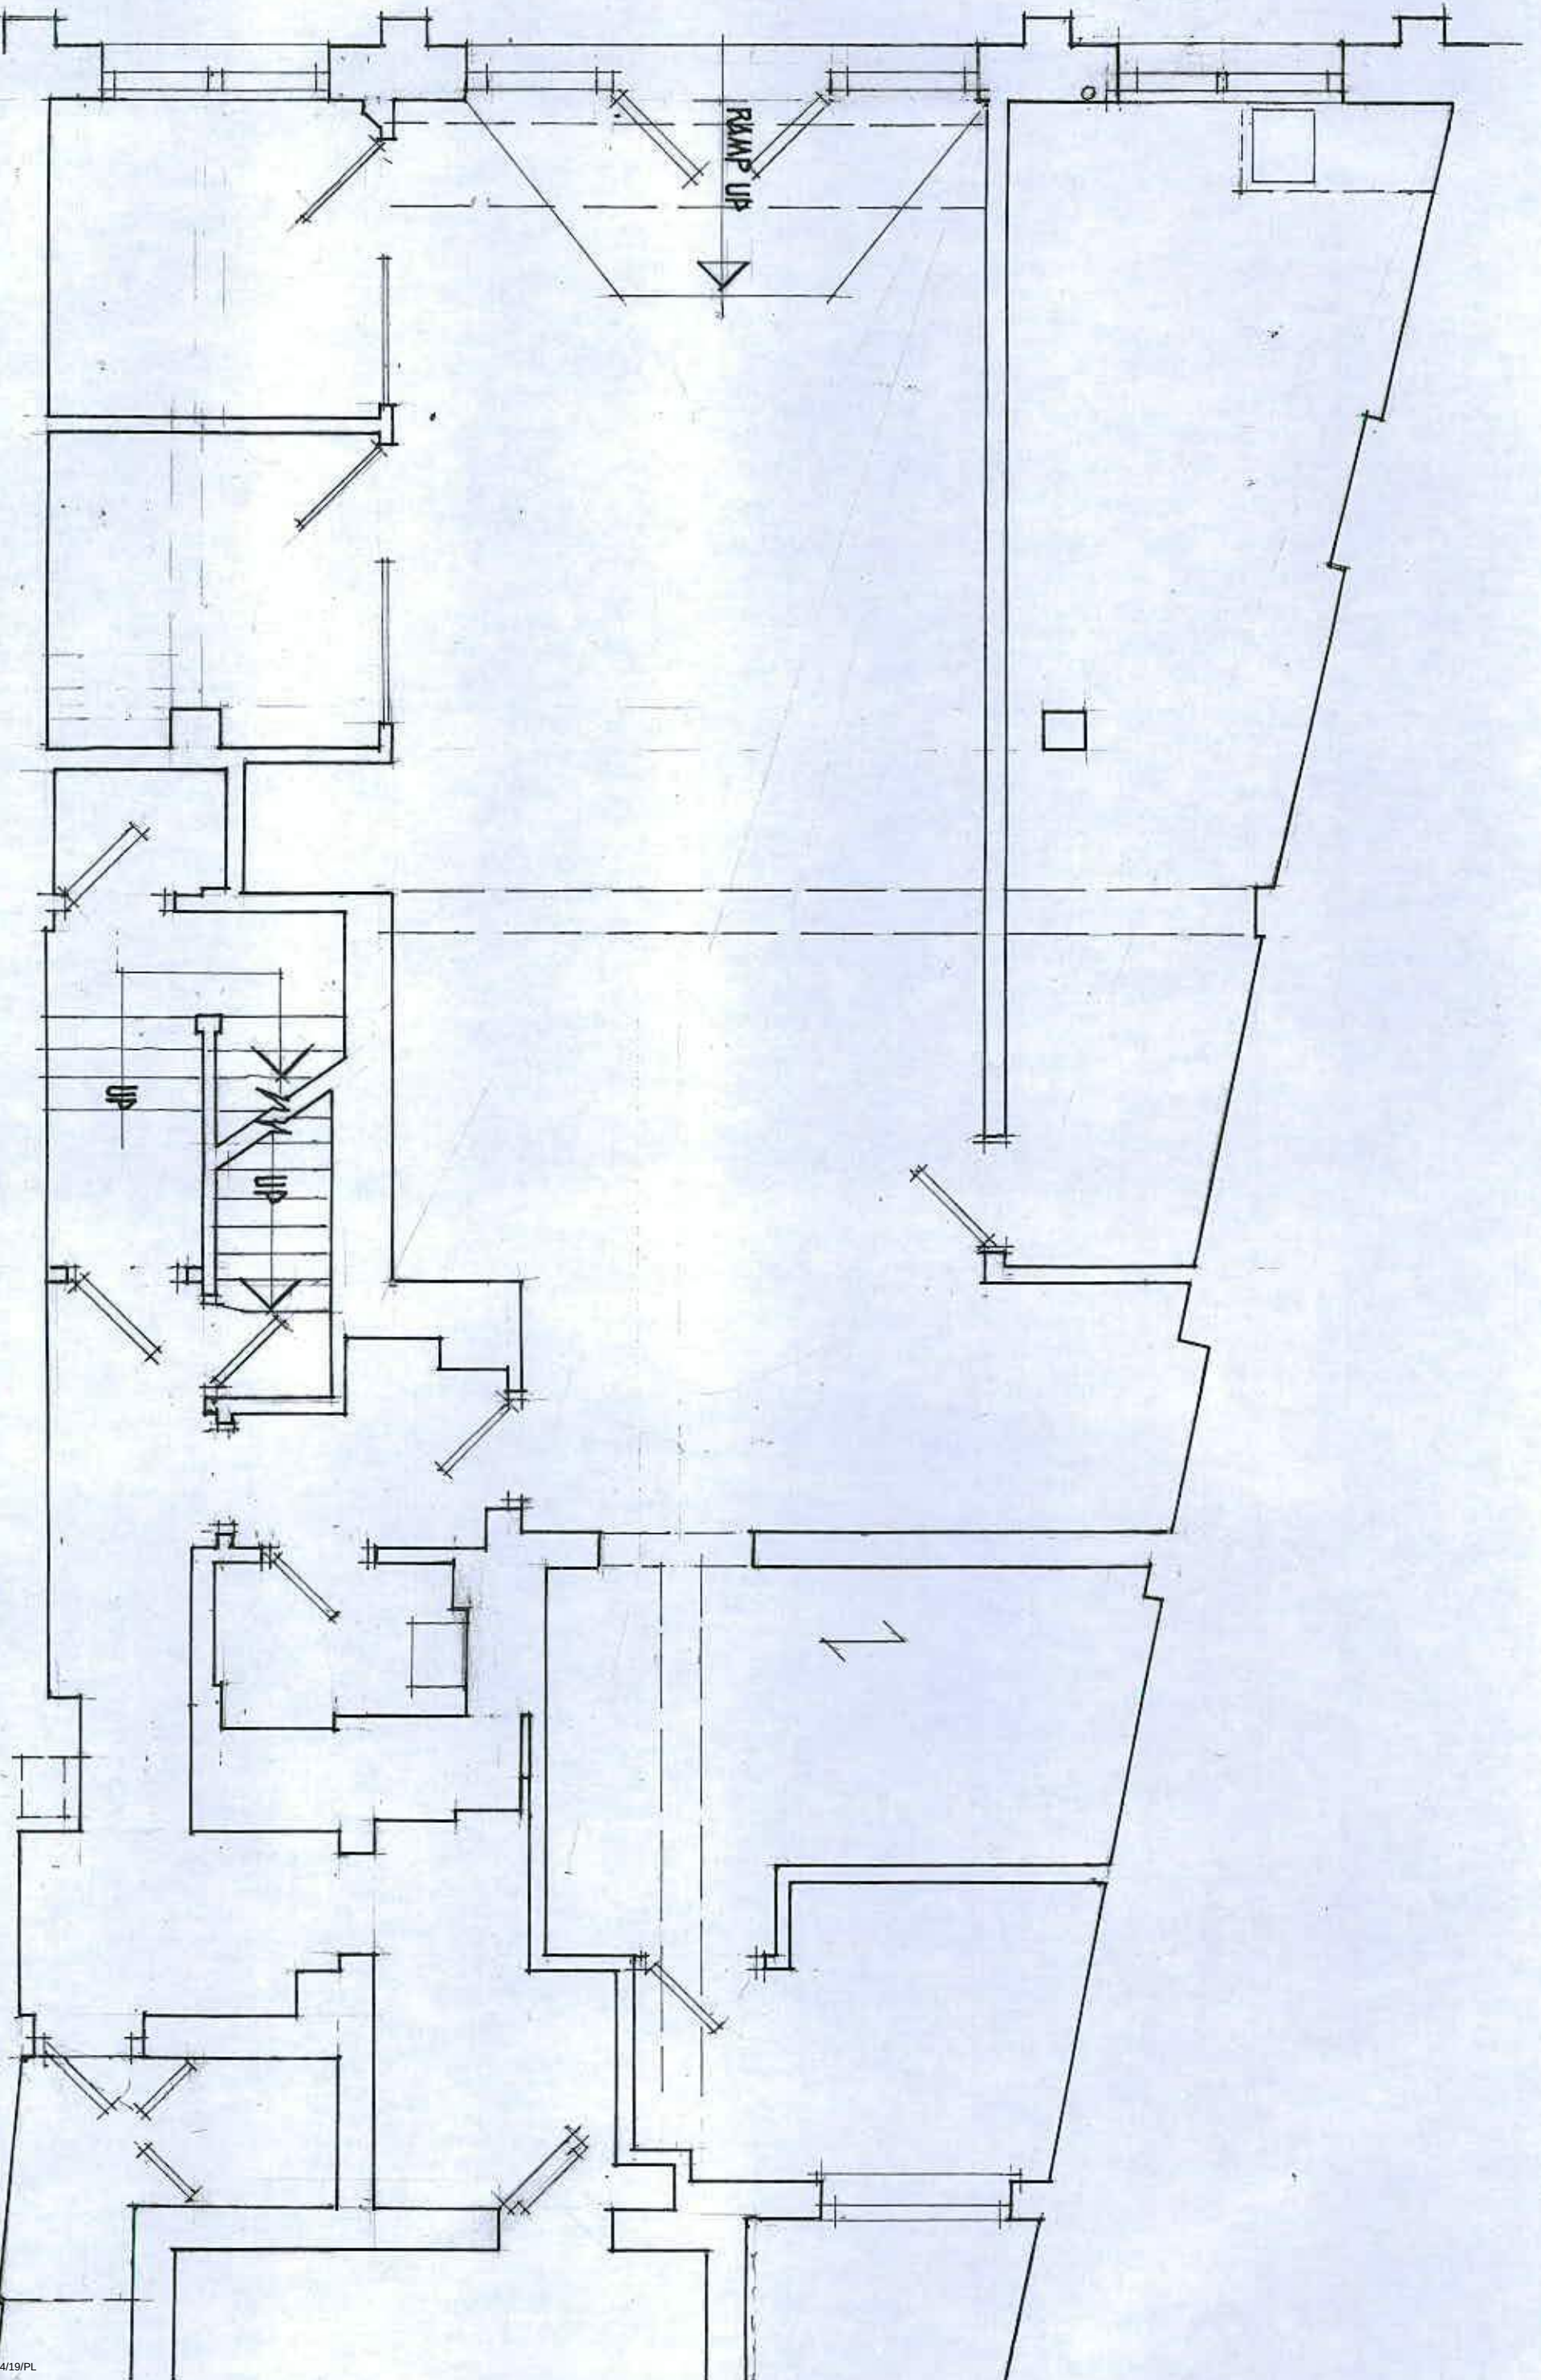

RAMP UP

UP

UP

1

GROUND FLOOR PLAN AS EXISTING / 52 HIGH STREET, LITTLEHAMPTON [PART 1 OF 2]

GRAHAM NICOLLS LTD, BUILDING DESIGN+TECHNOLOGY. M: 07990 522709

SCALE / 1:50 @ A3 DATE / 12.02.2019

DWG. NO / 011218 / SY 02 PART 1