


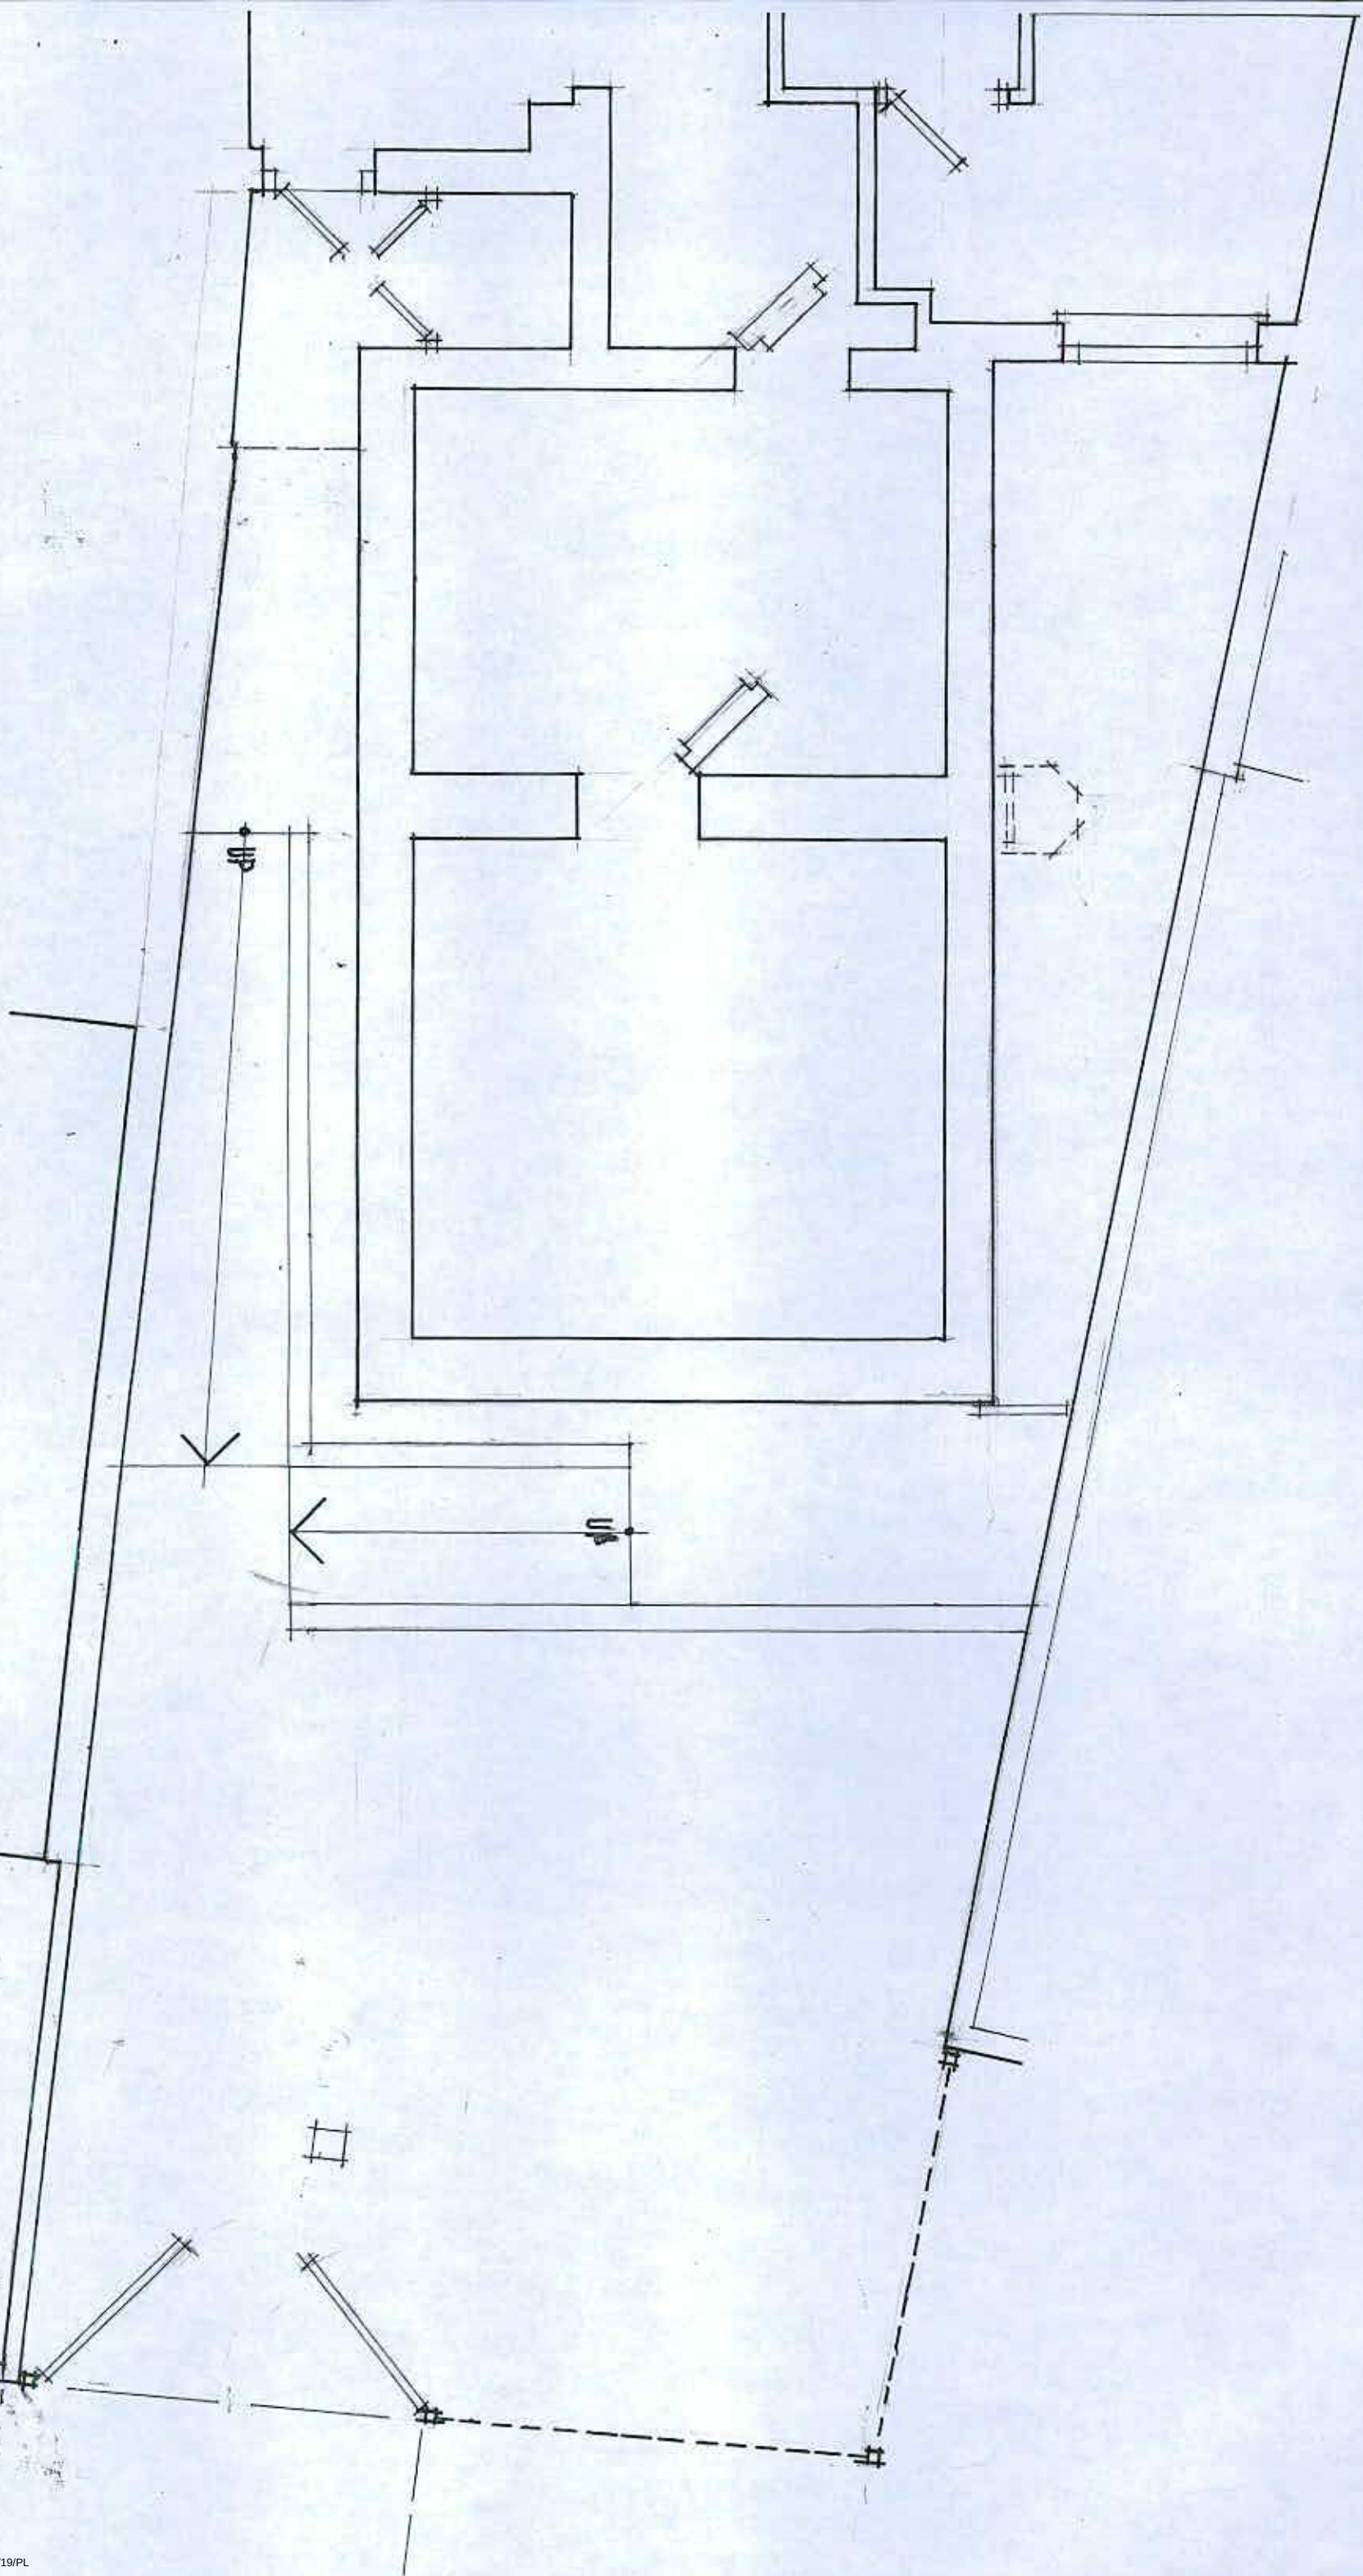

GROUND FLOOR PLAN AS EXISTING / 52 HIGH STREET, LITTLEHAMPTON [PART 2 OF 2]
GRAHAM NICOLLS LTD. BUILDING DESIGN + TECHNOLOGY M: 07990 522709

SCALE / 1:50 @ A3 DATE / 12.02.2019
DRAWING NO / 011218 / SY03 PART 2