


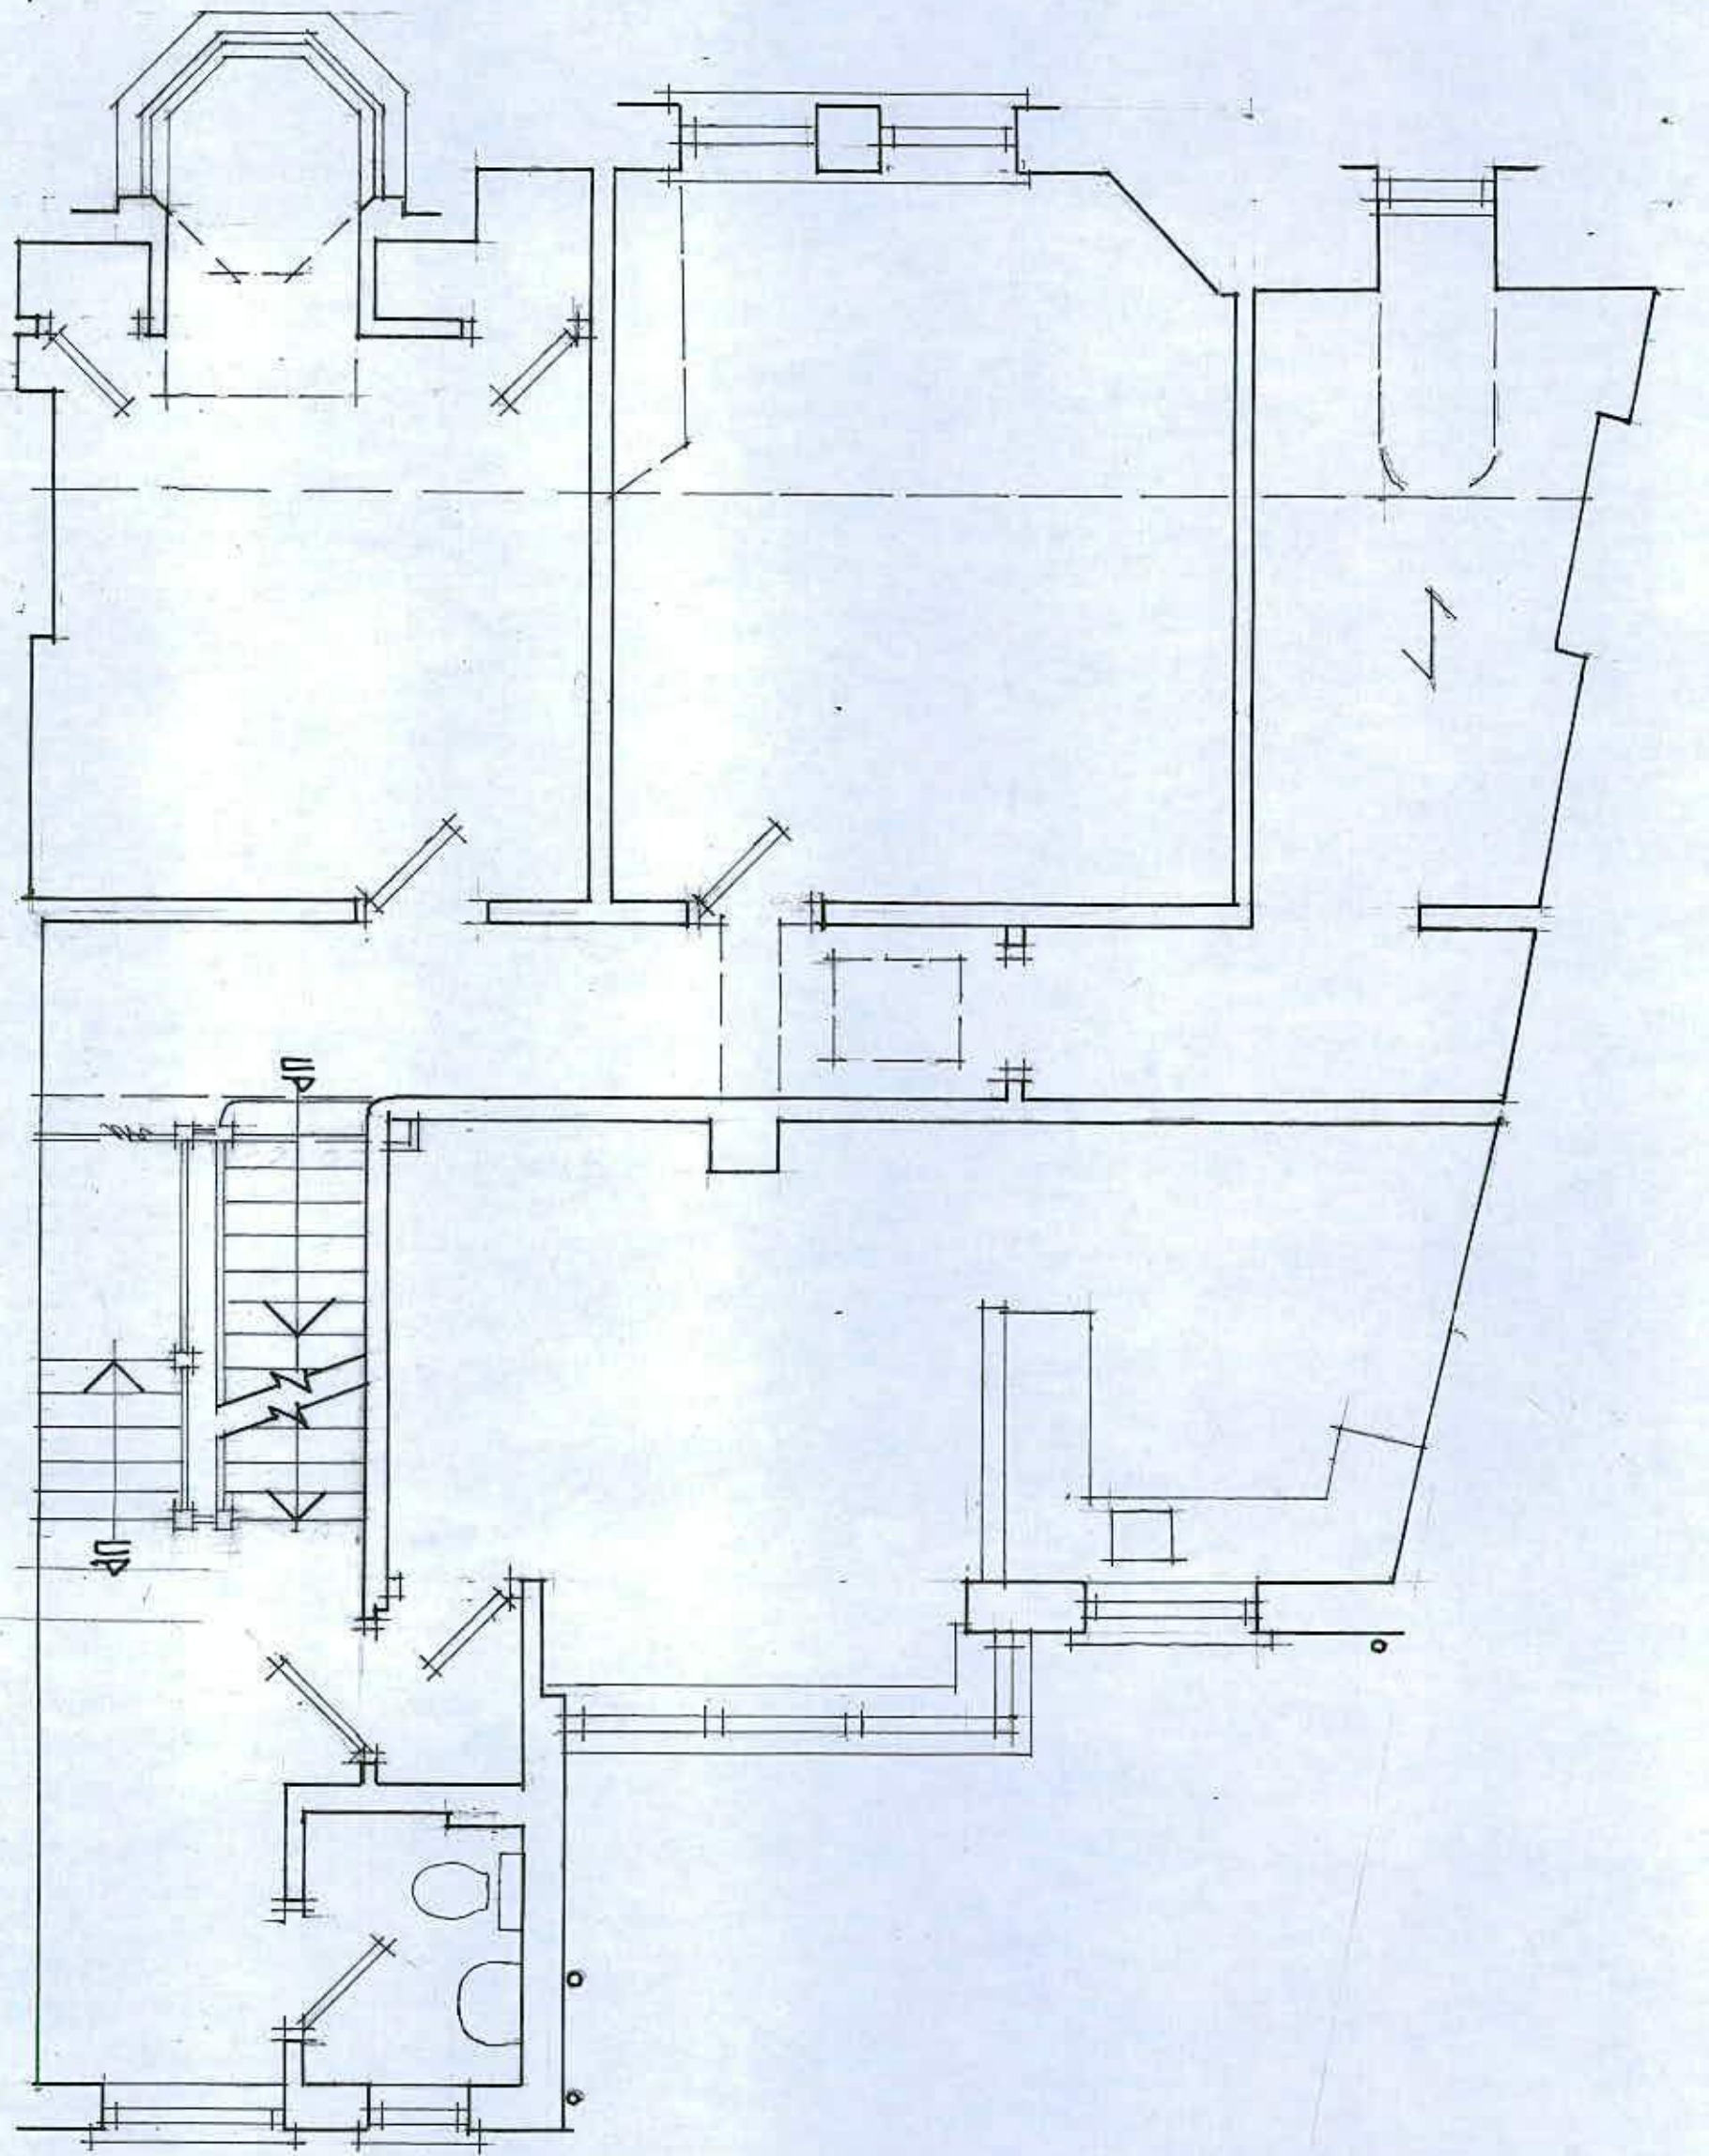

SECOND FLOOR PLAN AS EXISTING / 52 HIGH STREET, LITTLEHAMPTON
GRAHAM NICCOLLS LTD. BUILDING DESIGN + TECHNOLOGY

M: 07990 522709

SCALE/ 1:500 @ A3 DATE/ 14.02.2019
DWG NO/ 011218/ SY.05