


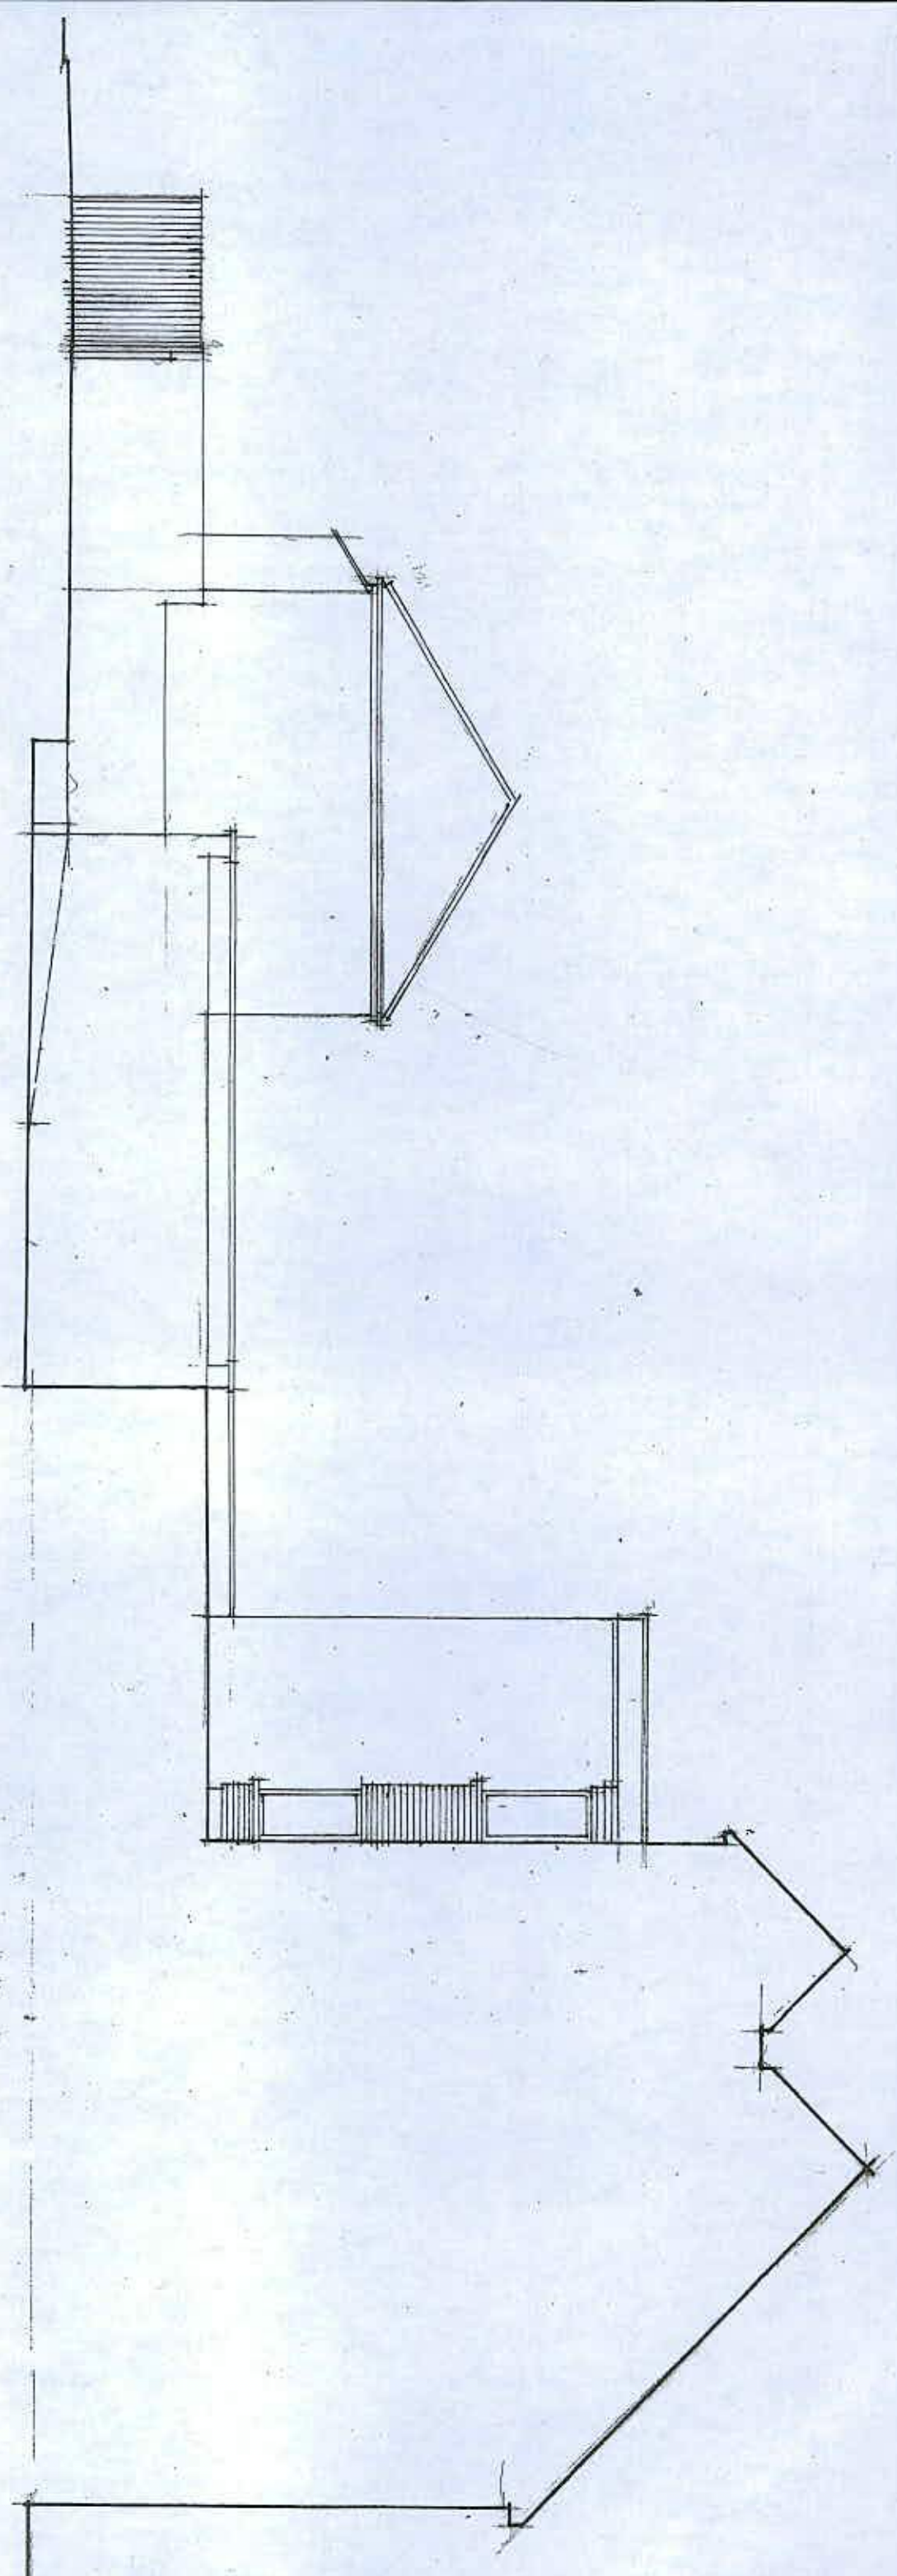

EAST ELEVATION AS EXISTING
52 HIGH STREET, LITTLEHAMPTON
GRAHAM NICOLLS LTD, BUILDING DESIGN+TECHNOLOGY

N: 07990 522709

SCALE / 1:100 @ A3
DATE / 21.02.2019
DWG NO / 011218/SY.10