


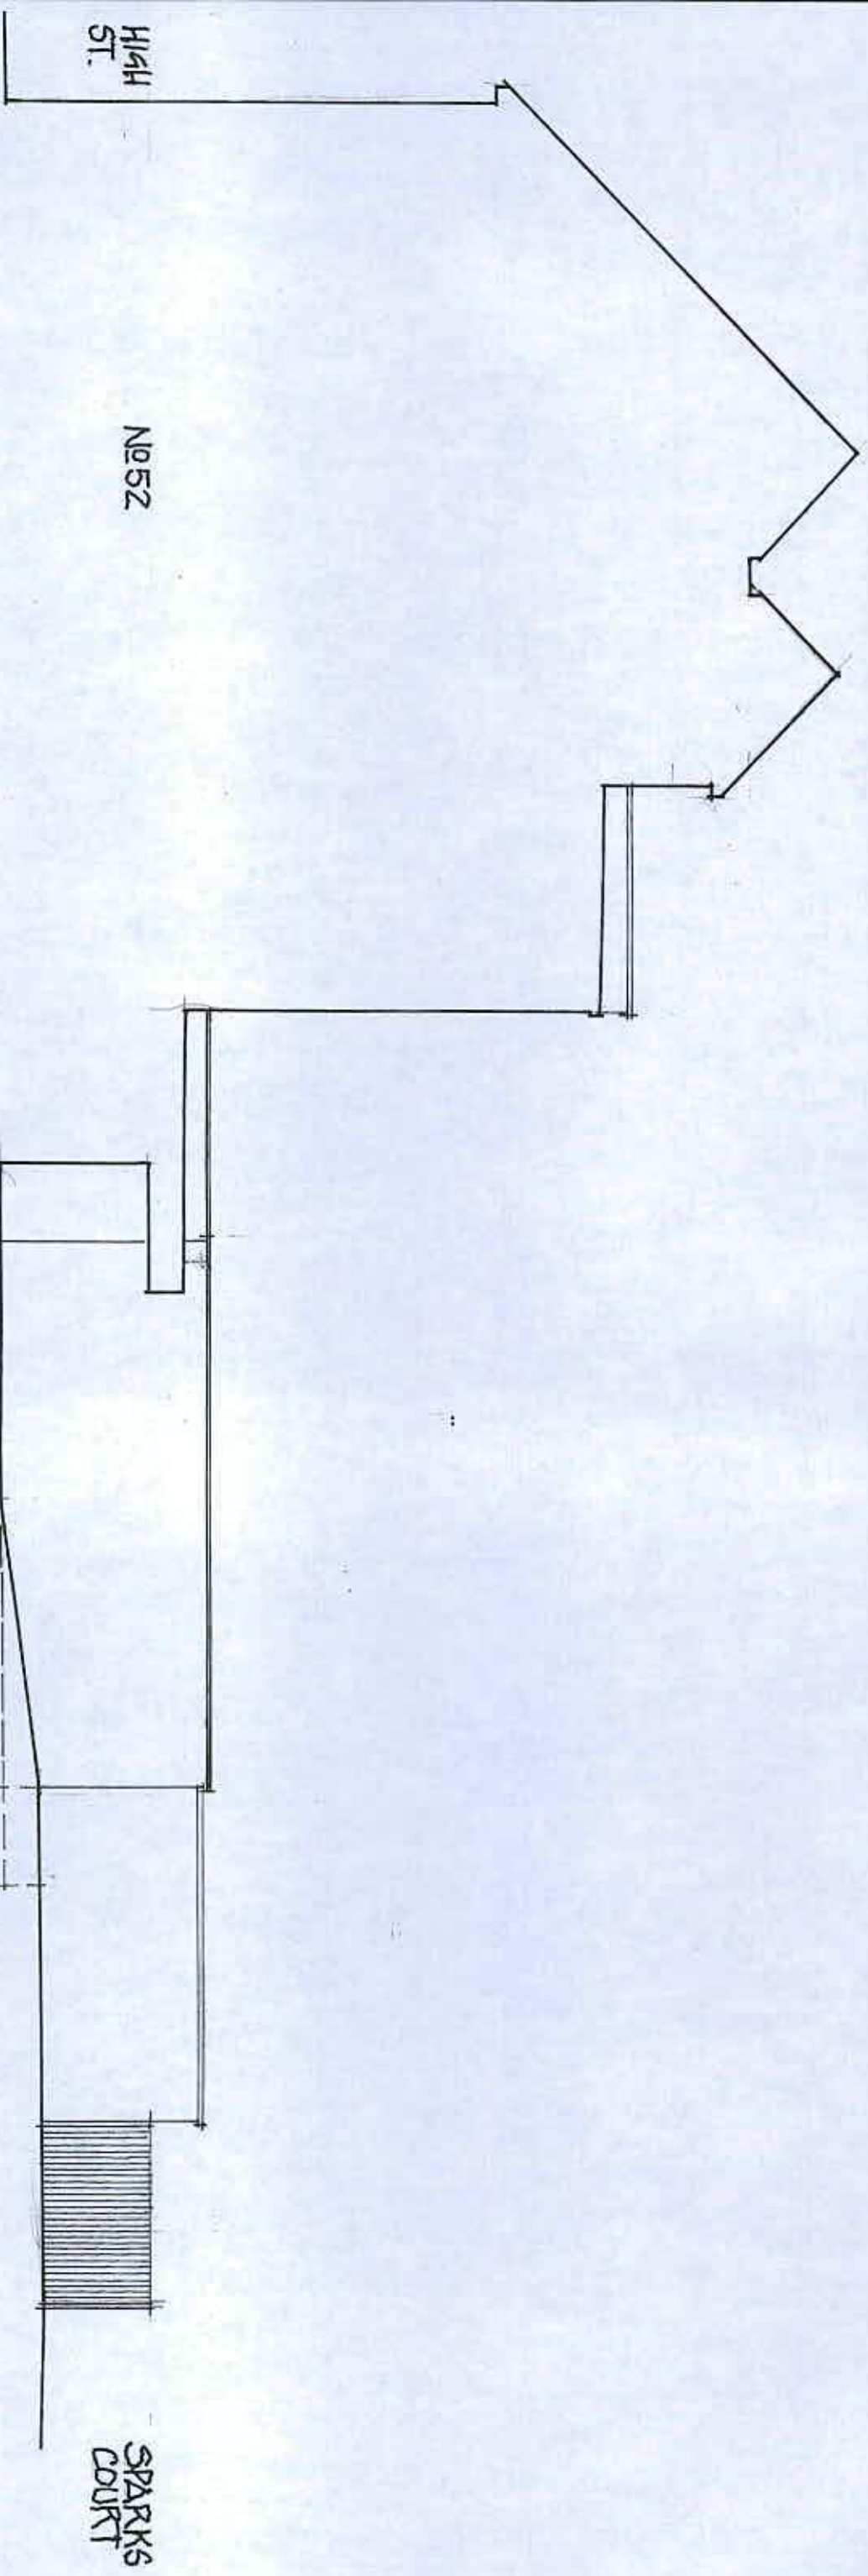

HIGH
ST.

WEST

SPARKS
COURT

WEST ELEVATION AS EXISTING
52 HIGH STREET LITTLEHAMPTON
GRAHAM NICOLLS LTD. BUILDING DESIGN+TECHNOLOGY

M:07990 522709

SCALE / 1:100 @ A3
DATE / 21.02.2019
DWG. NO / 011219 / SY.11