


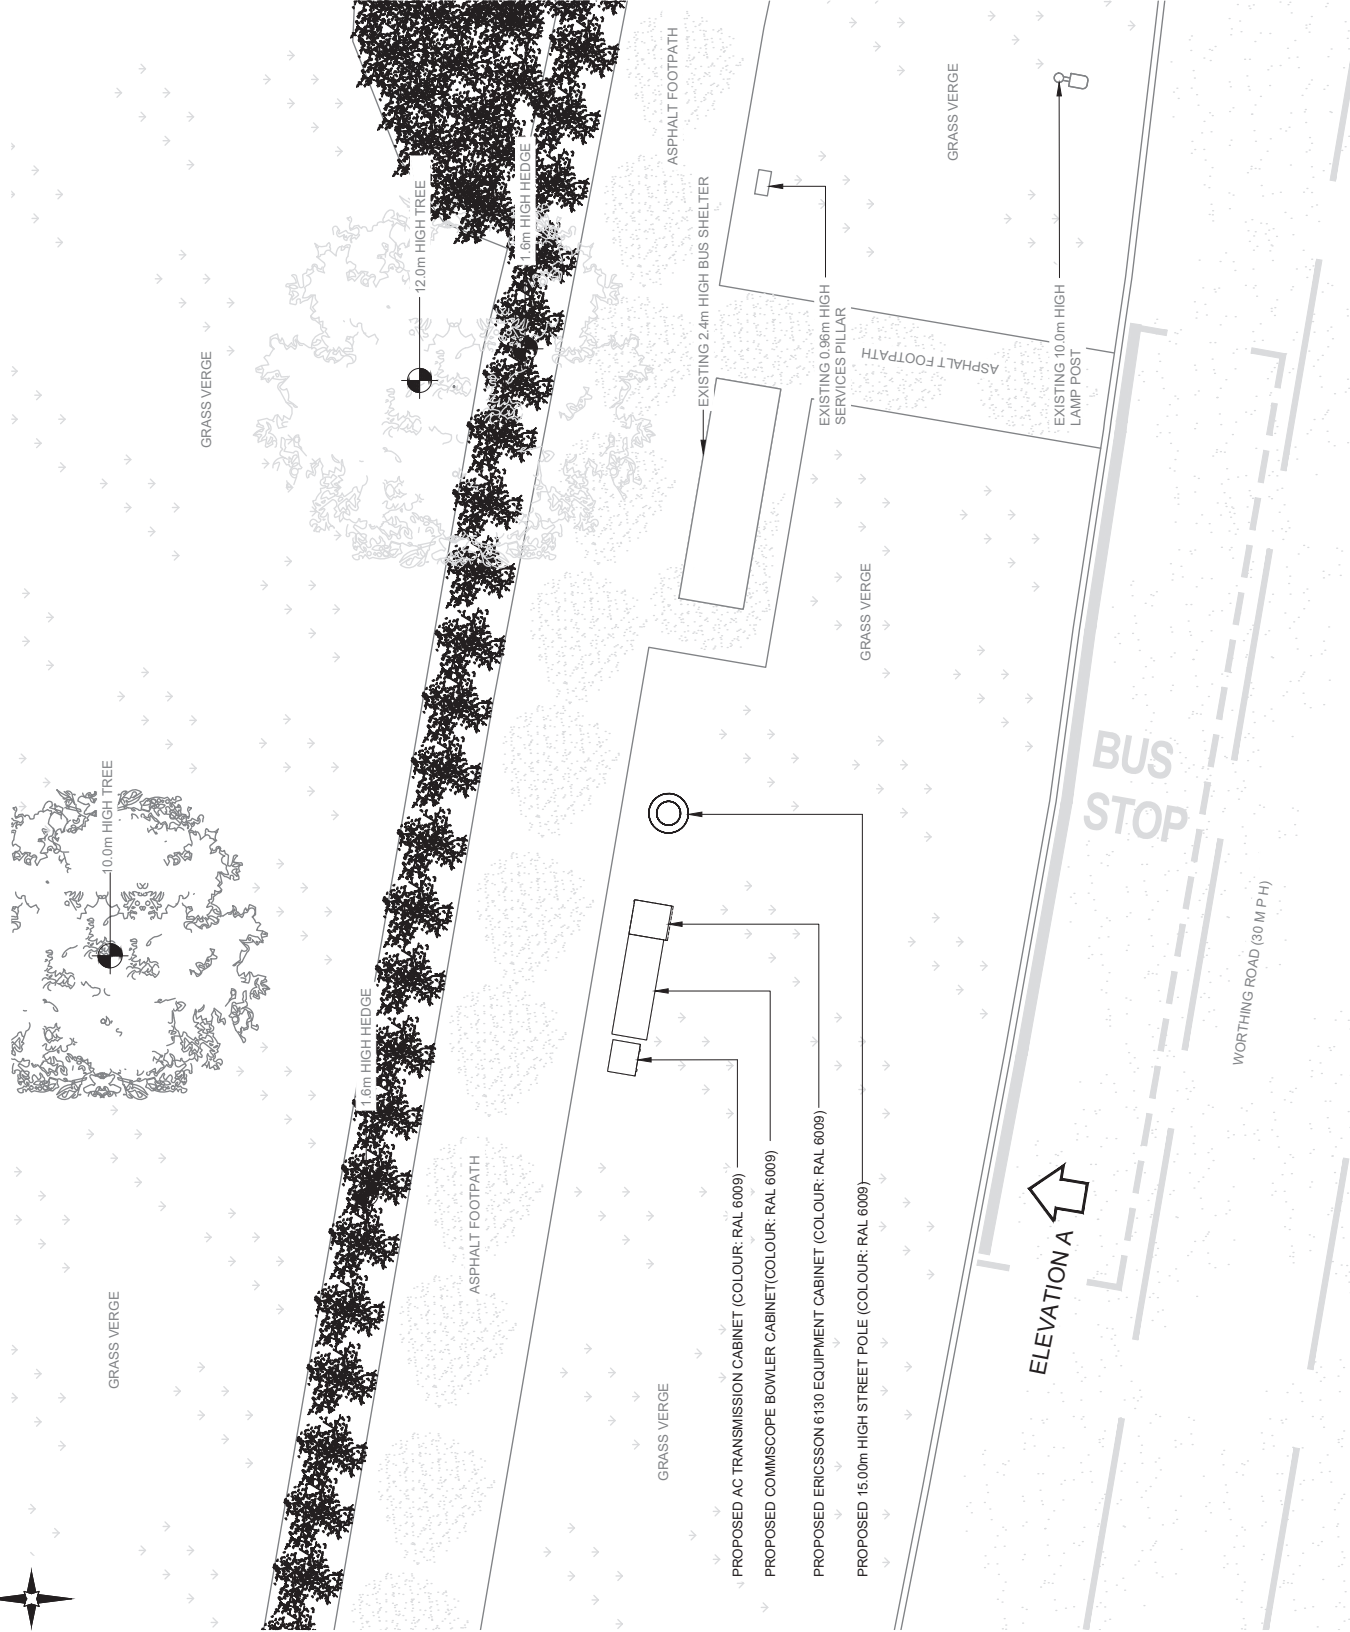

NOTES:

1. ALL DIMENSIONS IN MM UNLESS OTHERWISE NOTED.

REV	MODIFICATION	BY	CH	DATE
A	Issues for Planning	EG	GBC	12.05.22

**CK Hutchison
Networks (UK)
Limited**
450 Longwater Avenue,
Green Park,
Reading,
RG2 6GF

Design Consultant & Principal Contractor:



Greet British Communications
Laying House, Block 3 Forward Fold,
Ten House Lane, Wines, Chesire, W6 0SL
T: 44 (0)151 420 4720
www.greetcommunications.com

Site Name:

HOLLYHOCK WAY

3UK Nominal ID:

ARN21523

Address:

HOLLYHOCK WAY
WORTHING ROAD
LITTLEHAMPTON
WEST SUSSEX
BN17 6SH

Title:

215 PROPOSED SITE PLAN

Project:

UNILATERAL SW

Purpose of Issue:

PLANNING

MRN/ITM/SC Cell ID

ARN074/86052/BN0718

Drawing No:

ARN21523_ARN074_86052_BN0718_GA_REV A

0 1:100 2m 4

PROPOSED SITE PLAN

WORTHING ROAD (30 M P H)

ELEVATION A

BUS STOP

GRASS VERGE

ASPHALT FOOTPATH

1.6m HIGH HEDGE

GRASS VERGE

GRASS VERGE

10.0m HIGH TREE

12.0m HIGH TREE

1.6m HIGH HEDGE

ASPHALT FOOTPATH

EXISTING 2.4m HIGH BUS SHELTER

PROPOSED AC TRANSMISSION CABINET (COLOUR: RAL 6009)

PROPOSED COMMISCOPE BOWLER CABINET(COLOUR: RAL 6009)

PROPOSED ERICSSON 6130 EQUIPMENT CABINET (COLOUR: RAL 6009)

PROPOSED 15.00m HIGH STREET POLE (COLOUR: RAL 6009)

EXISTING 0.96m HIGH SERVICES PILLAR

GRASS VERGE

GRASS VERGE

EXISTING 10.0m HIGH LAMP POST