




Scale Bar 1:50

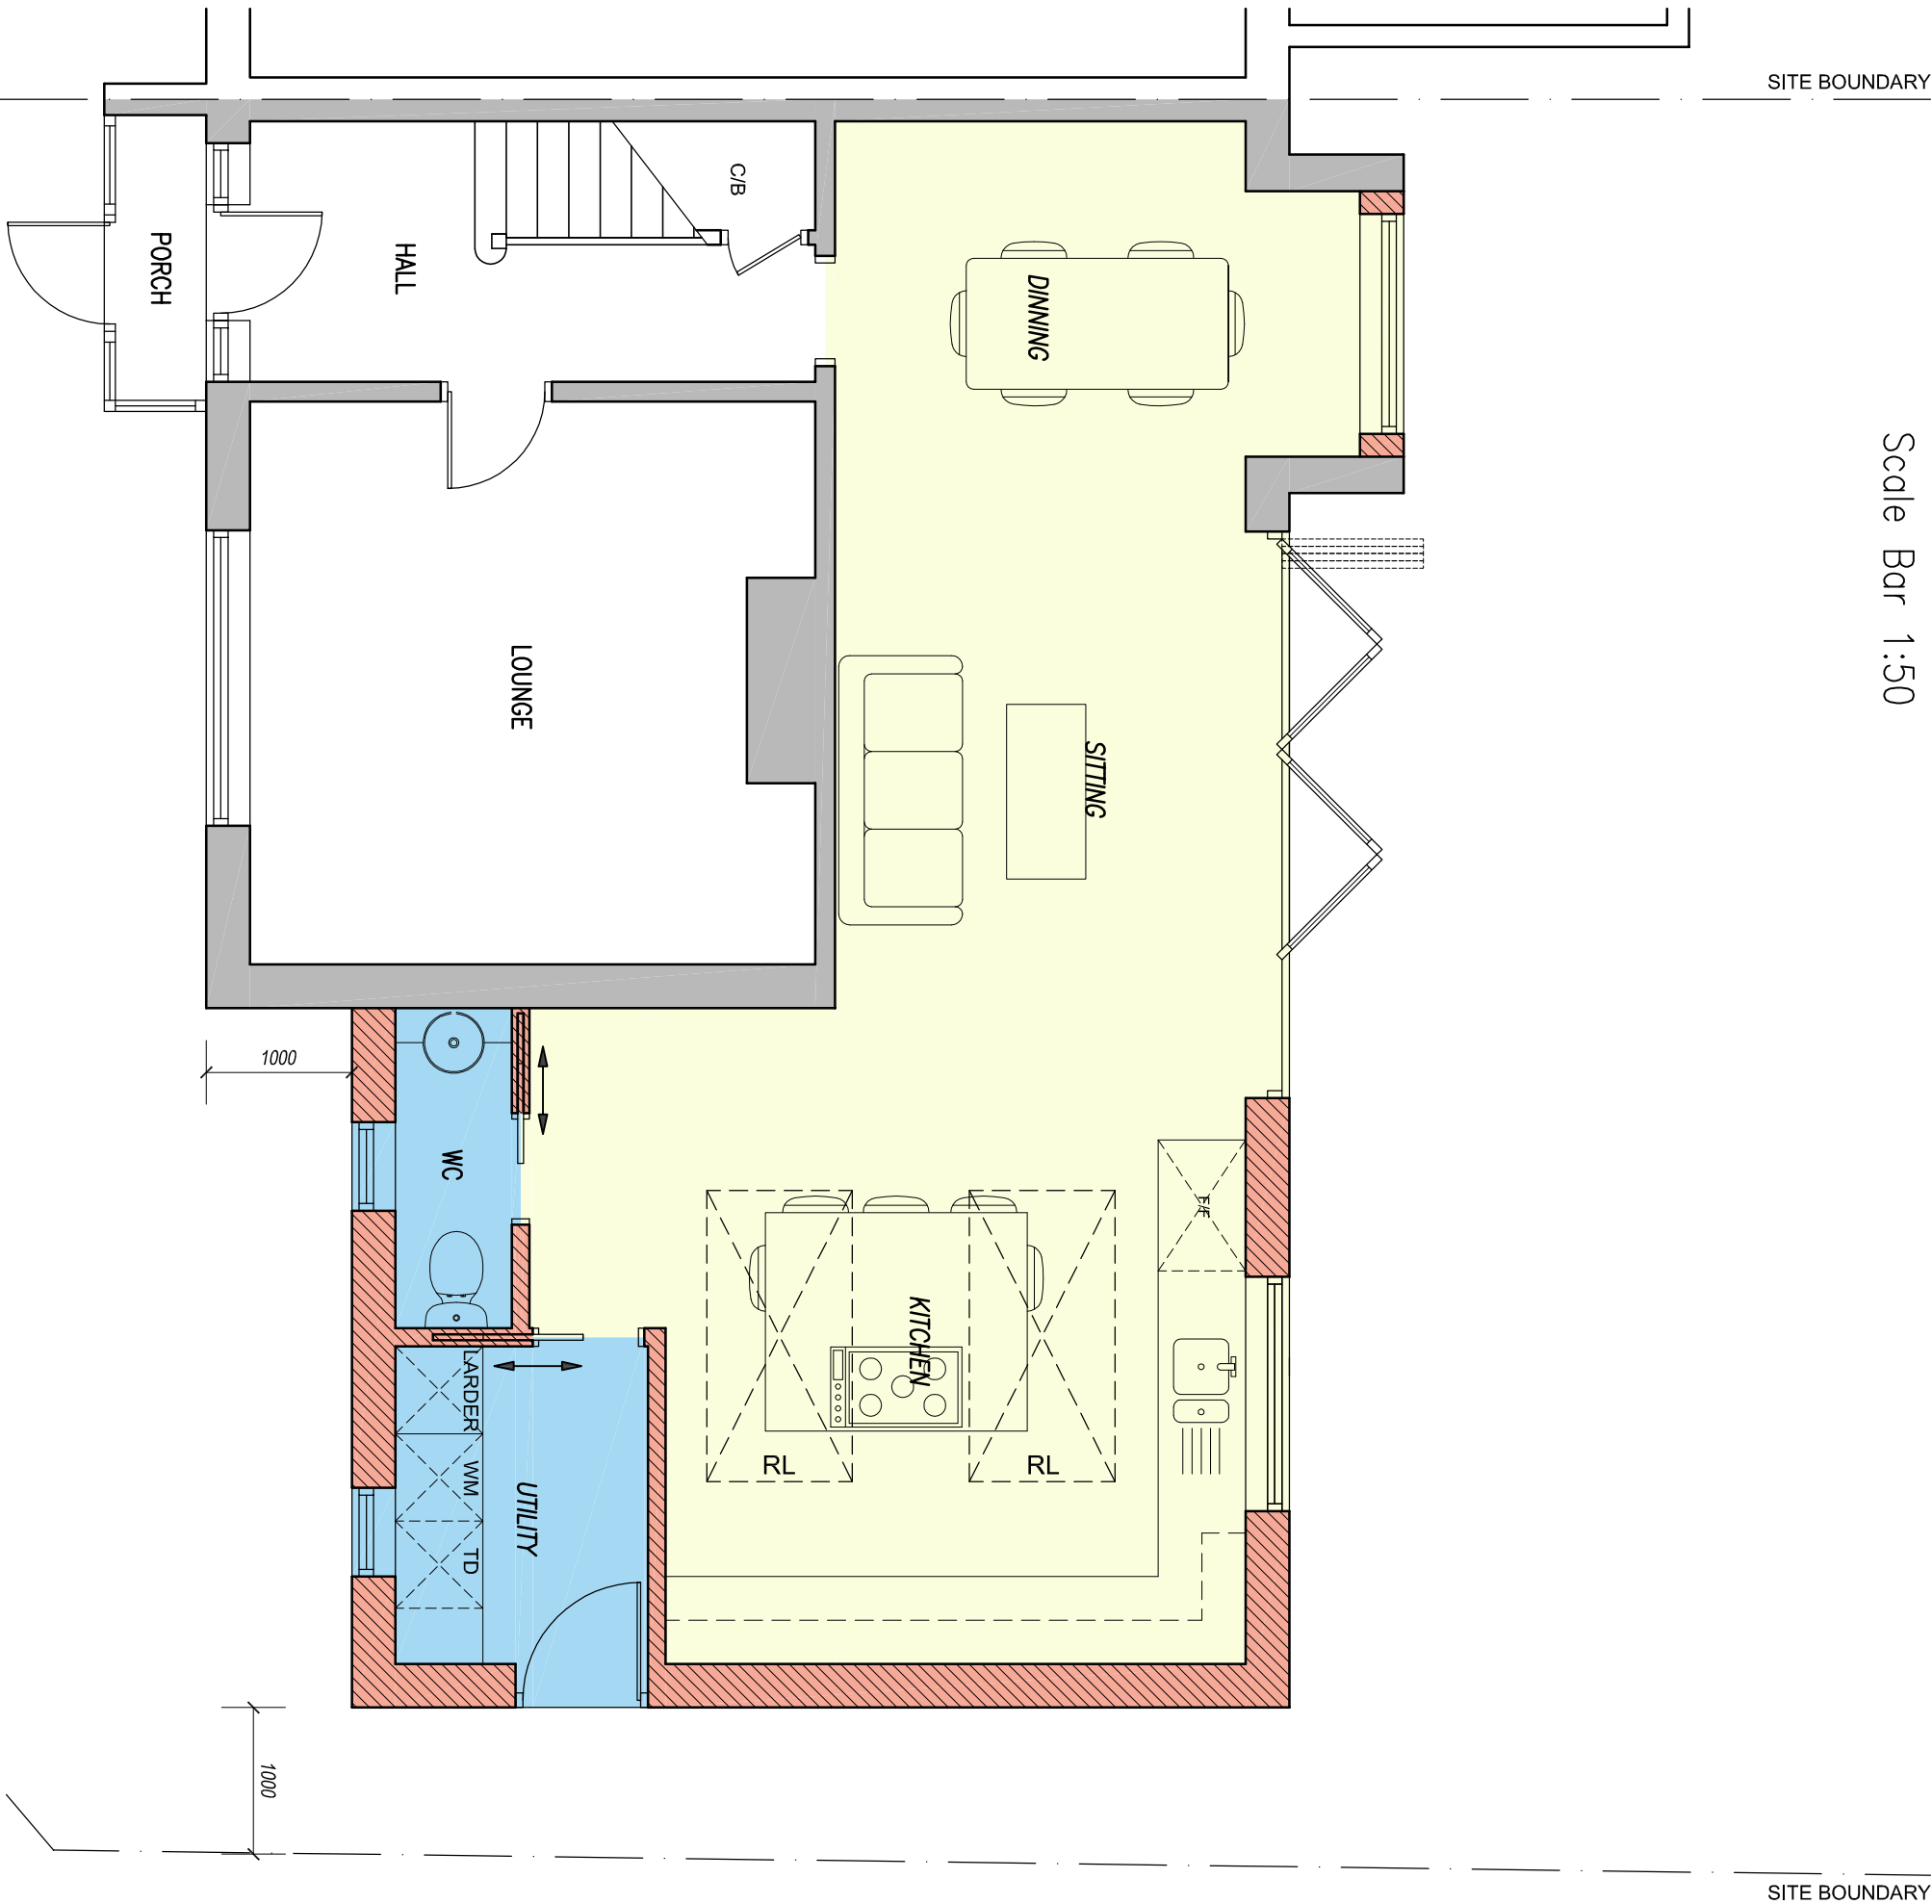




Ground Floor Plan

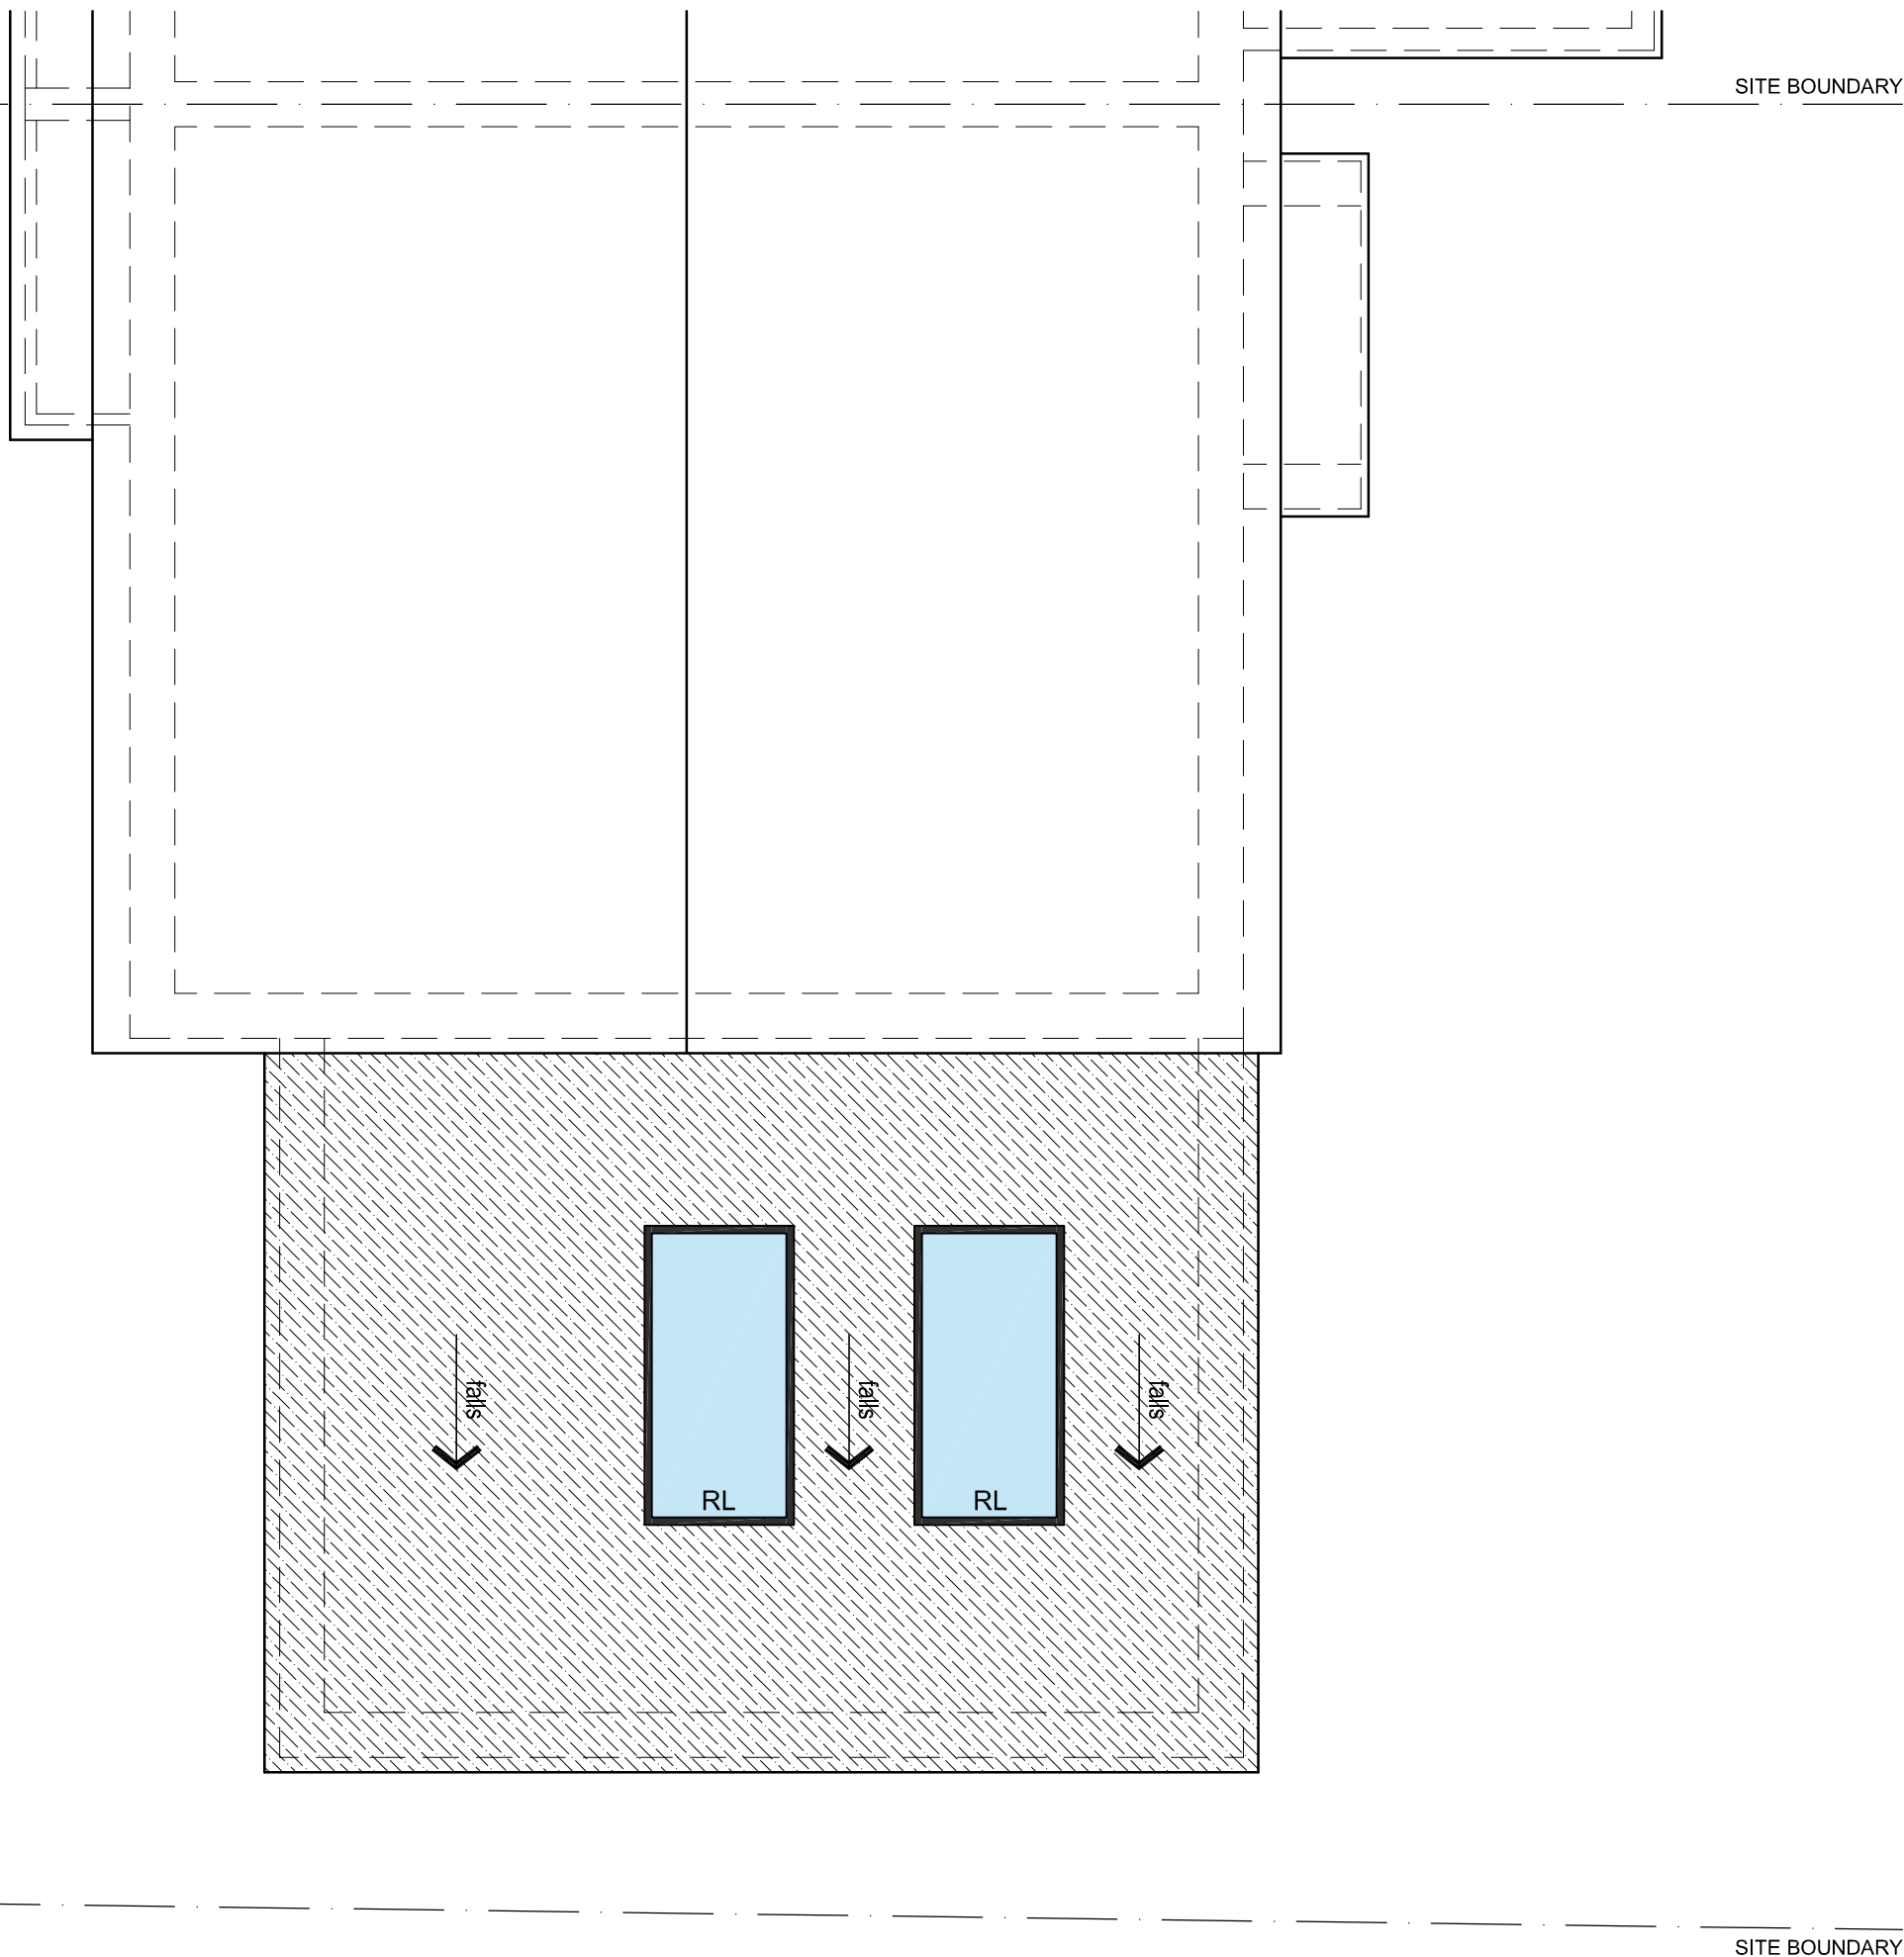

Roof Plan

 

Scale Bar 1:100

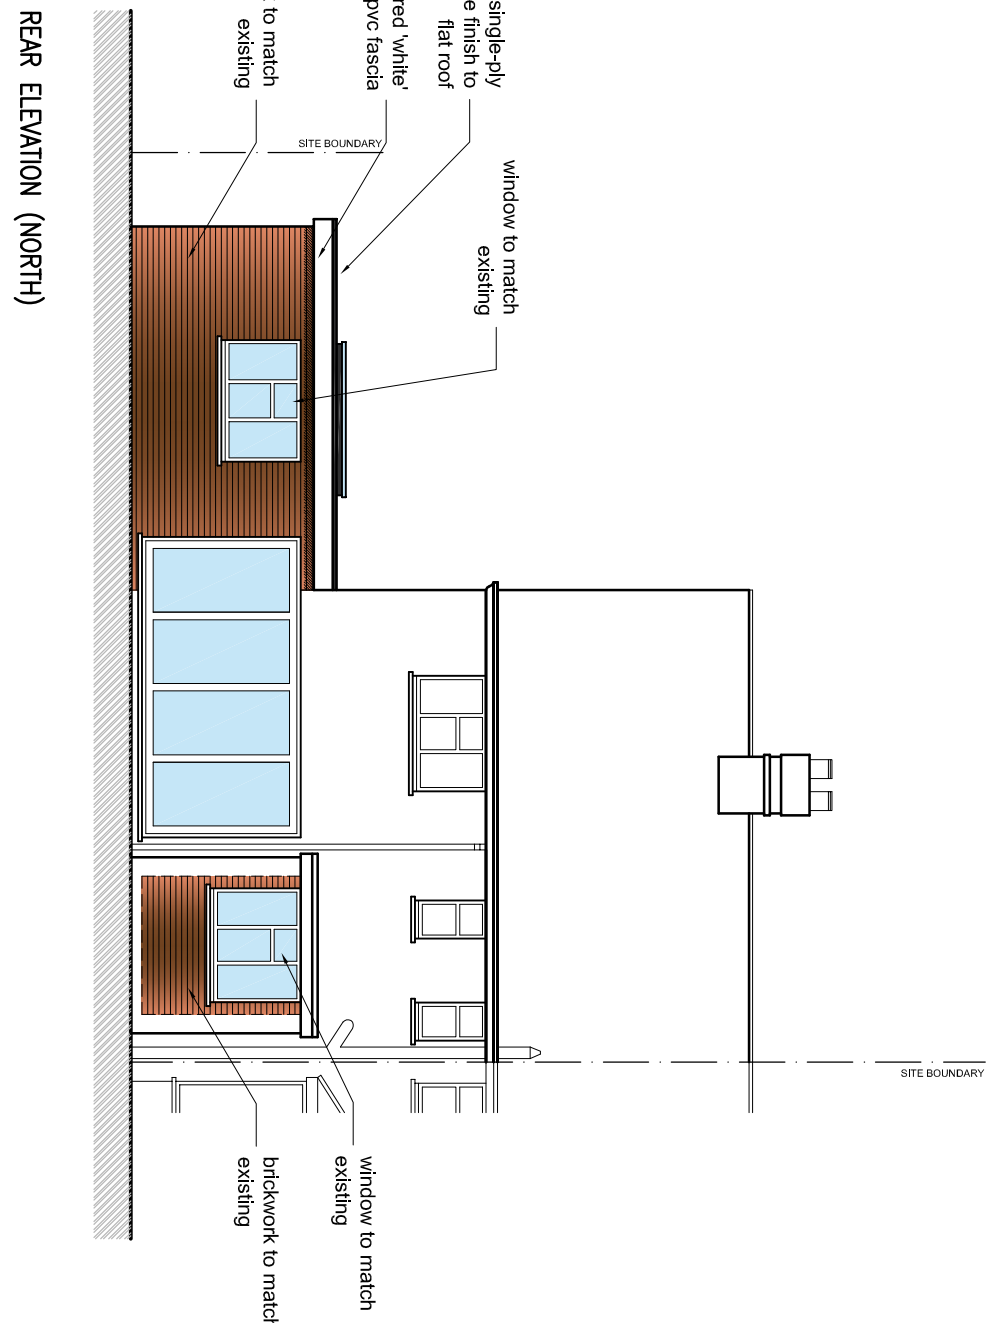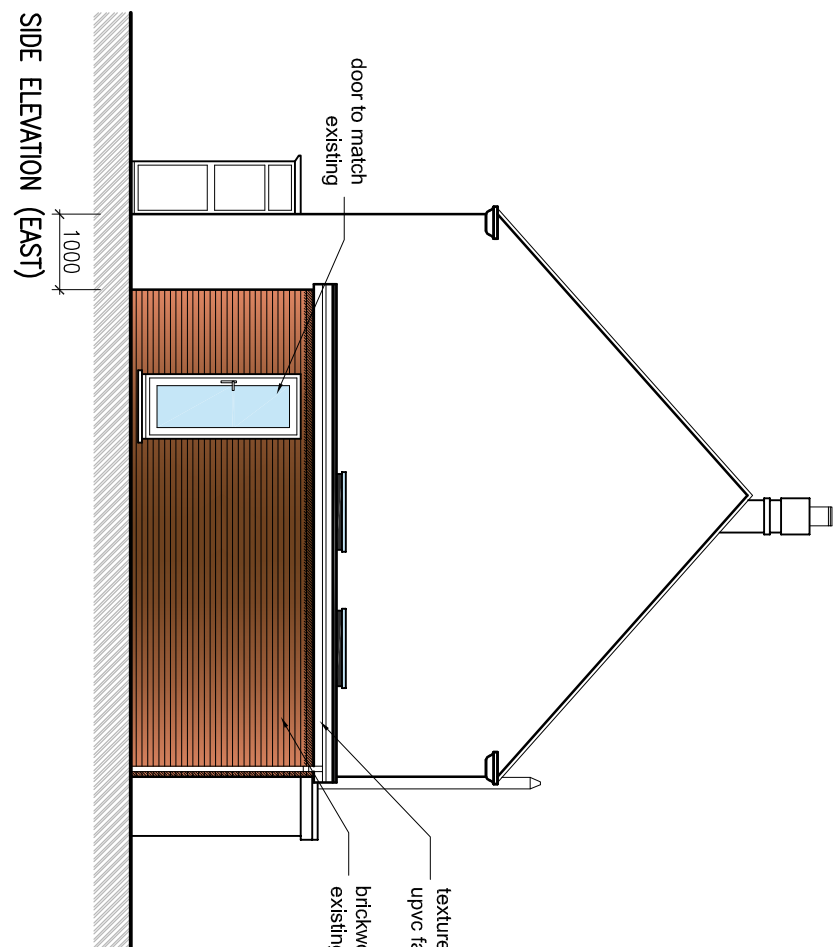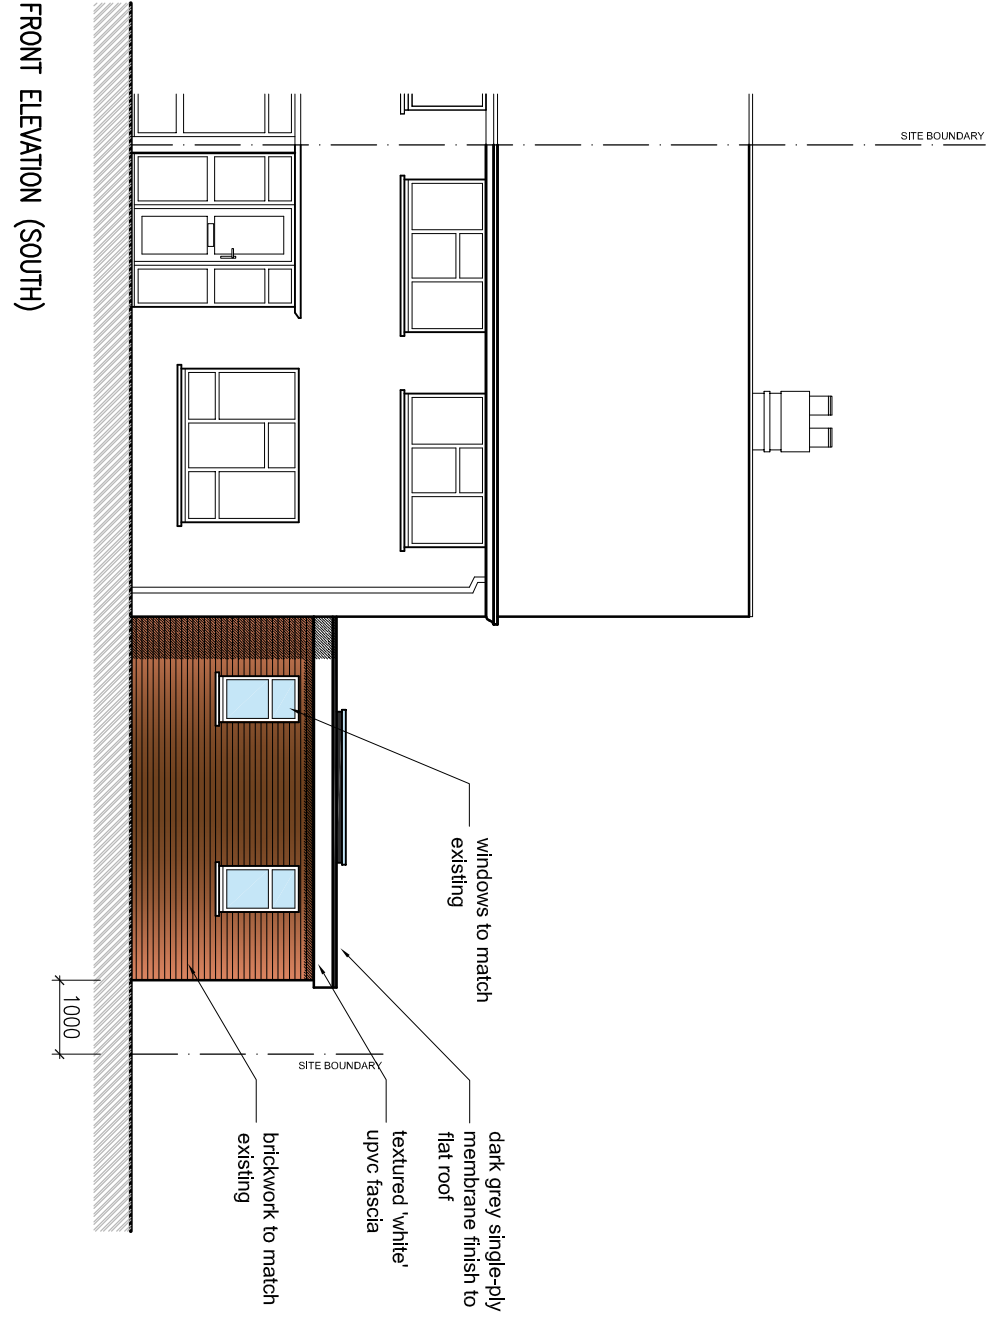

Copyright reserved.
This drawing may only be used for the client and location specified in the title block. It may not be copied or reproduced in any form without the written permission of the architect. The works shown have been drawn for submission to the local planning authority and are not to be used for construction.
2. No works shall commence until planning approval has been given by the local authority.
3. No works to commence without either full plans building control approval or a building notice served with the local authority.
4. The dimensions indicated are approximate and subject to site checks by the contractor prior to commencement.
5. I accept no responsibility for any unknown factors which either preclude the works from construction or add additional costs, ie location of public sewers and underground services, abnormal foundation designs, due to trees, ground conditions or any underground structure or obstruction. condition of the existing building.

Notes

A	INTERNAL LAYOUT ADJUSTED & WINDOW SIZES ADJUSTED	11-10-21
REV	DESCRIPTION	12-02-21
CLIENT	DATE	

CLIENT
MR & MRS BURCHELL

PROJECT
2 MEADOW WAY
LITTLEHAMPTON
BN17 8BW

DESIGNER

PROPOSED FLOOR PLANS AND ELEVATIONS

STATUS

APPLICATION

SCALE	DATE	DWG. No	REVISION
1:100 1:50	MARCH 2021	3353112	A