


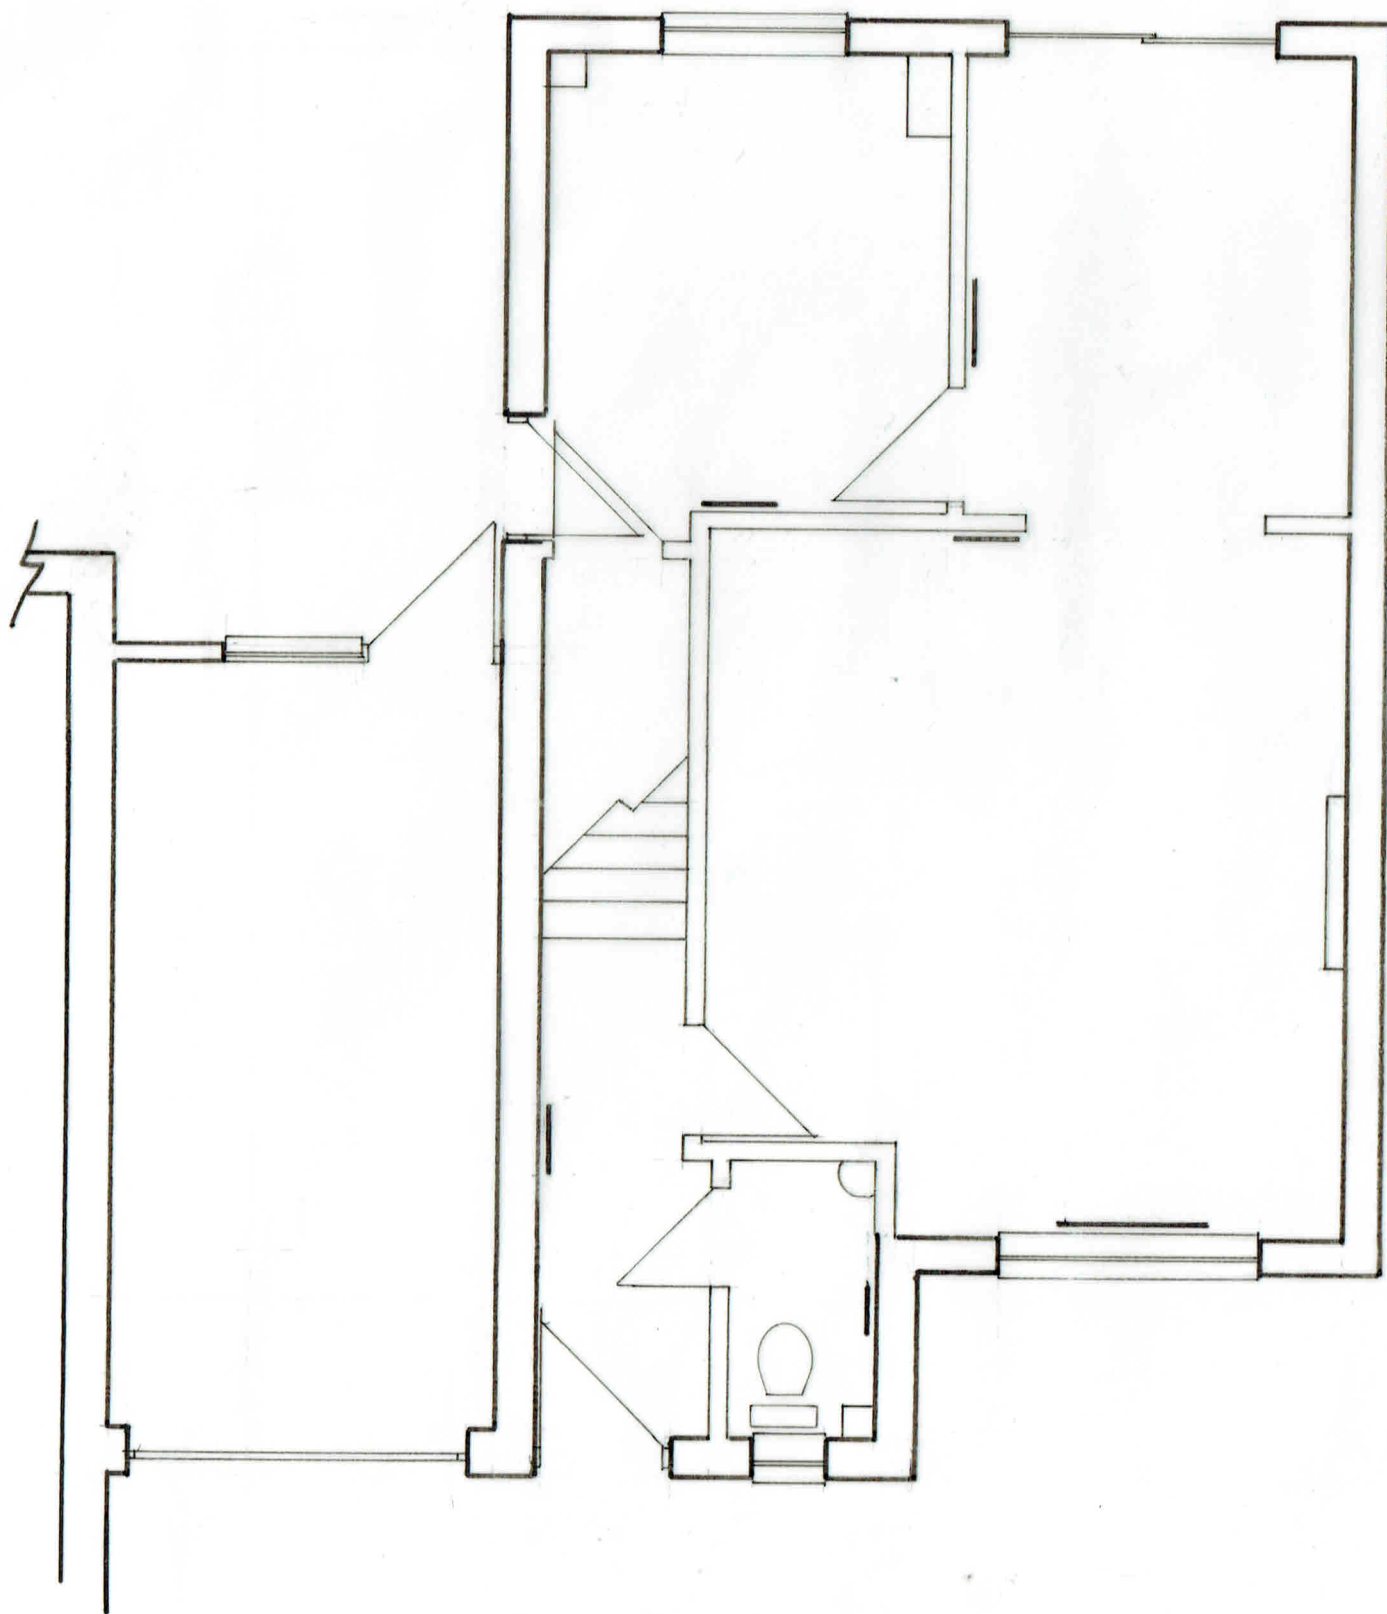

TUNMORE DESIGN and BUILD
UNIT 2 HOLLYACRE TODDINGTON LANE
LITTLEHAMPTON W.SUSSEX
BN17 7PP

t : 01903 723791
e : contact@tunmoredesign.co.uk
f : 01903 731825

**Construction of ground floor extension,
Conversion of garage to living accomodation
and internal alterations**

6 Granary Way, LITTLEHAMPTON
W.Sussex

EXISTING GROUND FLOOR PLAN

Date.	Scale.	Drawn.
May-18	1:50 @ A3	TT

Dwg No	Revn.
GC1	