


0m 2m 4m 6m 8m 10m 12m 14m 16m 18m 20m 22m 24m 26m 28m 30m 32m 34m 36m 38m 40m

Scale bar 1 : 500

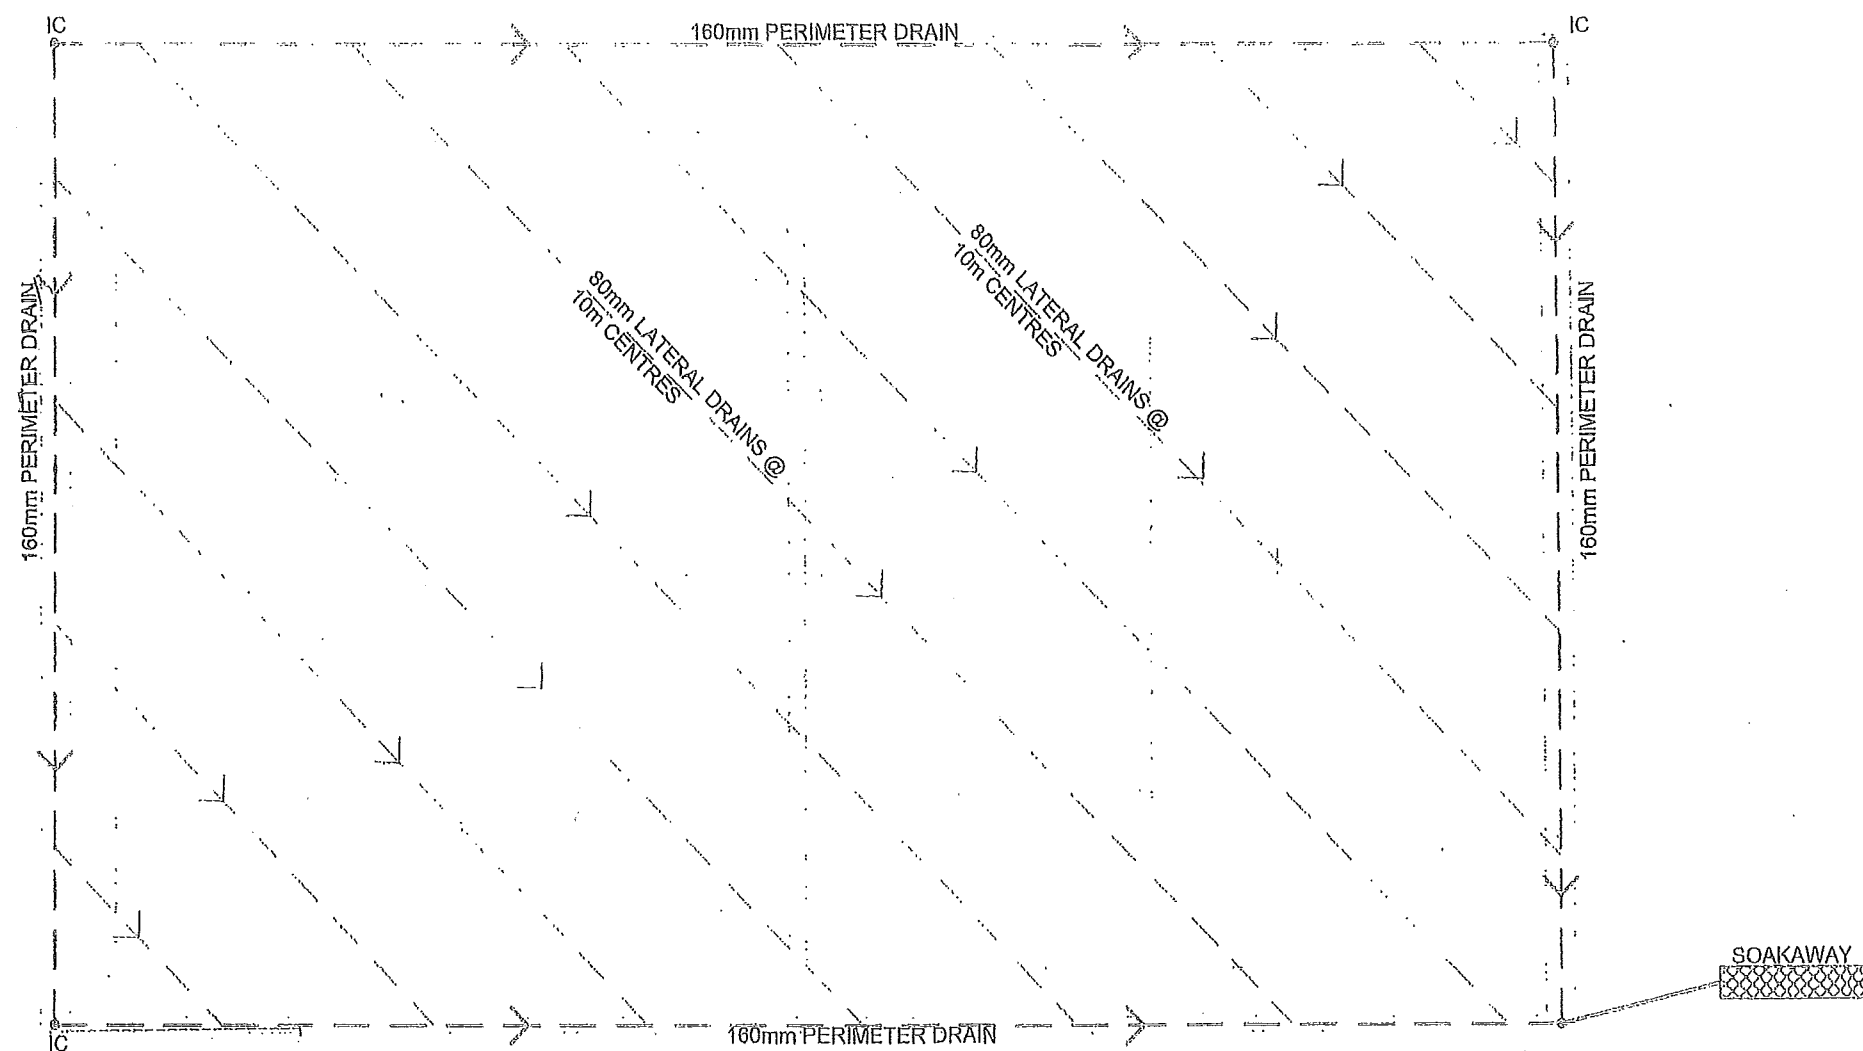

BODDINGTONS PLANNING

Westfield House
31 Shirburn Street
WATLINGTON
Oxon. OX49 5BU
01491 614809

www.boddingtonsplanning.com

DRAINAGE PLAN

Project:
Artificial Pitch
Drainage Detail

Date: June 2026

Client:

WICK FC

Scale: 1:500 @ A3 Drawing 2230/05