


THIS DRAWING IS COPYRIGHT. DIMENSIONS ARE NOT TO BE SCALED FROM THIS DRAWING
ELECTRONIC DATA IS NOT TO BE AMENDED/DELETED WITHOUT ISHERWOOD McCANN PERMISSION.
ALL FIXINGS, TO BE DESIGNED BY APPROPRIATE SPECIALIST SUB-CONTRACTOR DETAIL
DRAWINGS AT LARGER SCALE TAKE PRECEDENCE OVER GENERAL ARRANGEMENT DRAWINGS

EXCEPT FOR PLANNING PURPOSES



PROPOSED FRONT ELEVATION
SCALE 1:50

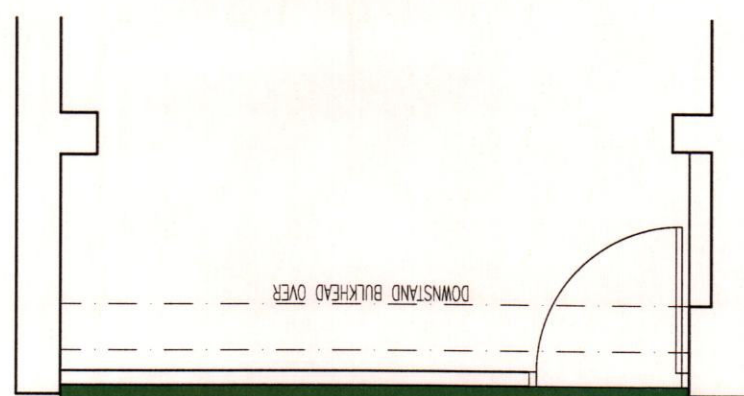

LINE OF FASCIA PANEL

ALUMINIUM FOLDED PAN TYPE FASCIA PANEL TO PROJECT 100mm BEYOND FACE OF SHOPFRONT

PROPOSED PART PLAN
SCALE 1:50



PROJECTING SIGNAGE
SCALE 1:20

540 x 640 x 50mm INTERNALLY ILLUMINATED SHAPED ALUMINIUM PROJECTING SIGN POWDER COATED TO RAL 6005

5mm FLAT CUT TEXT FITTED TO FACE OF SIGNAGE COATED 578c MINT GREEN TO LEAVE ILLUMINATED OUTLINE. ILLUMINATION TO LETTERING ONLY

MAXIMUM HEIGHT OF LETTERING TO BE 65mm

ARUN DISTRICT COUNCIL

No. LU 158 10 A



Rose Park, Lutterworth Road, Blaby, Leicester, LE8 4DP
t: 0116 278 1200, f: 0116 278 4488
e: enquiries@ishmcc.com, w: www.ishmcc.com

Urban Design
Town Planning Consultants
Building Surveyors

PROJECT HOLLAND AND BARRETT 45 HIGH STREET LITTLEHAMPTON SIGNAGE DETAILS	SCALE VARIOUS @ A3	DRAWN BH	CHECKED RMJ
	DATE 24/05/2010	STATUS PLANNING	
	DRAWING No. 08014-PL-01	REVISION - A	