



THIS DRAWING IS COPYRIGHT DIMENSIONS ARE NOT TO BE SCALED FROM THIS DRAWING
ELECTRONIC DATA IS NOT TO BE AMENDED/DELETED WITHOUT ISHERWOOD McCANN PERMISSION
ALL FIXINGS, TO BE DESIGNED BY APPROPRIATE SPECIALIST SUB-CONTRACTOR
DETAIL DRAWINGS AT LARGER SCALE TAKE PRECEDENCE OVER GENERAL ARRANGEMENT DRAWINGS
EXCEPT FOR PLANNING PURPOSES

A 28/04/10 BH DOOR TO BACK OF HOUSE MOVED


ARUN DISTRICT COUNCIL				
No.	LU	153	10	A
Received				

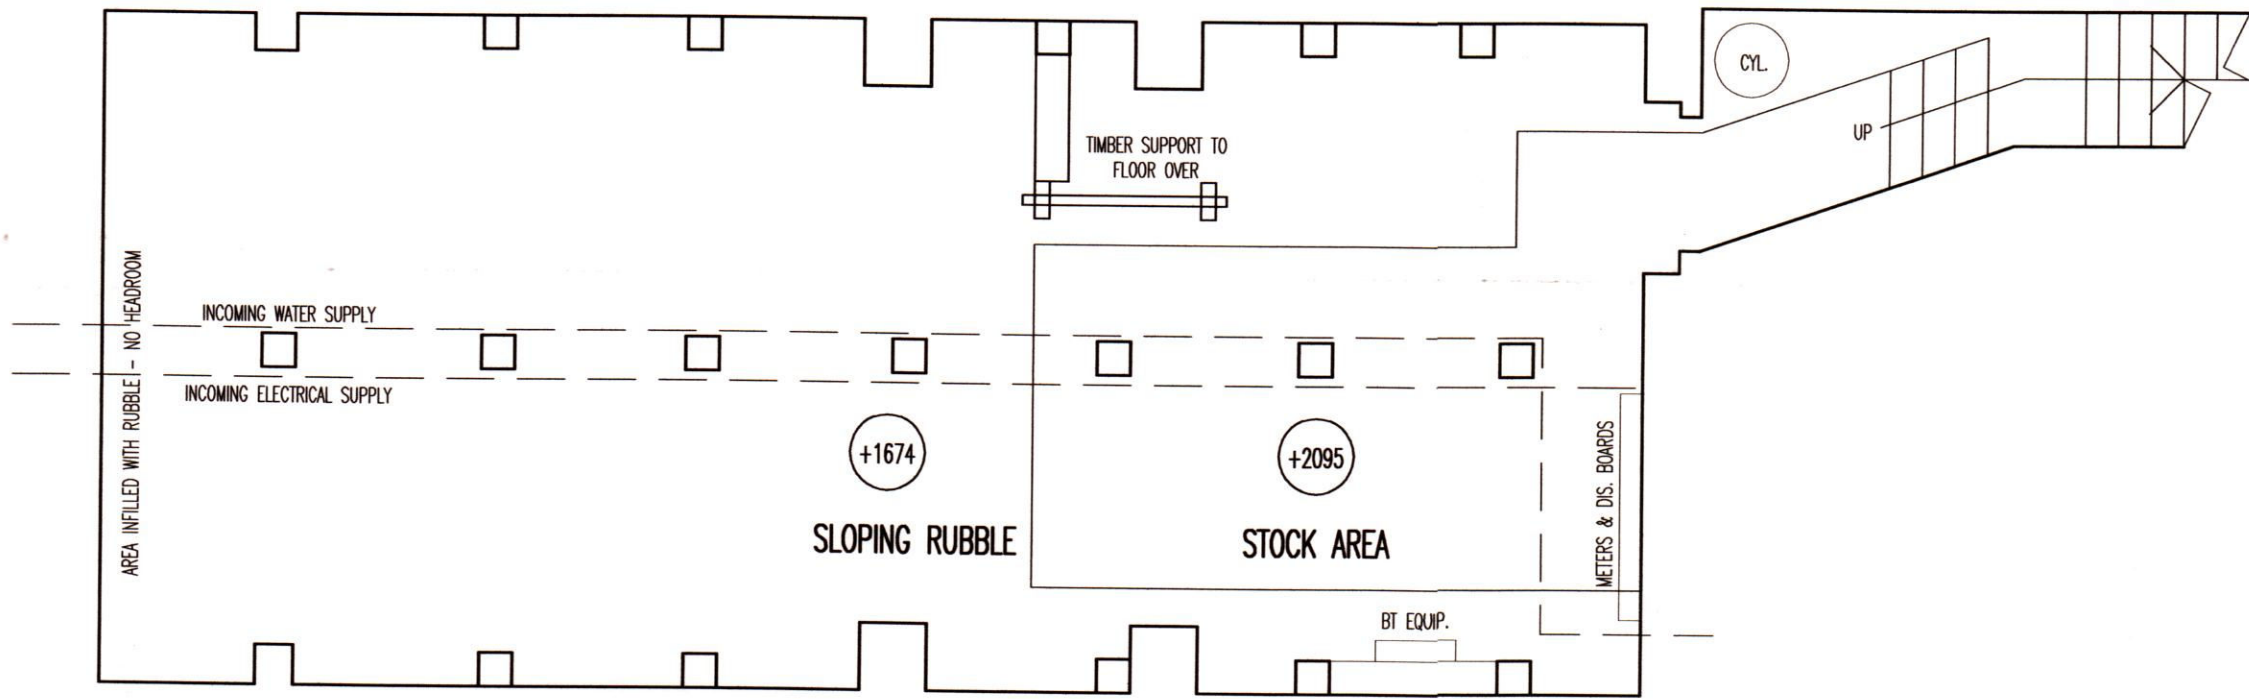


EXISTING CELLAR PLAN

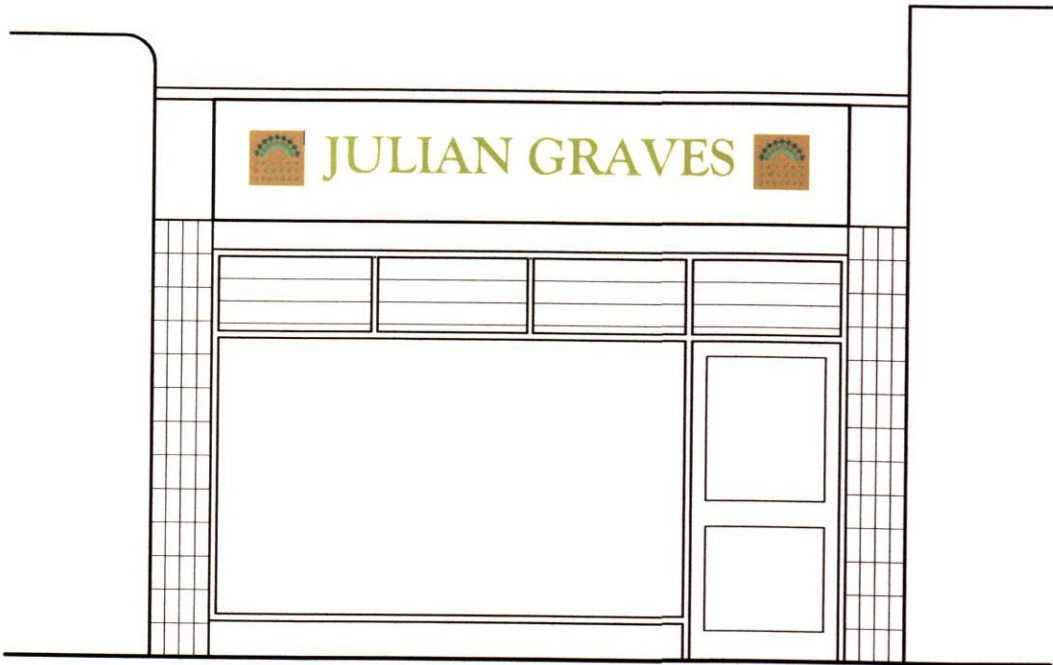

EXISTING SHOP FRONT ELEVATION

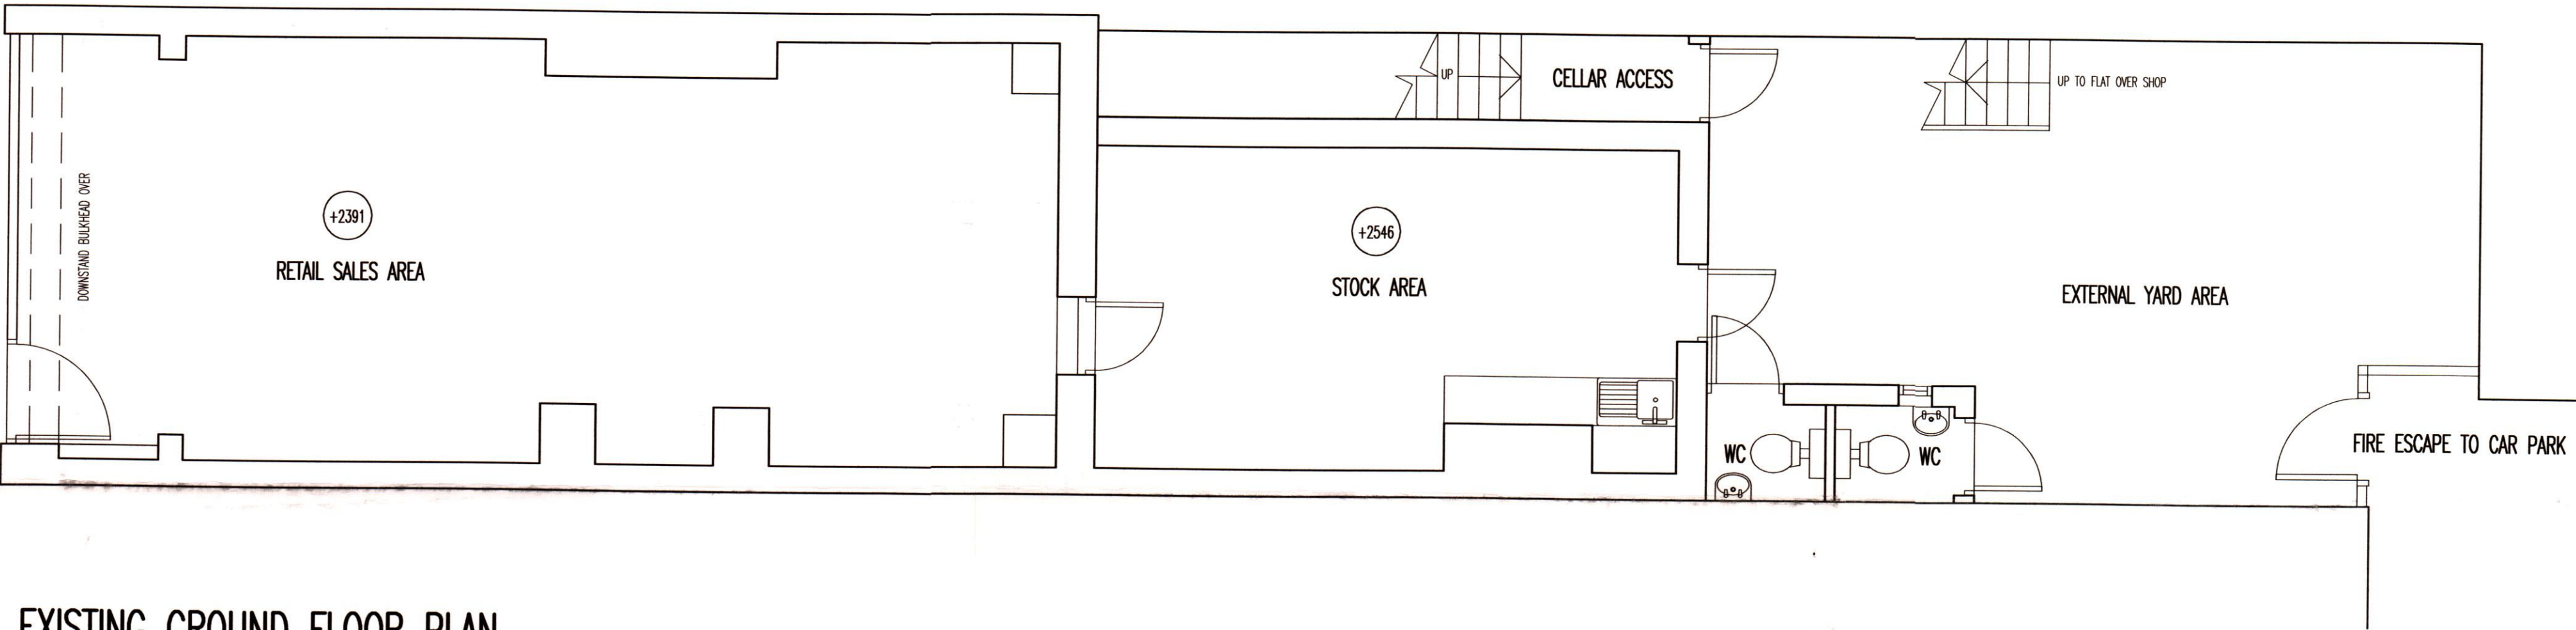

EXISTING GROUND FLOOR PLAN

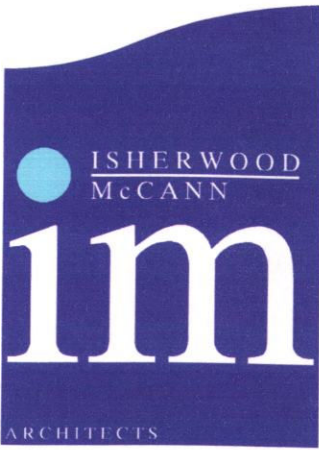

Rose Park, Lutterworth Road, Blaby, Leicester, LE8 4DP
t: 0116 278 1200, f: 0116 278 4488
e: enquiries@ishmcc.com, w: www.ishmcc.com

Urban Design
Town Planning Consultants
Building Surveyors

PROJECT JULIAN GRAVES 45 HIGH STREET LITTLEHAMPTON EXISTING PLANS & ELEVATION	SCALE 1:50 at A1	DRAWN ISM	CHECKED
	DATE 27.10.08	STATUS SKETCH	
	DRAWING NO. 08014-EX-01	REVISION A B	