




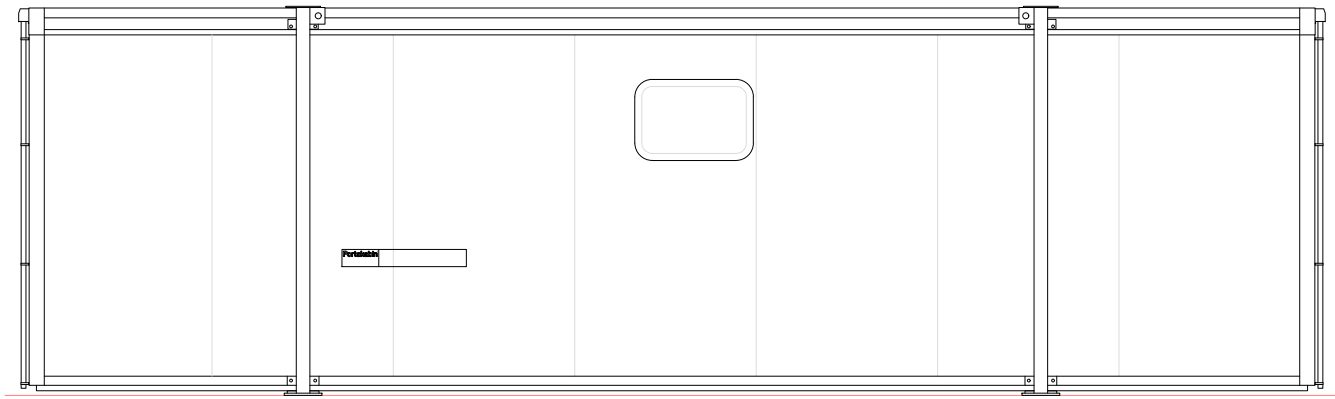


SOUTH EAST FACING / REAR ELEVATION

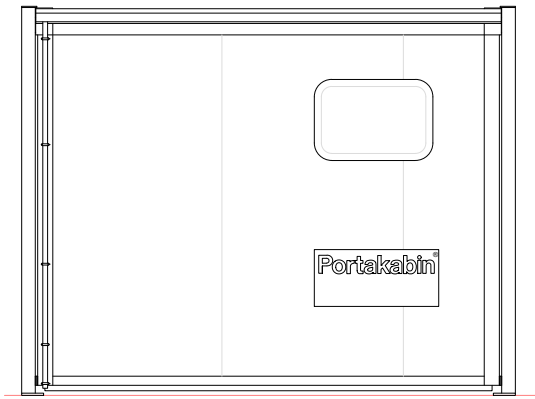

NORTH EAST FACING / END ELEVATION

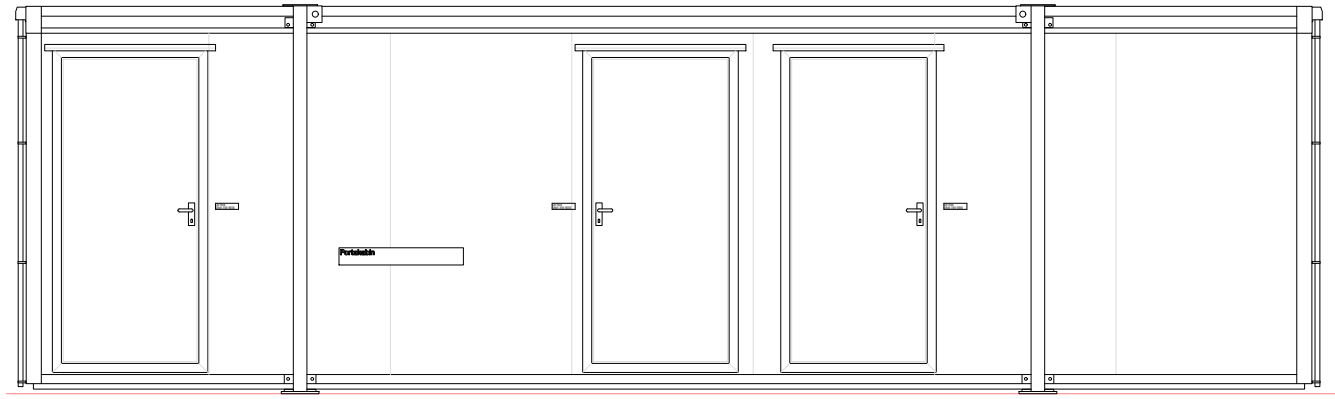


NORTH WEST FACING / FRONT ELEVATION

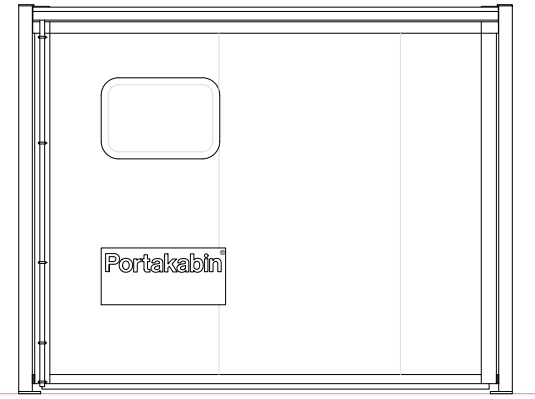



SOUTH WEST FACING / END ELEVATION

NOTES
WRITTEN DIMENSIONS TO BE TAKEN IN PREFERENCE TO SCALE, AND ARE TO BE CHECKED ON SITE PRIOR TO COMMENCING WORK.
THIS DRAWING IS TO BE READ IN CONJUNCTION WITH ALL OTHER DOCUMENTS RELATING TO THIS PROJECT.
ANY DISCREPANCIES ARE TO BE REFERRED IMMEDIATELY TO THE PROJECT DESIGNER.
THIS DRAWING IS COPYRIGHT, AND SHOULD NOT BE USED OR REPRODUCED WITHOUT PERMISSION.
IT IS THE CONTRACTOR'S RESPONSIBILITY TO ENSURE COMPLIANCE WITH THE BUILDING REGULATIONS.

Scale bar (m)

 

Scale bar (m)

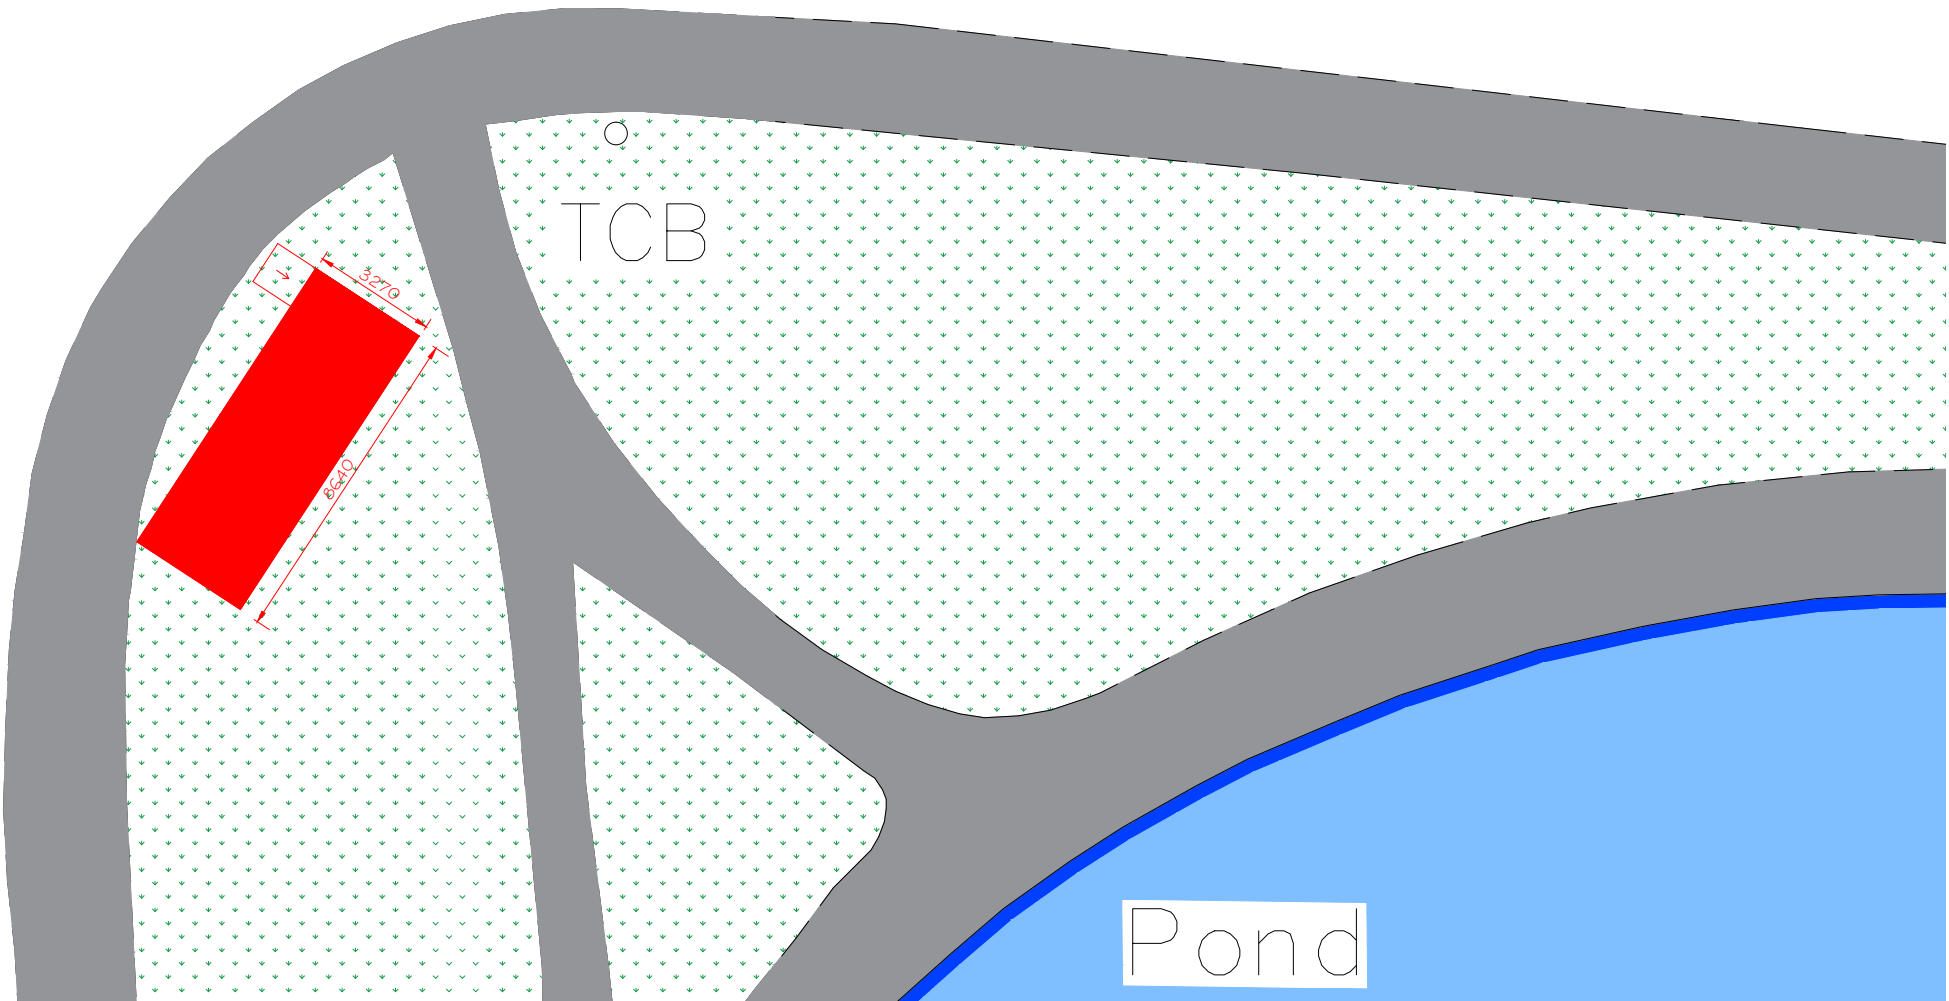 

REV DESCRIPTION DATE

PROJECT
OYSTER POND TEMPORARY TOILETS
LITTLEHAMPTON
WEST SUSSEX

DRAWING TITLE
TEMPORARY TOILET ACCOMMODATION
PLAN & ELEVATIONS

CLIENT
ARUN DISTRICT COUNCIL

SCALE 1:50 & 1:200 @A3
DRAWN BY KMS
DATE MAY 21

DWG NO 1057/04 REV. -

Unit 3b Woodhorn Business Centre
Woodhorn Lane
Oving Chichester
West Sussex PO20 2BX
Tel 01243 774764
www.sloaneandbrown.co.uk

