

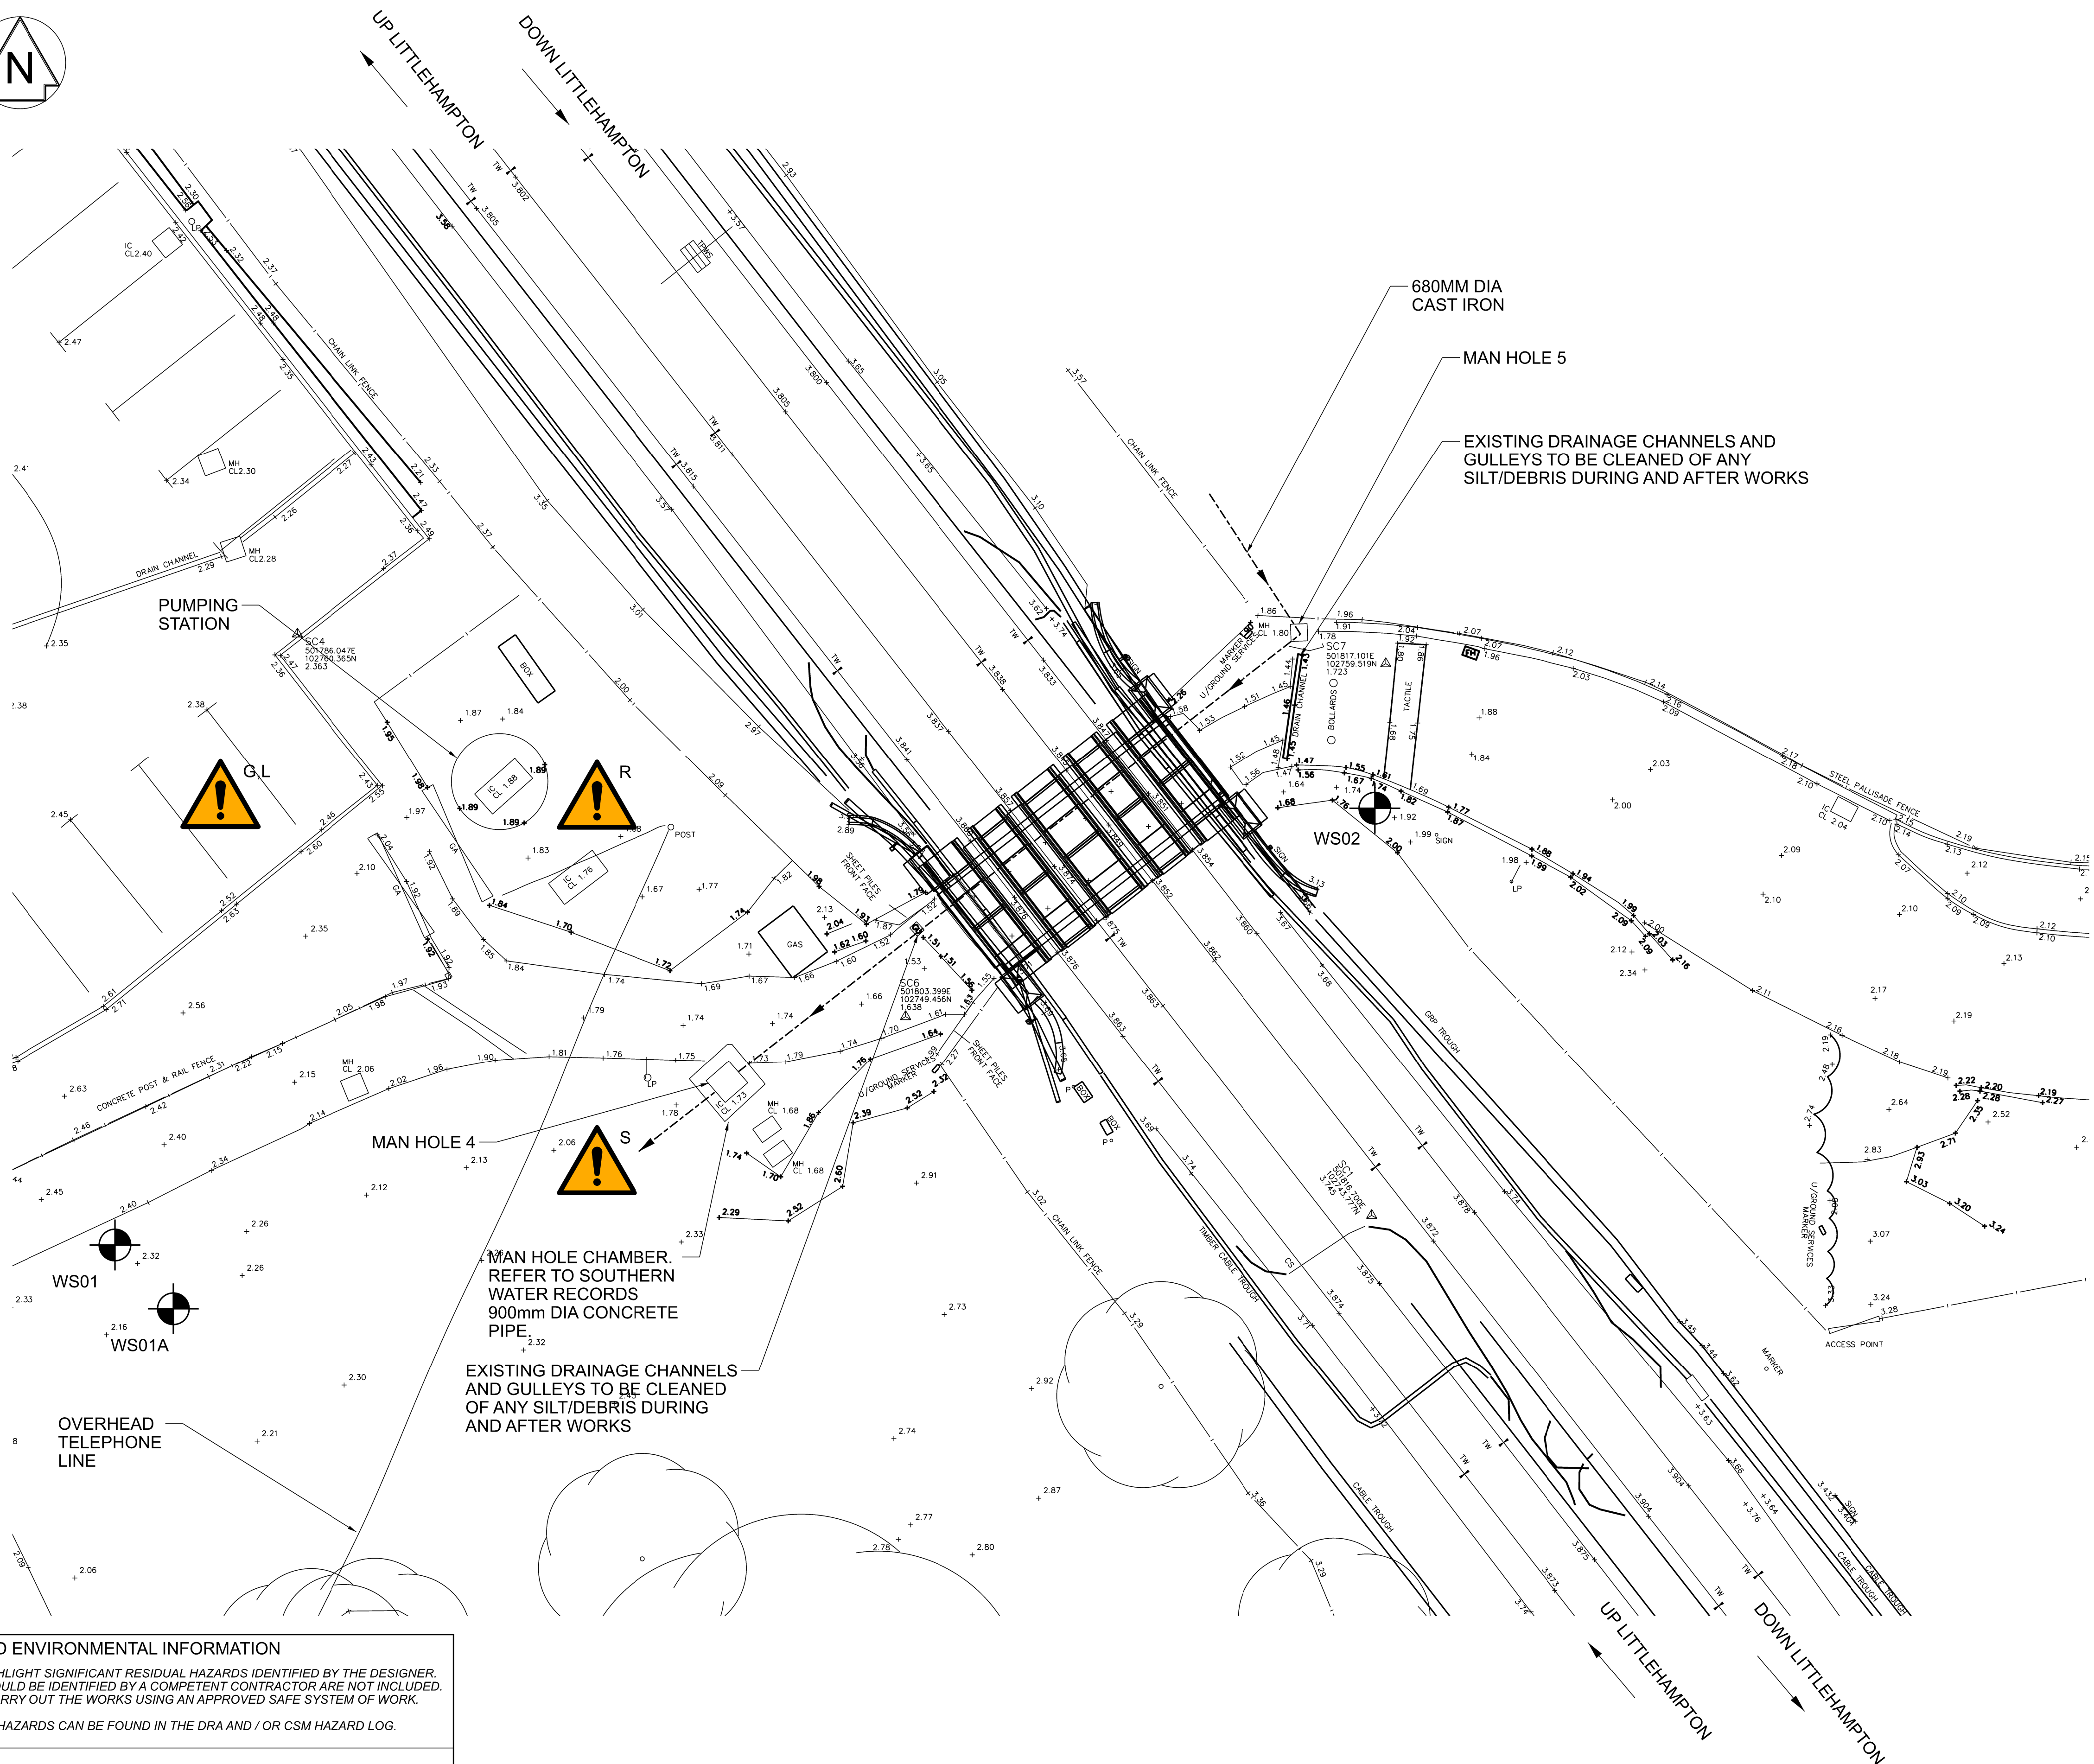


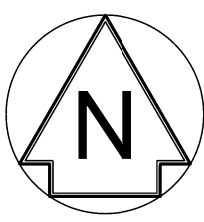

SAFETY, HEALTH AND ENVIRONMENTAL INFORMATION	
THE FOLLOWING NOTES HIGHLIGHT SIGNIFICANT RESIDUAL HAZARDS IDENTIFIED BY THE DESIGNER. TYPICAL HAZARDS THAT SHOULD BE IDENTIFIED BY A COMPETENT CONTRACTOR ARE NOT INCLUDED. THE CONTRACTOR SHALL CARRY OUT THE WORKS USING AN APPROVED SAFE SYSTEM OF WORK.	
FURTHER INFORMATION ON HAZARDS CAN BE FOUND IN THE DRA AND / OR CSM HAZARD LOG.	
REF.	HAZARD
G	INSTABILITY AND POSSIBLE OVERTURNING OF CRANE
L	INSTABILITY OF PRECAST CONCRETE ELEMENTS DURING LIFTING
R	DAMAGE TO EXISTING SERVICES
S	DRAINAGE - FLOODING

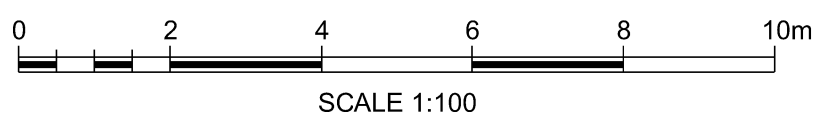

KEY	COLOUR	EXISTING OR UNCHANGED
—	BLACK	EXISTING OR UNCHANGED
—	BLUE	MODIFIED OR TO BE MOVED
—	GREEN	REDUNDANT OR TO BE REMOVED
—	RED	NEW, PROPOSED OR ADDITIONAL
—	PURPLE	TEMPORARY / WORKS BY OTHERS
—	GREY	OS / SURVEY DATA

- NOTES:
- THIS DRAWING IS TO BE READ IN CONJUNCTION WITH S100207-TGP-1602-SSX_BLI2-DRG-ECV-002424-2440 AND DESIGNERS RISK ASSESSMENT S100207-TGP-1602-SSX_BLI2-RSA-ECV-002444.
 - ALL LEVELS ARE IN METRES AND ALL DIMENSIONS IN MILLIMETRES UNLESS NOTED OTHERWISE
 - APPROVAL TO DISCHARGE INTO THE SOUTHERN WATER SEWER IS BE OBTAINED BY NETWORK RAIL.
 - GROUND INVESTIGATION POINTS WAS OUT BY CC. GROUND INVESTIGATION LTD. REPORT REF C6770. REVISION V03. DATED 29.09.2020. FOUNDATION PITS AND TRAIL TRENCHES NO T SHOWN ON THIS DRAWING.

CEM APPROVAL

THIS DESIGN HAS BEEN ENDORSED BY THE CEM AS APPROVED FOR CONSTRUCTION IN ACCORDANCE WITH CLAUSE 16.1 OF NR/L2/CIV/003 ISSUE 8

SIGNI
STEPHEN FALLACE
CONTRACTORS ENGINEERING MANAGER (CEM)

C01	04/10/24	FOR CONSTRUCTION	MG	CM	AB
B01	19/06/24	FORM B SUBMISSION	CC	CM	AB
Rev	Date	Description of Revisions	Drawn	Chkd	Appr

Status A - FOR CONSTRUCTION



Contractor(s)

Project
CATTLE CREEP
UNDERBRIDGE DECK REPLACEMENT
STR No.1151

Drawing Title
SITE PLAN

Designed	A. GOODREM	Signed		Date	04/10/24
Drawn	M. GREEN	Signed		Date	04/10/24
Checked	C. MURRAY	Signed		Date	04/10/24
Approved	A. BARTON	Signed		Date	04/10/24
Scale(s)	1:100	ELR & Mileage	BLI2 61m 792yds		
Alternative Reference	A124002	Sheet	01 of 01		
Drawing Number	S100207-TGP-1602-SSX_BLI2-DRG-ECV-002426	Revision	C01		