



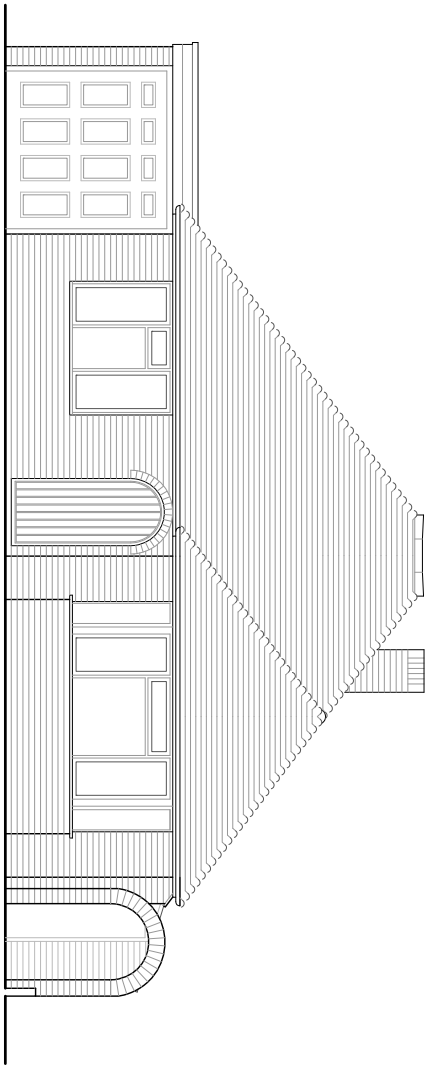


West Elevation: Scale 1:100

0m 5.0m

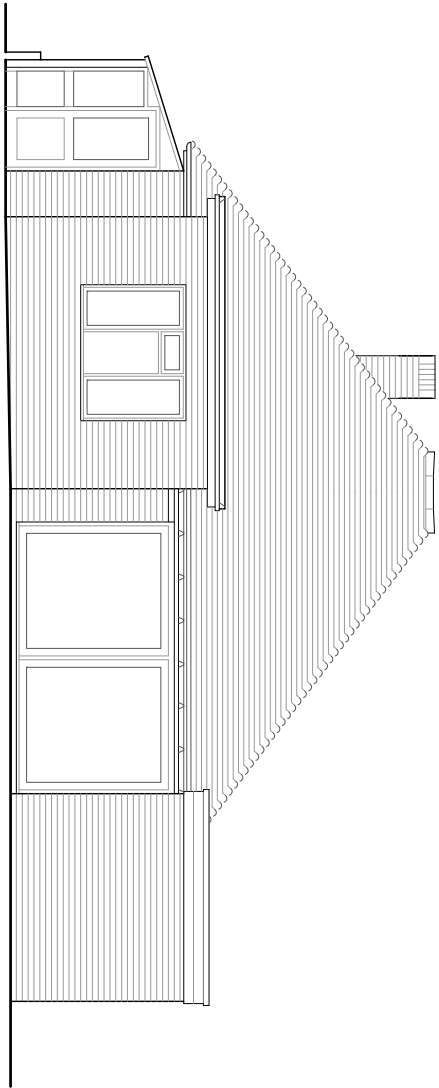


East Elevation: Scale 1:100

0m 5.0m

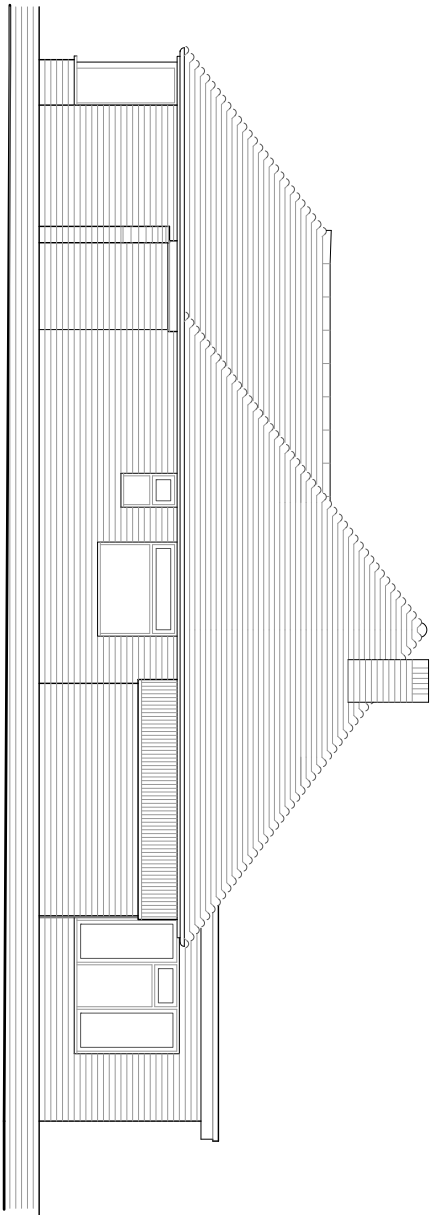


South Elevation: Scale 1:100

0m 5.0m

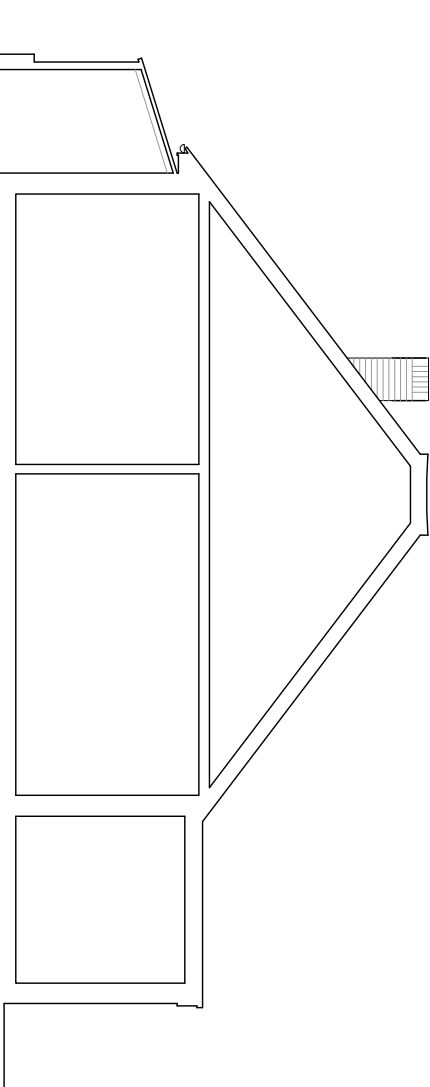

Typical Cross Section: Scale 1:100

0m 5.0m

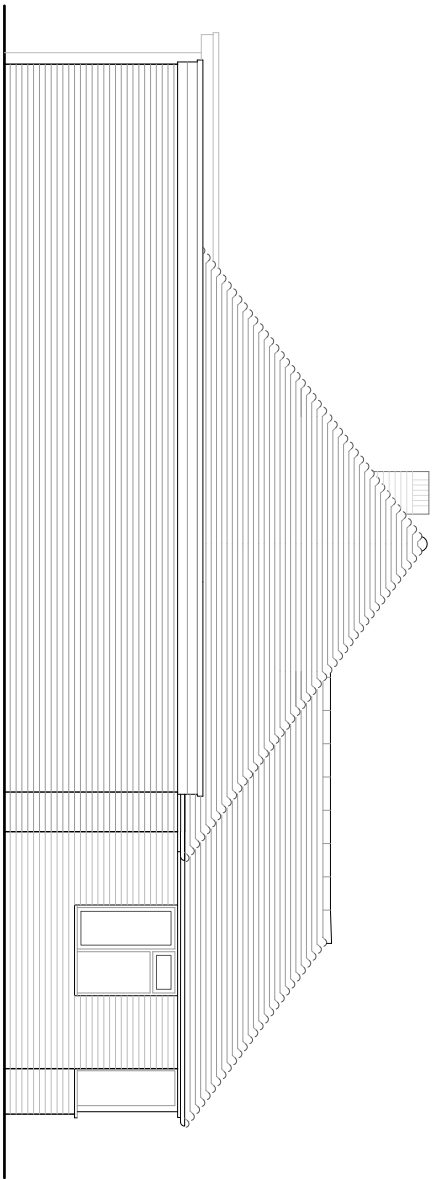

North Elevation: Scale 1:100

0m 5.0m

notes

Permission is granted to scale from this drawing for the purpose of Local Authority Planning Approval only. In all other cases DO NOT scale from this drawing. Please contact this office for any additional information required.

Contractors, Sub-Contractors and Suppliers are to check all relevant dimensions, levels and details of the site and any existing buildings before commencing any shop drawings or building work. Any discrepancies should be reported to this office.

This drawing must be read in conjunction with all related drawings and documents relevant to this project, including those prepared by appointed consultants, specialists and sub-contractors etc.

This drawing is the copyright of RDV a Design.

revisions

-

RDV a Design

9 Oak End | Arundel | West Sussex
Tel: 01903 884013

project
38A Lymminster Road
Wick Littlehampton
West Sussex

drawing

Elevations and Typical Cross Section
As Existing

-

scale	date	
1:100 @ A3	June 2020	
job no	drawing no	rev
20181	00.03	-

DISTRICT COUNCIL