



No dimensions to be scaled from drawing except for planning purposes.
The contractor should check all dimensions on site.
It is the contractors responsibility to ensure compliance with Building Regulations.
C.D.M. Regs. 2007. The Client is advised of his responsibilities to appoint a Planning Supervisor under these Regs.
All works to comply with the C.D.M. Regs. 2007
The Party Wall Act. 1996 The property owner is advised of the requirements of the Act, & the requirement to serve a Party Wall Notice on any adjoining owners as required under the act.


REVISIONS:

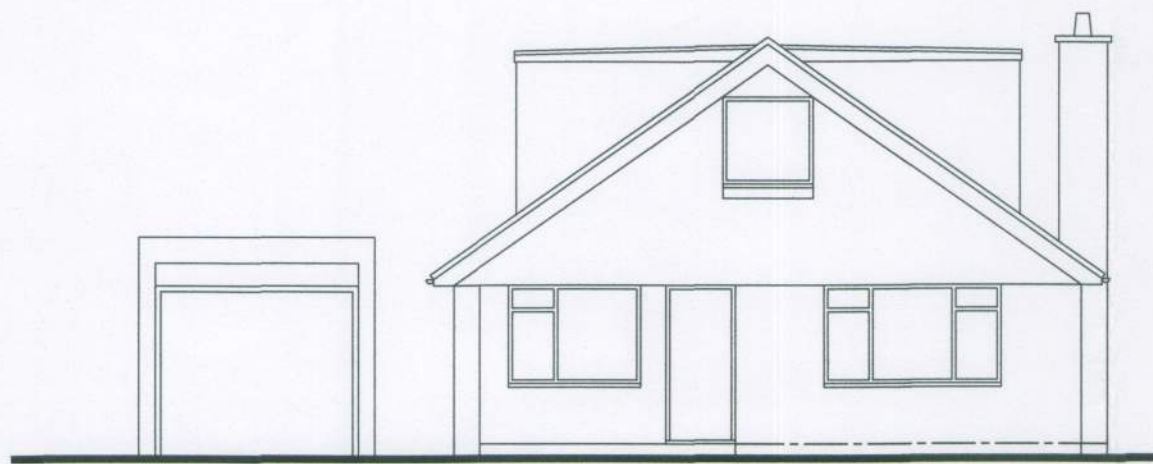


FRONT
EXISTING ELEVATIONS
Scale 1:100

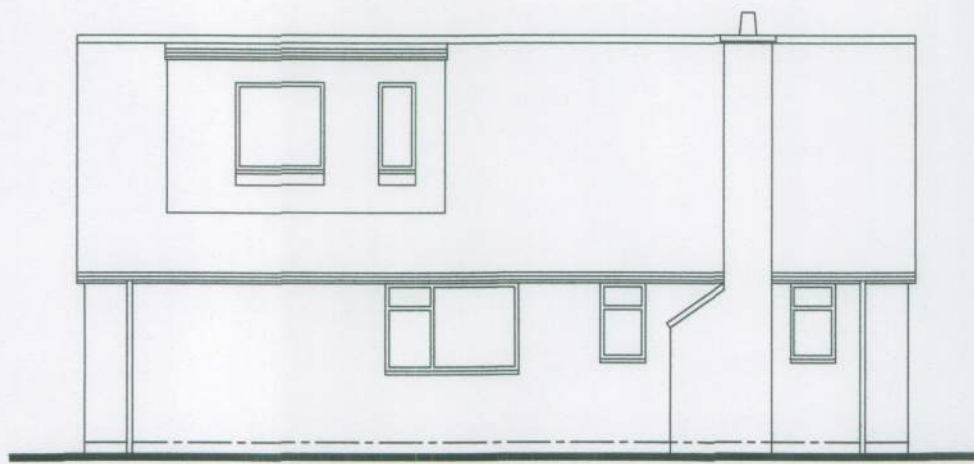


SIDE

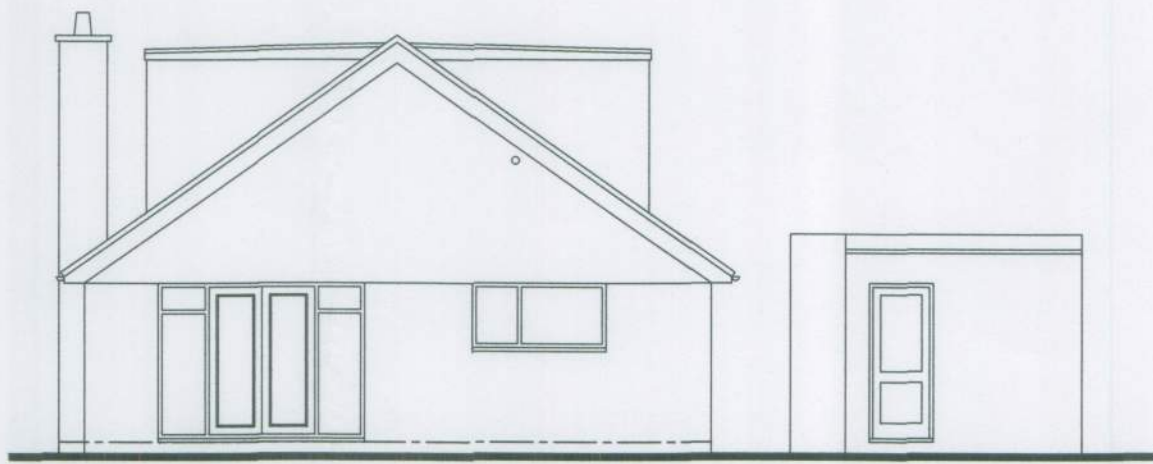


REAR

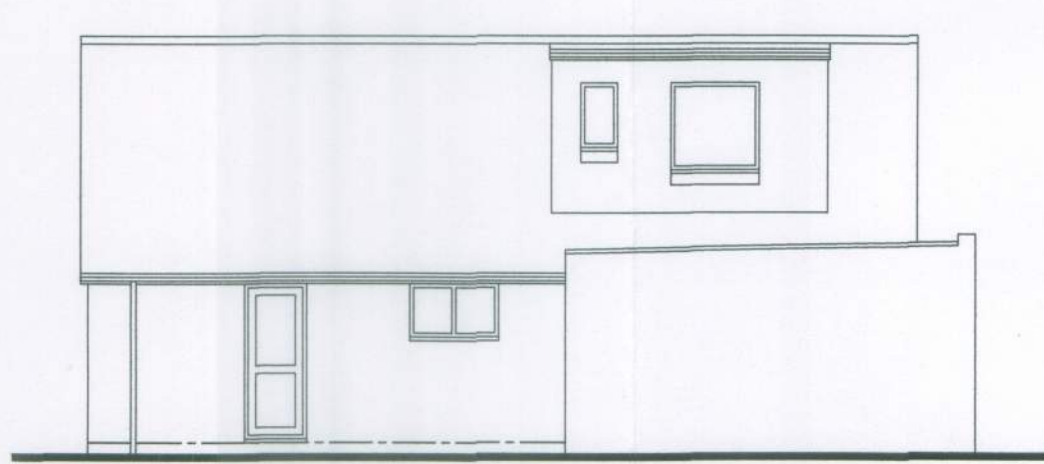


SIDE

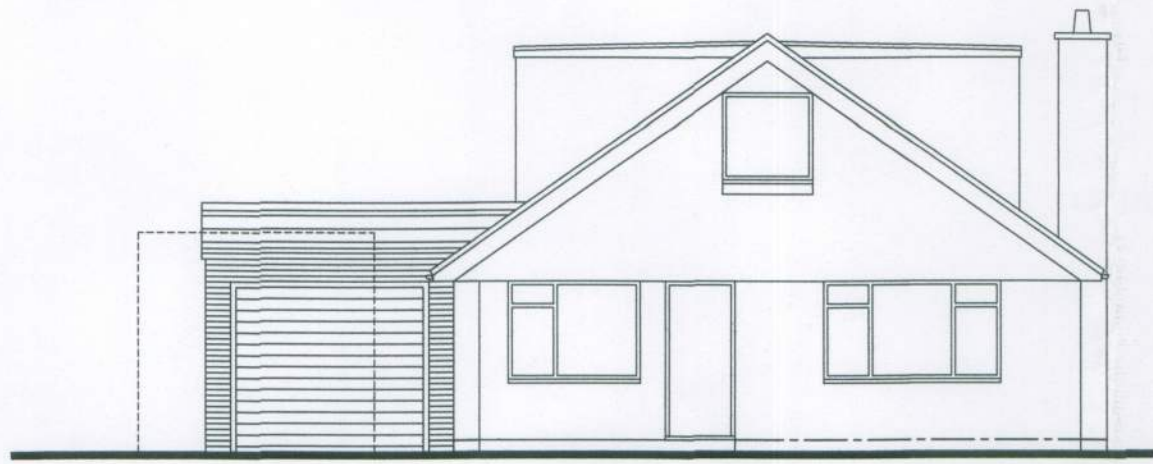


FRONT
EXISTING ELEVATIONS
Scale 1:100

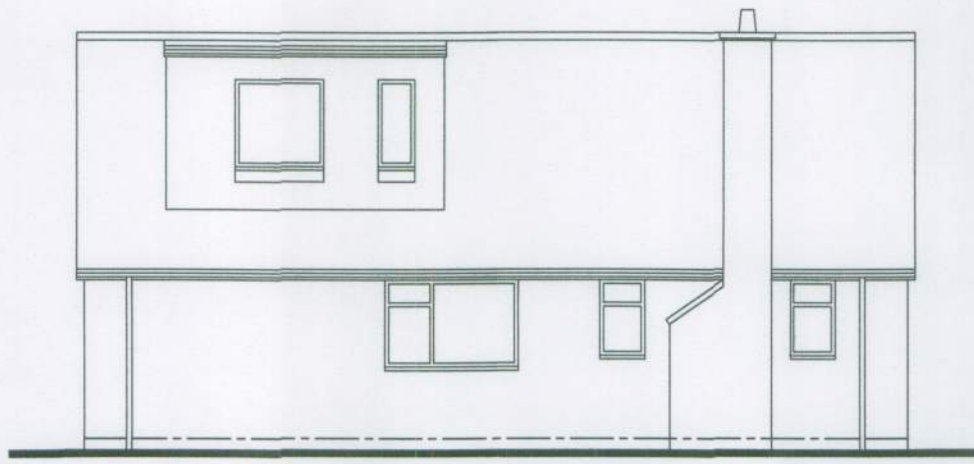

SIDE

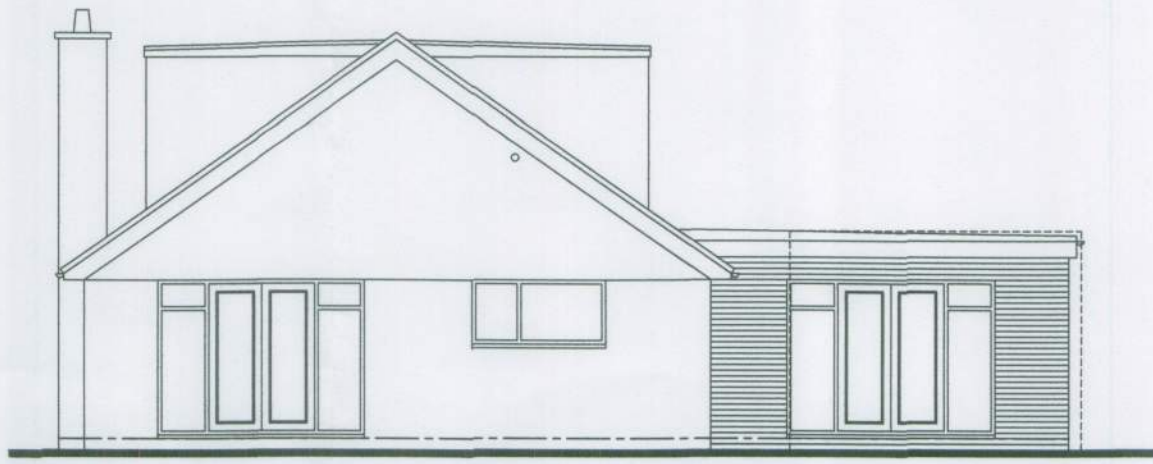


REAR

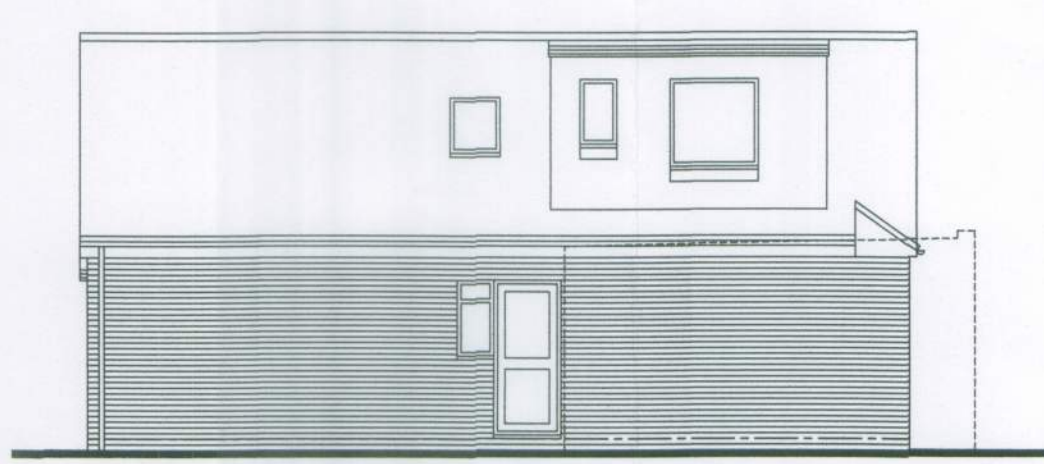

SIDE



SCHEDULE OF MATERIALS
WALLS - BRICKWORK TO MATCH EXISTING
FLAT ROOF - FLAT ROOF COLOUR GREY
WINDOWS - NEW PVCu WINDOWS COLOUR WHITE
RAINWATER GOODS - PVCu COLOUR WHITE

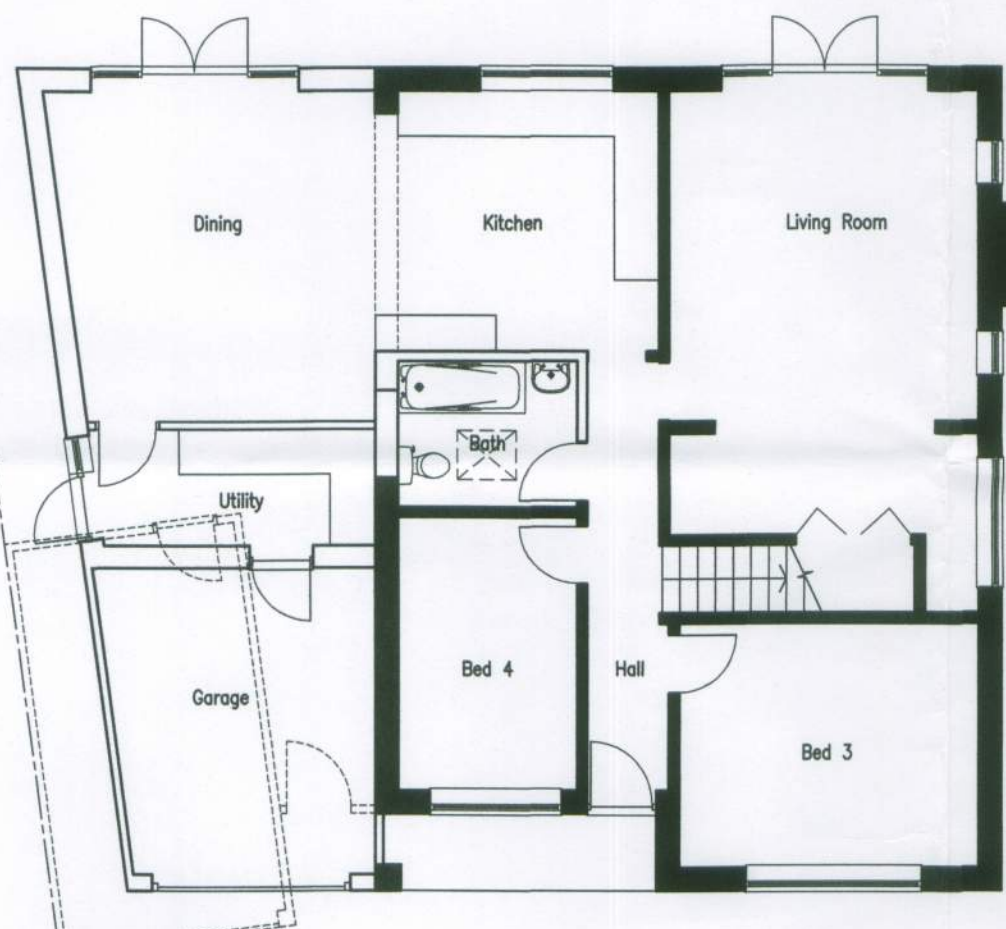

GROUND
PROPOSED FLOOR PLANS
Scale 1:100



GROUND
EXISTING FLOOR PLANS
Scale 1:100

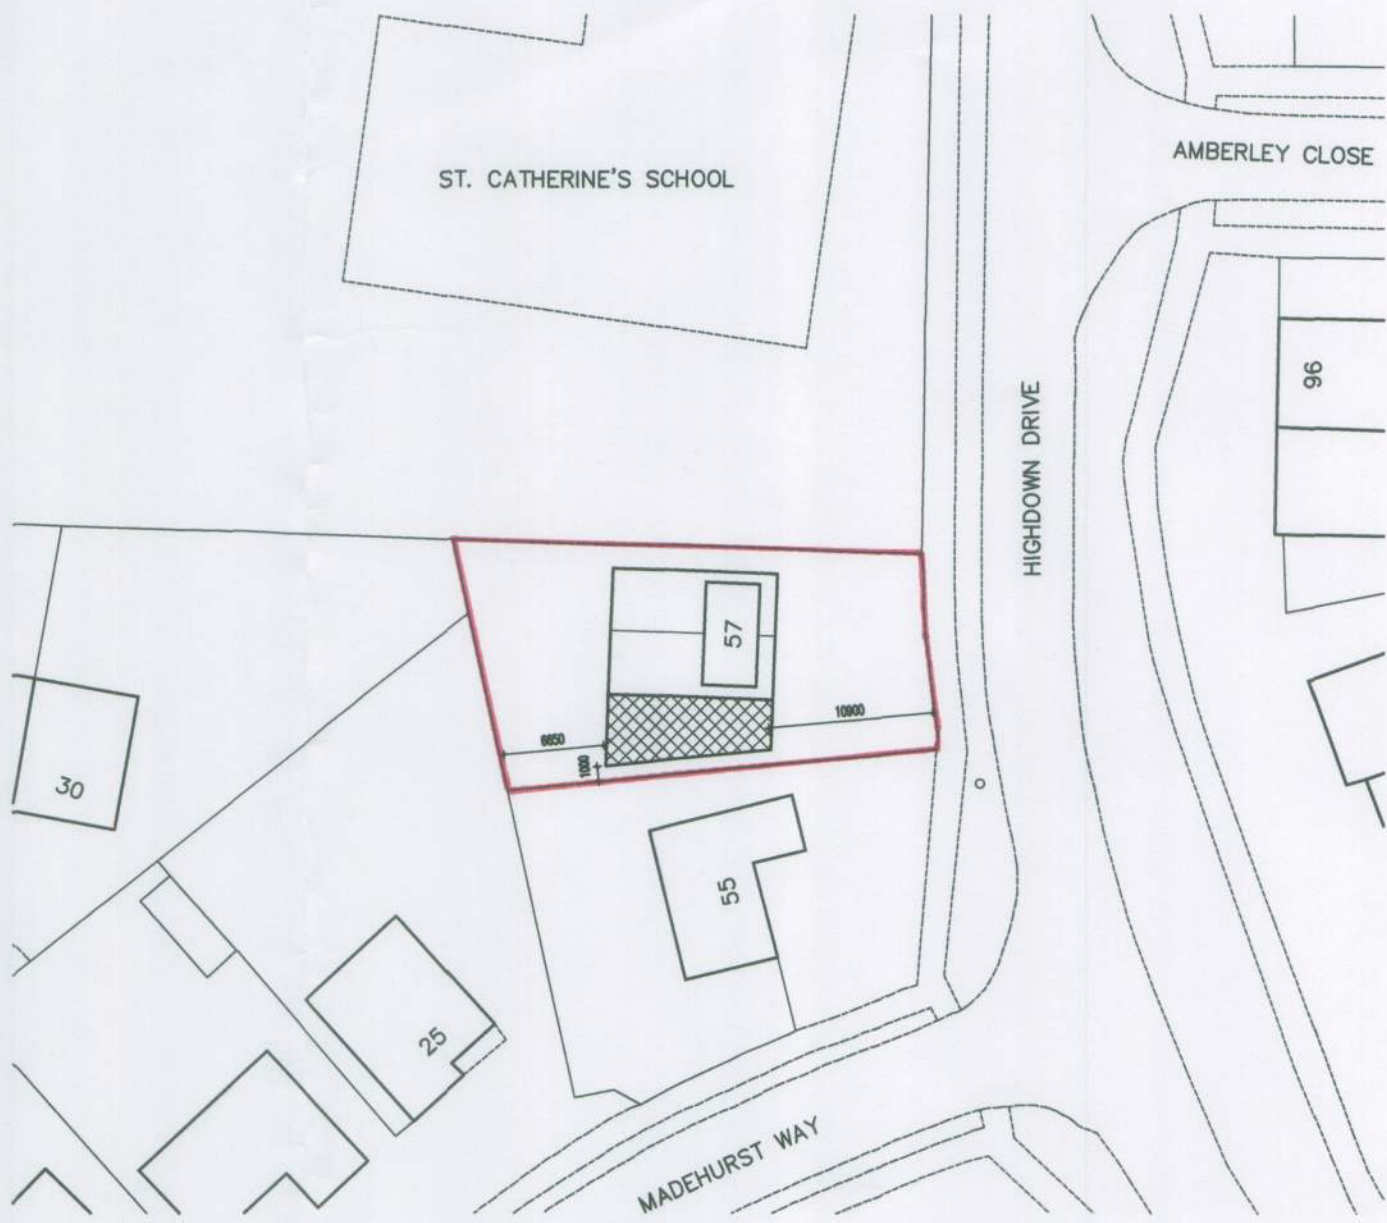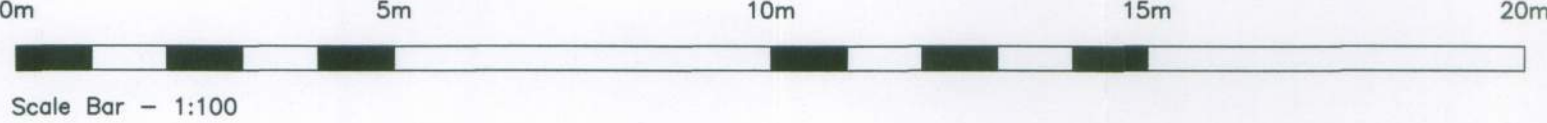

BLOCK PLAN
Scale 1:500



LOCATION PLAN
Scale 1:1250



Information supplied based on Promap.
All dimensions and distances subject to an accurate site survey being undertaken.

ADCS

Computer Services

30 Foxley Lane
Worthing
West Sussex
BN13 3AD
Tel: 01903 280701
E-mail:
adcs@sky.com

Client

MR S. & MRS D. NALLY

Project

PROPOSED SIDE EXTENSION
57 HIGHDOWN DRIVE
LITTLEHAMPTON
WEST SUSSEX BN17 6HL

Drawing

EXISTING AND PROPOSED
FLOOR PLANS & ELEVATIONS

Scale

1:100 @ A1

Date

26.05.14

Drawn

TP

Drawing No.

Revision

1291/P010