


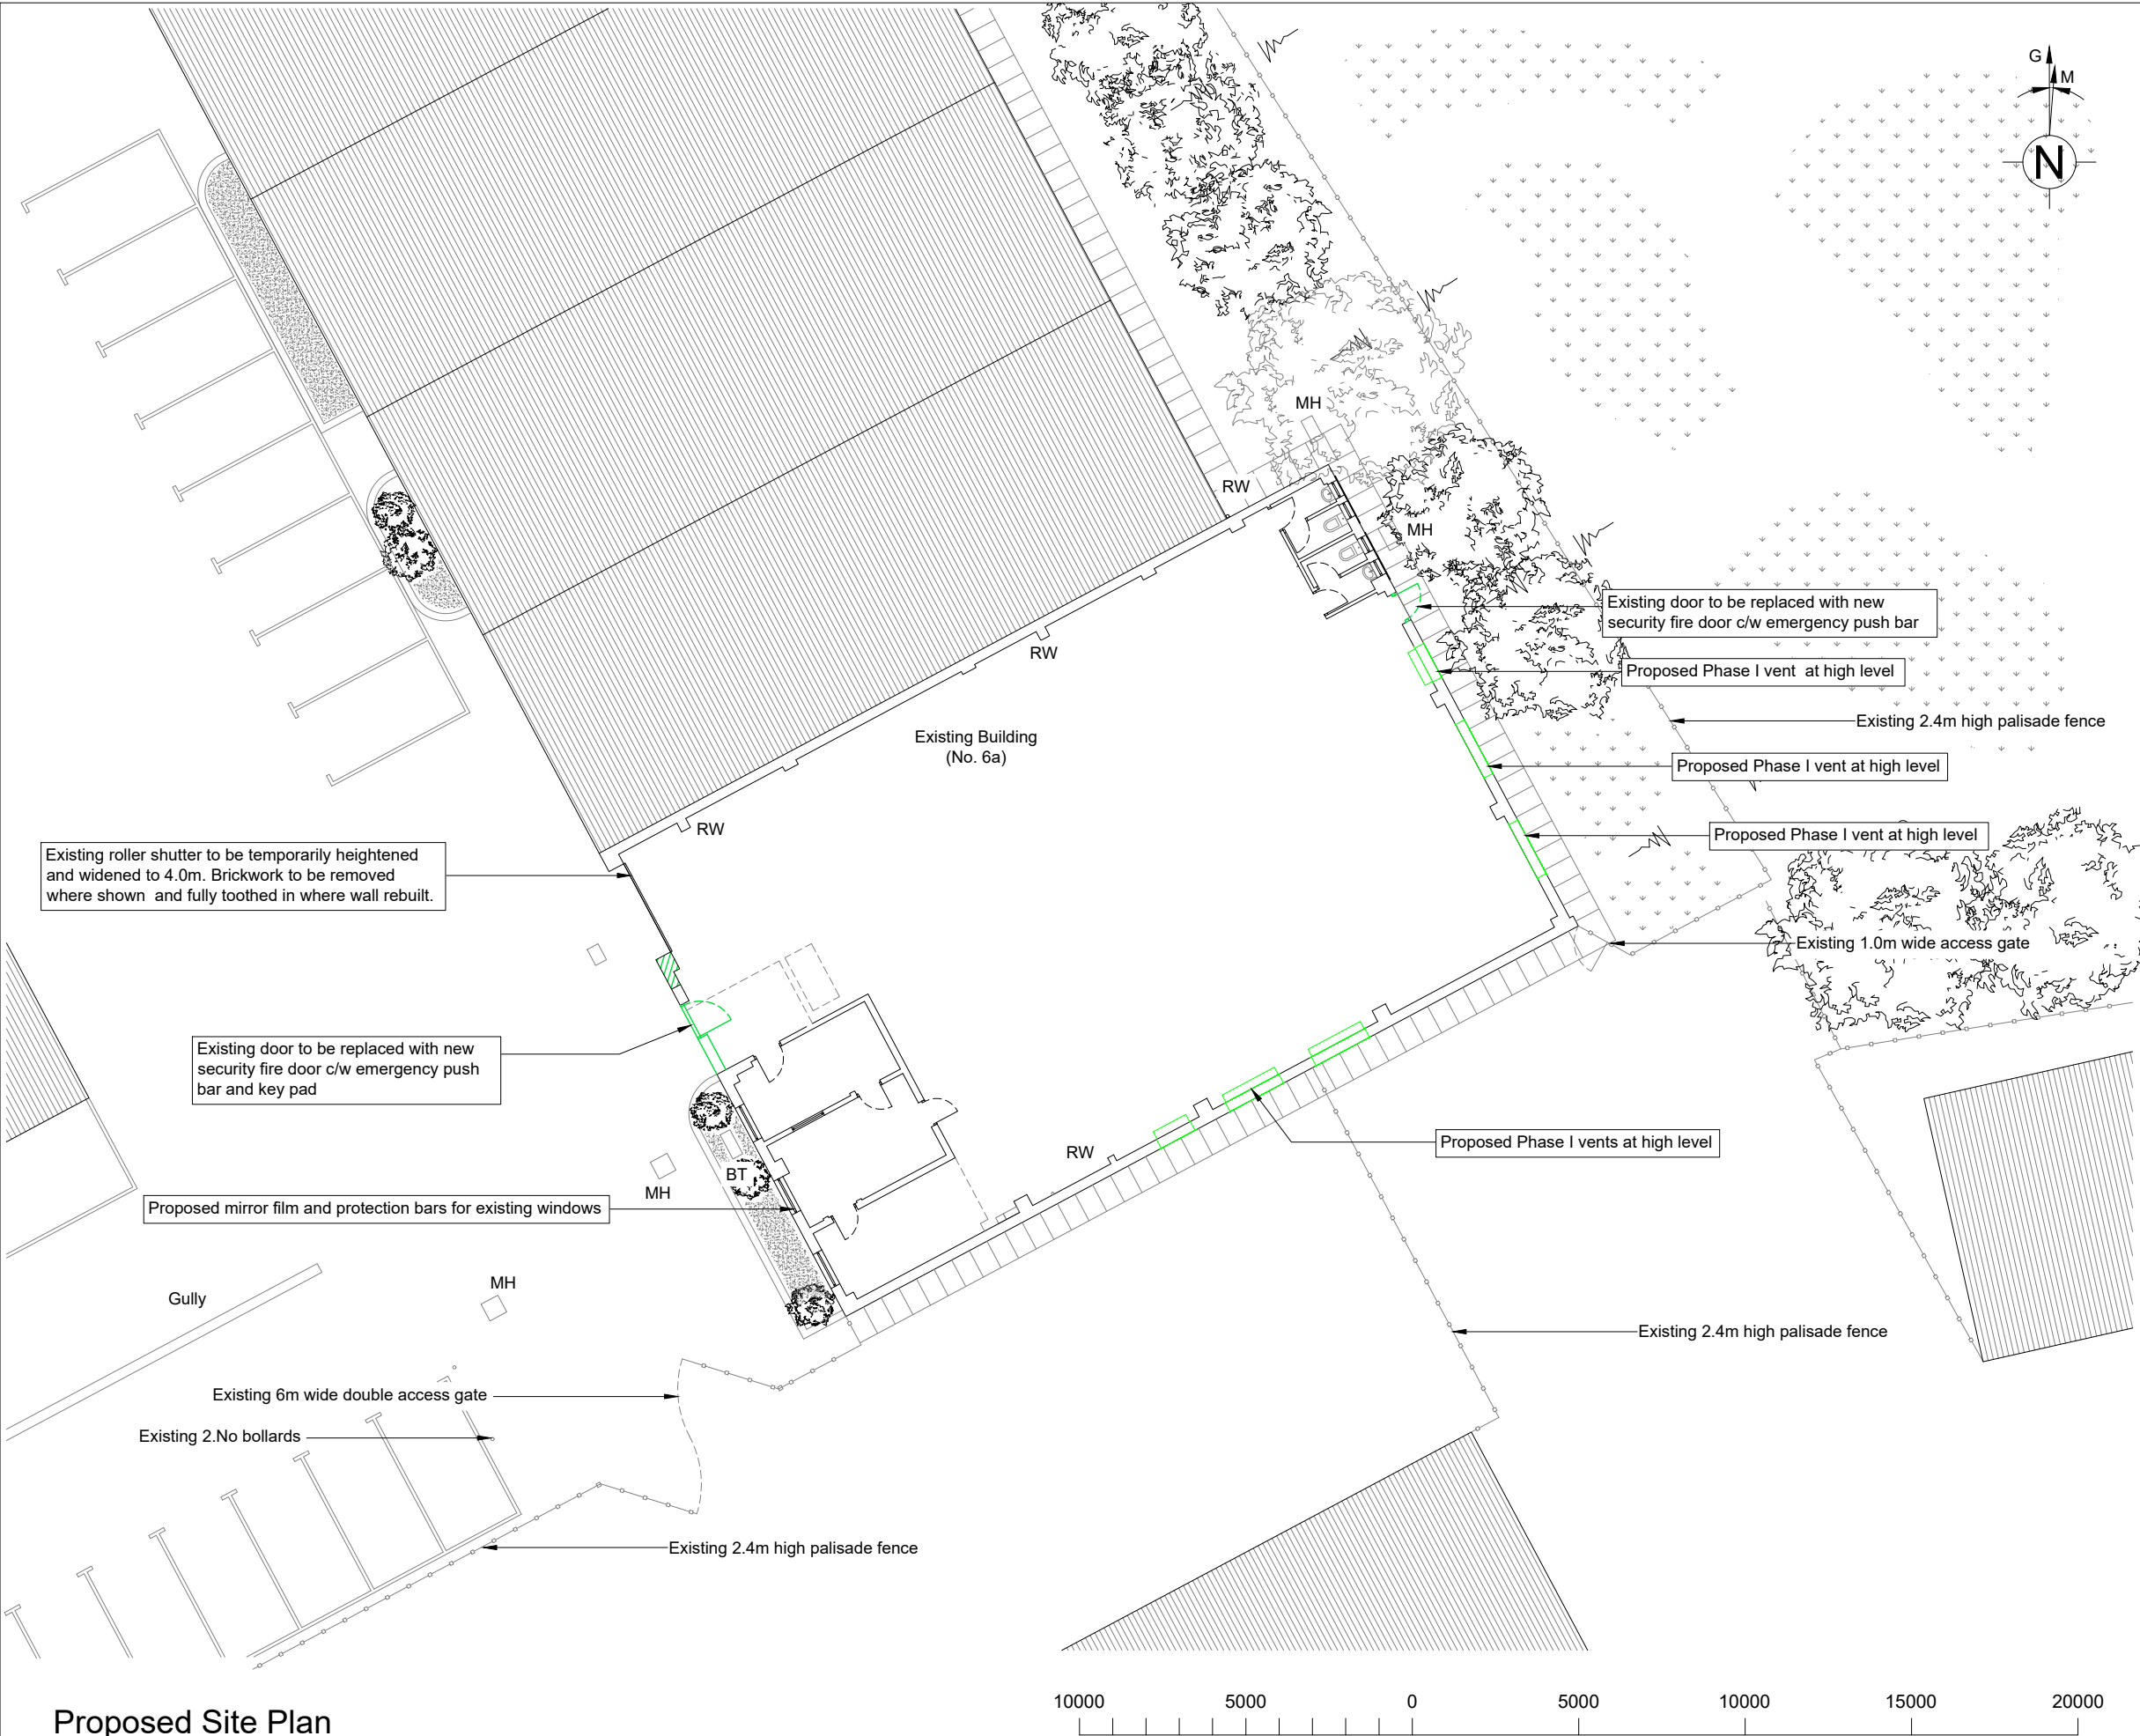

Proposed Site Plan
(Scale 1:200)

ORIGINAL SCALE AT A3 - 1:200
ALL DIMENSIONS IN MILLIMETRES

- ORIGINAL DRAWING SIZE A3 P1808-161
- NOTES
1. This drawing to be read in conjunction with drawing series 001-005.
 2. All dimensions are in mm unless otherwise noted.
 3. Responsibility is not accepted for errors made by others in scaling from this drawing. All construction information should be taken from figured dimensions only.



Potential asbestos containing materials on site. R&D survey to be undertaken before any works start



Potential for underground services. Trial digs required on site to determine exact location.

A	FIRST ISSUE FOR APPROVAL	09.12.20	VV
REV	DESCRIPTION OF REVISION	DATE	BY



Euro-Tel Design
2 Charnwood House, Marsh Road, Bristol BS3 2NA
tel :0117 966 5526 web: euro-tel.design.com



CityFibre
15 Bedford Street, London WC2E 9HE t: 0203 5100 602 www.cityfibre.com

Drawing Title

PROPOSED SITE PLAN

Site Location

UNIT 6A LINESIDE IND EST
ARNDAL RD
LITTLEHAMPTON
BN17 7HD

Drawn by VV	Checked by SB	Approved by JR
Date Drawn 09.12.20	Date Checked 09.12.20	Date Approved 09.12.20
Site Region -	Drawing Number P1808-161-PL-004-A	