
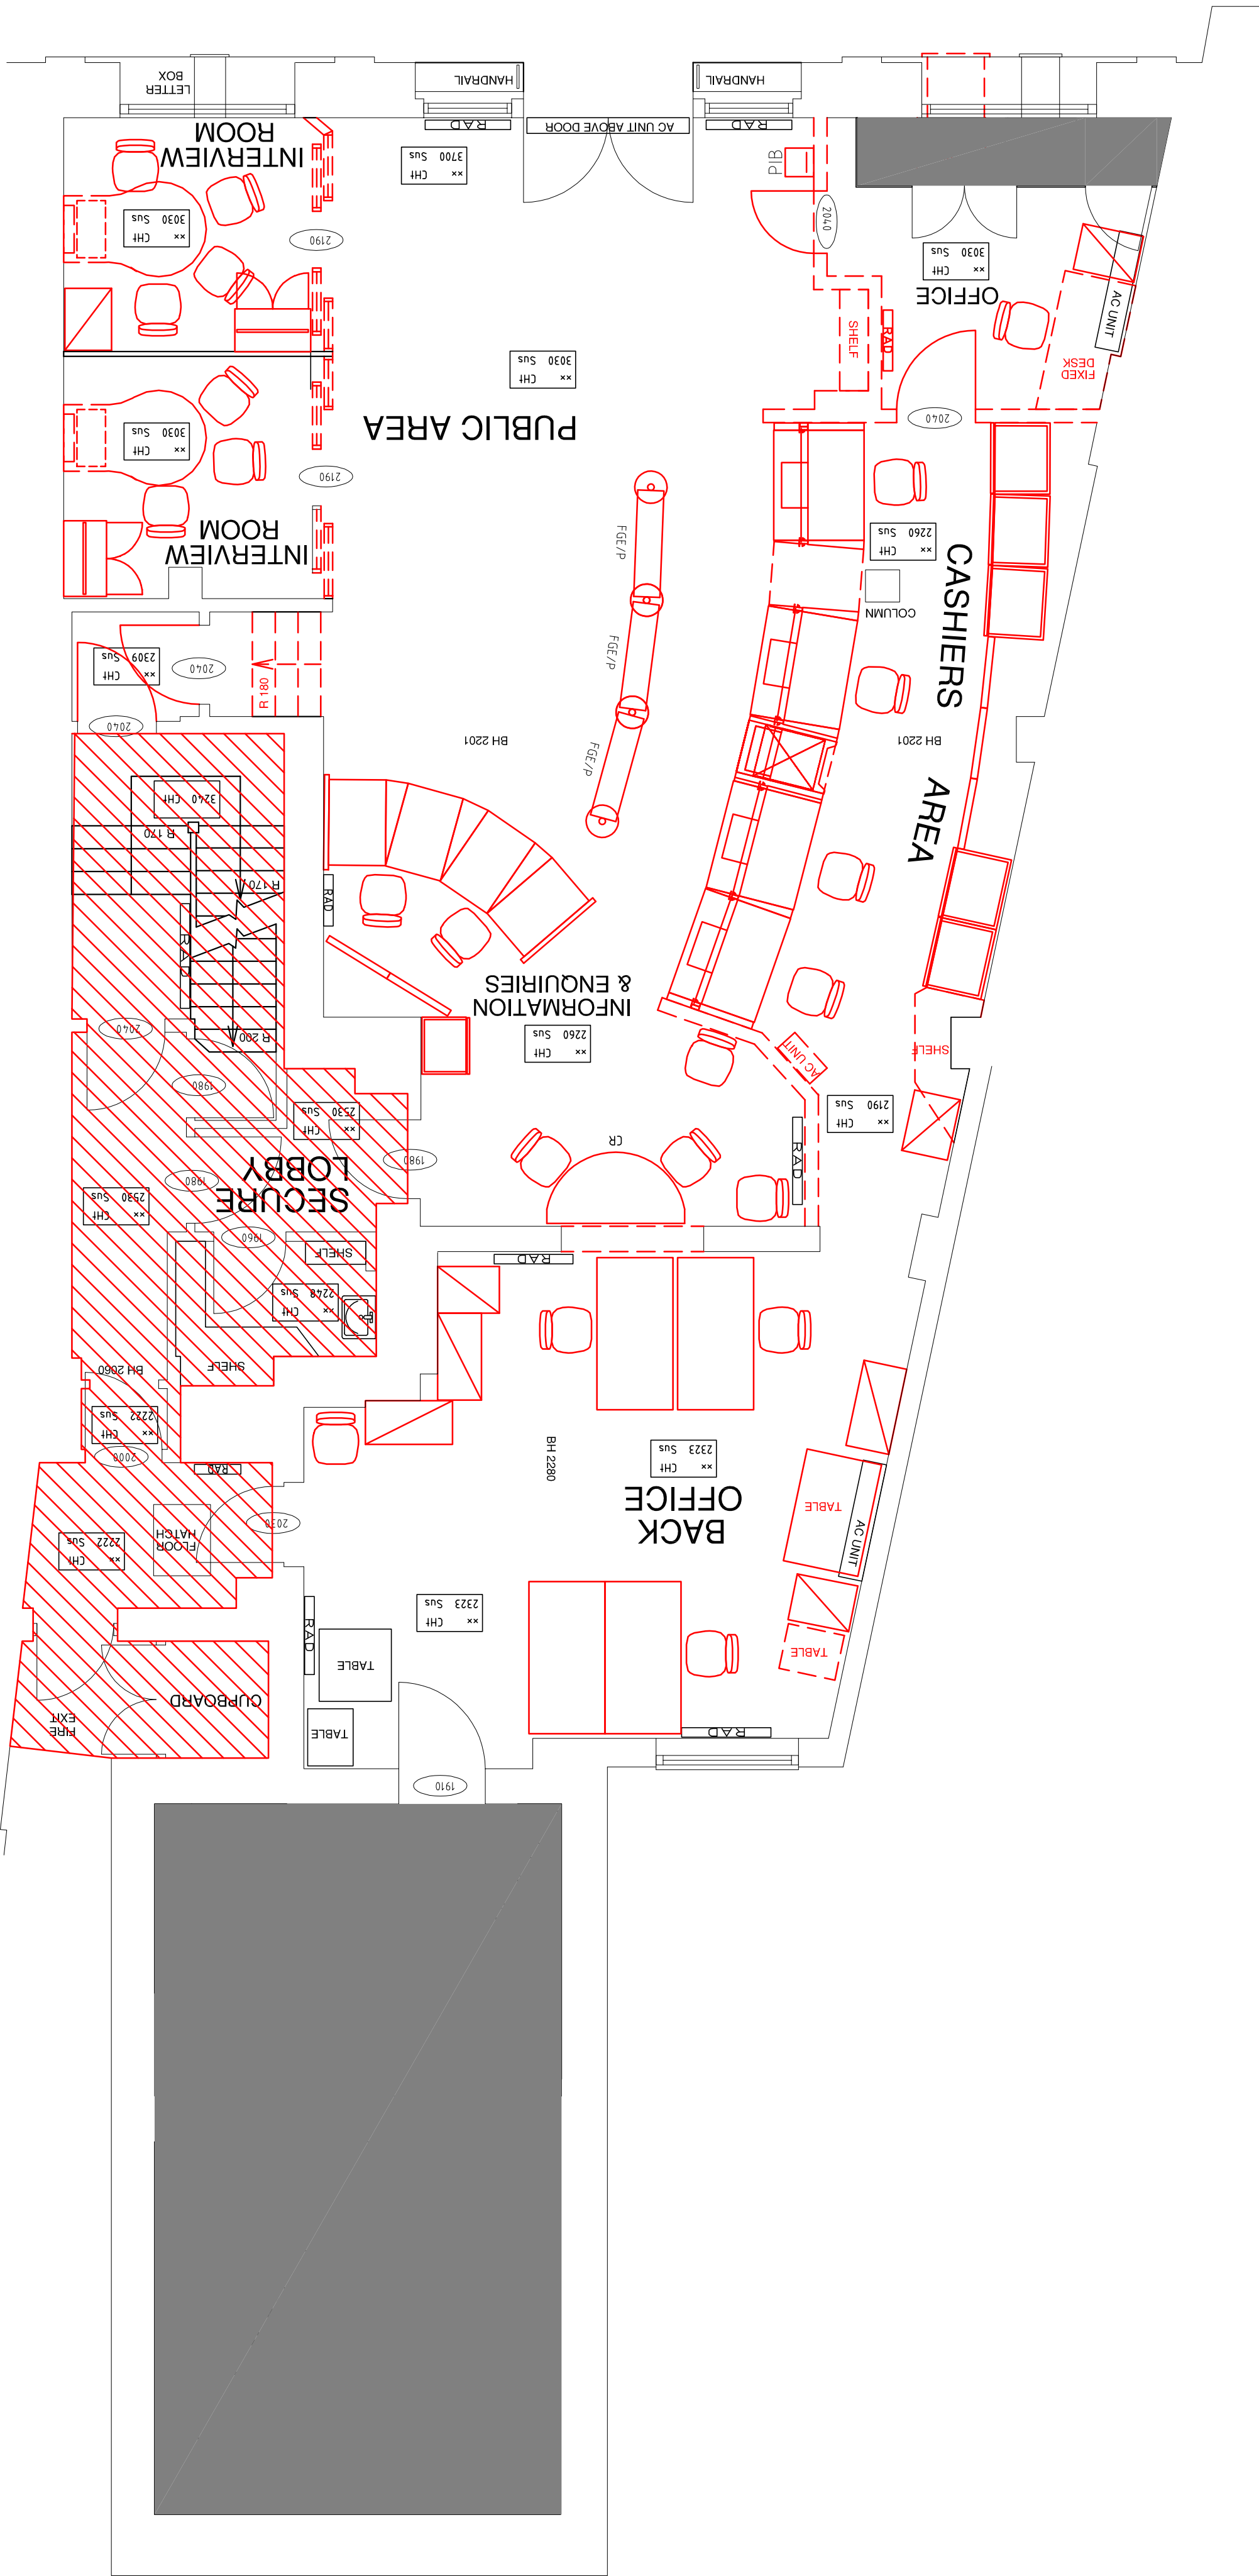


NOTES:
1. THIS DRAWING NOT TO BE SCALED, FIGURED DIMENSIONS ONLY TO BE TAKEN
2. SHOULD ANY DISCREPANCIES BE FOUND WITH THIS DRAWING, PLEASE INFORM THIS OFFICE.
3. COPYRIGHT OF THIS DRAWING IS OWNED BY JM ARCHITECTS.
STRUCTURAL INFORMATION INDICATIVE ONLY. TO BE CONFIRMED BY STRUCTURAL ENGINEER.
REFER TO STRUCTURAL ENGINEERS DRAWINGS FOR LOCATIONS OF BRACING & WINDPOSTS.

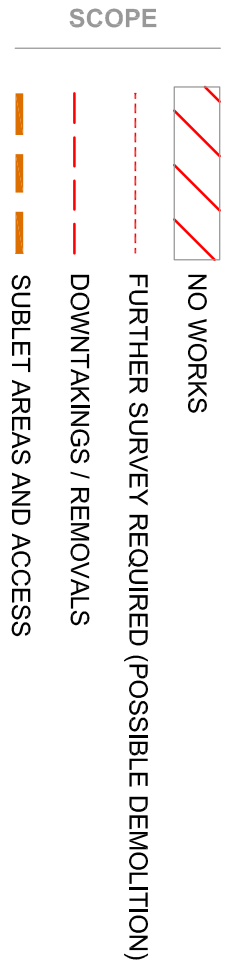

DEMOLITIONS: - - - - -

NATWEST HEARTLAND SCOPE OF WORKS - DEMOLITIONS
PLEASE NOTE THESE NOTES ARE BASED ON SCOPING NOTES
VERSION 1.3
ALL DRAWINGS ARE SUBJECT TO SIGN OFF BY SECURITY

ALL ITEMS HIGHLIGHTED IN RED TO BE REMOVED AND MADE GOOD

BANKING HALL / CUSTOMER AREAS/ SECURE LOBBY

Walls:

- Remove all existing merchandising, signage, posters and out of date branding and allow for making good behind. Remove wall paper if in poor condition once branding etc removed.
- Allow for stripback back to stone and skirting and doors as indicated on plan and make good for new.

Flooring:

- Existing carpet 1 to be removed

Enquiries Desk:

- Remove existing desks.

Queue System:

- Remove existing.

Customer waiting chairs:

- Remove existing and retain for branch use if required.

Writing Shelf:

- Remove existing writing shelves

BOD

- Remove existing BOD.

Calculator Units & Writing Shelf:

- Remove existing writing shelves

Fire alarms / Radiators:

- To be kept and relocated as indicated on plans.

Blinds:

- Remove existing and make good.

Skittings:

- Remove where required on walls shown as downtaking. Make good where required.

INTERVIEW ROOMS

Walls:

- Remove all existing merchandising, signage, posters and out of date branding and allow for making good behind. Remove wall paper if in poor condition once branding etc removed.
- Allow for stripping back paper and skimming

Consultation desk:

- Remove existing desk.
- Remove existing chairs.

Merchandising:

- Merchandising to be installed in interview rooms. All existing merchandising to be removed allow for making good walls behind, including patch repair and re-papering if in poor condition.

Fire alarms / Radiators:

- To be kept and relocated as indicated on plans.

CASHIER'S AREA

Counters:

- Remove existing counters.

Counter Back Units:

- Remove existing.

Cashier's Chairs:

- Remove existing.

CH Safe Safe units:

- To be relocated. Branch to confirm in working order.

NAVIGATIONAL SIGNAGE

All signage:

- Remove all existing signage and make good walls.
- Remove all existing National Westminster Bank signage and make ready for new.

STAIRS


- Stairs to half landing to be removed. Walls and substrate made good.

DOORS

- Doors removed as indicated on plan

REV	DESCRIPTION	DATE	DRAWN BY	CHECKED BY
01	ISSUED FOR PERMIT	07/05/2015	ARUN	ARUN

jmarshitects

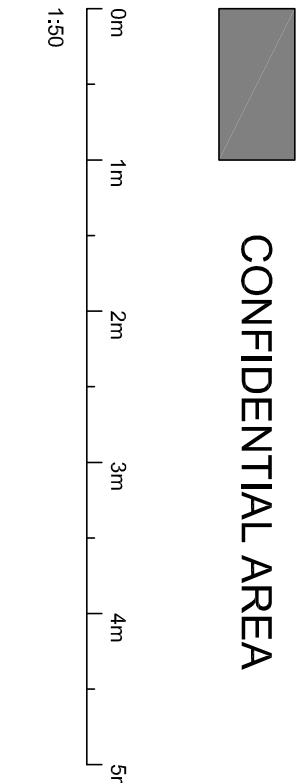

PROJECT	NATWEST LITTLEHAMPTON
TITLE	EXISTING GROUND FLOOR PLAN
CLIENT	RBS
DATE	07/05/2015
DRAWING NO.	1/01/002
ISSUED BY	ARUN
CHECKED BY	ARUN
DATE	07/05/2015
STATUS	PLANNING

64 Queen Street
Edinburgh
EH2 4NA
T: 0131 464 6100
F: 0131 464 6150
info@jmarshitects.net
www.jmarshitects.net