


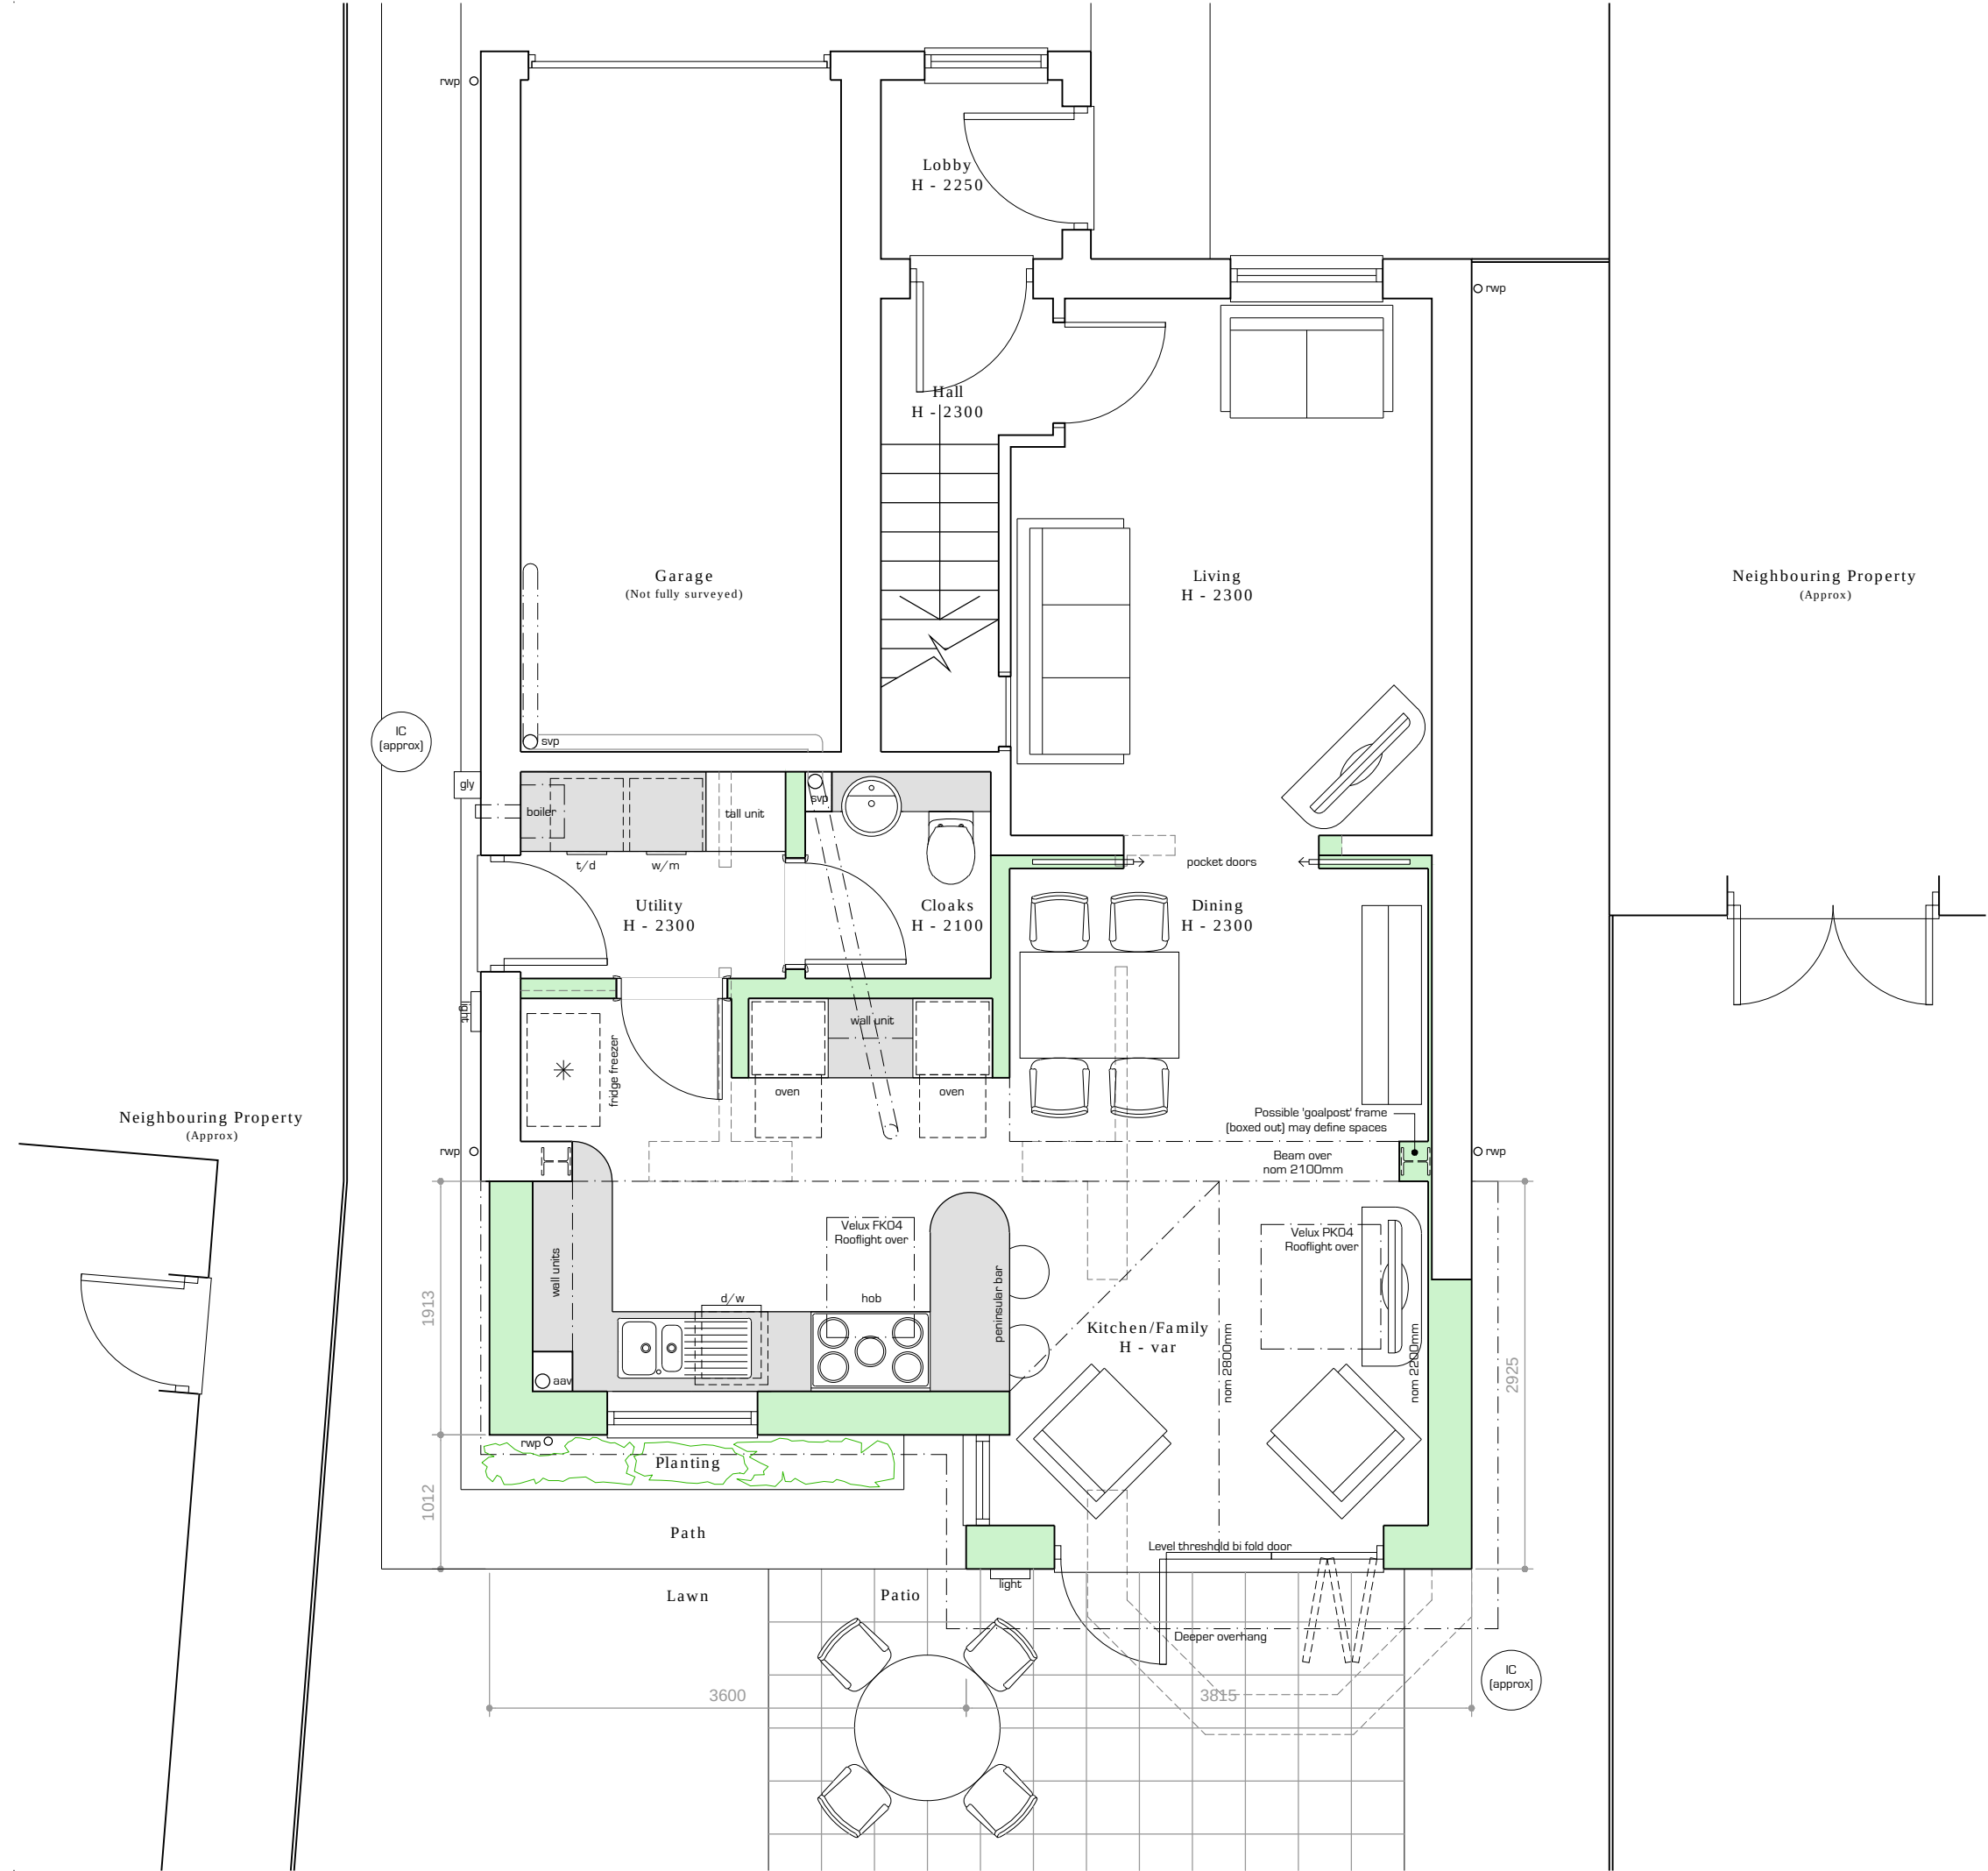

This drawing is the copyright of [Alcove Architecture Ltd](#)
All dimensions must be checked on site prior to construction
Do not scale this drawing except for Planning Application purposes
Contractor to undertake work in full compliance with statutory requirements

Rev	Amendments	Date
A	Updated following receipt of client comments	07/04/21
B	Updated following receipt of client comments	05/05/21



Notes:
Ordnance Survey provided by Messrs Mapserve
Landscape and furniture shown indicatively
Demolition shown in light grey dash. New in solid green



25a New Broadway Worthing Sussex BN11 4HP
T: 01903 608448 W: [alcovearchitecture.co.uk](#)

Project
2 Foxglove Way
Littlehampton
BN17 6UN

Drawing Title
Ground Floor Plan as Proposed

Status	Planning	
Scale	1:50@A3	Drawn By JE
Project No.	21105	Date Mar 21
Drawing No.	P015	Revision B

Alcove Architecture Ltd - Registered No. 8543375