

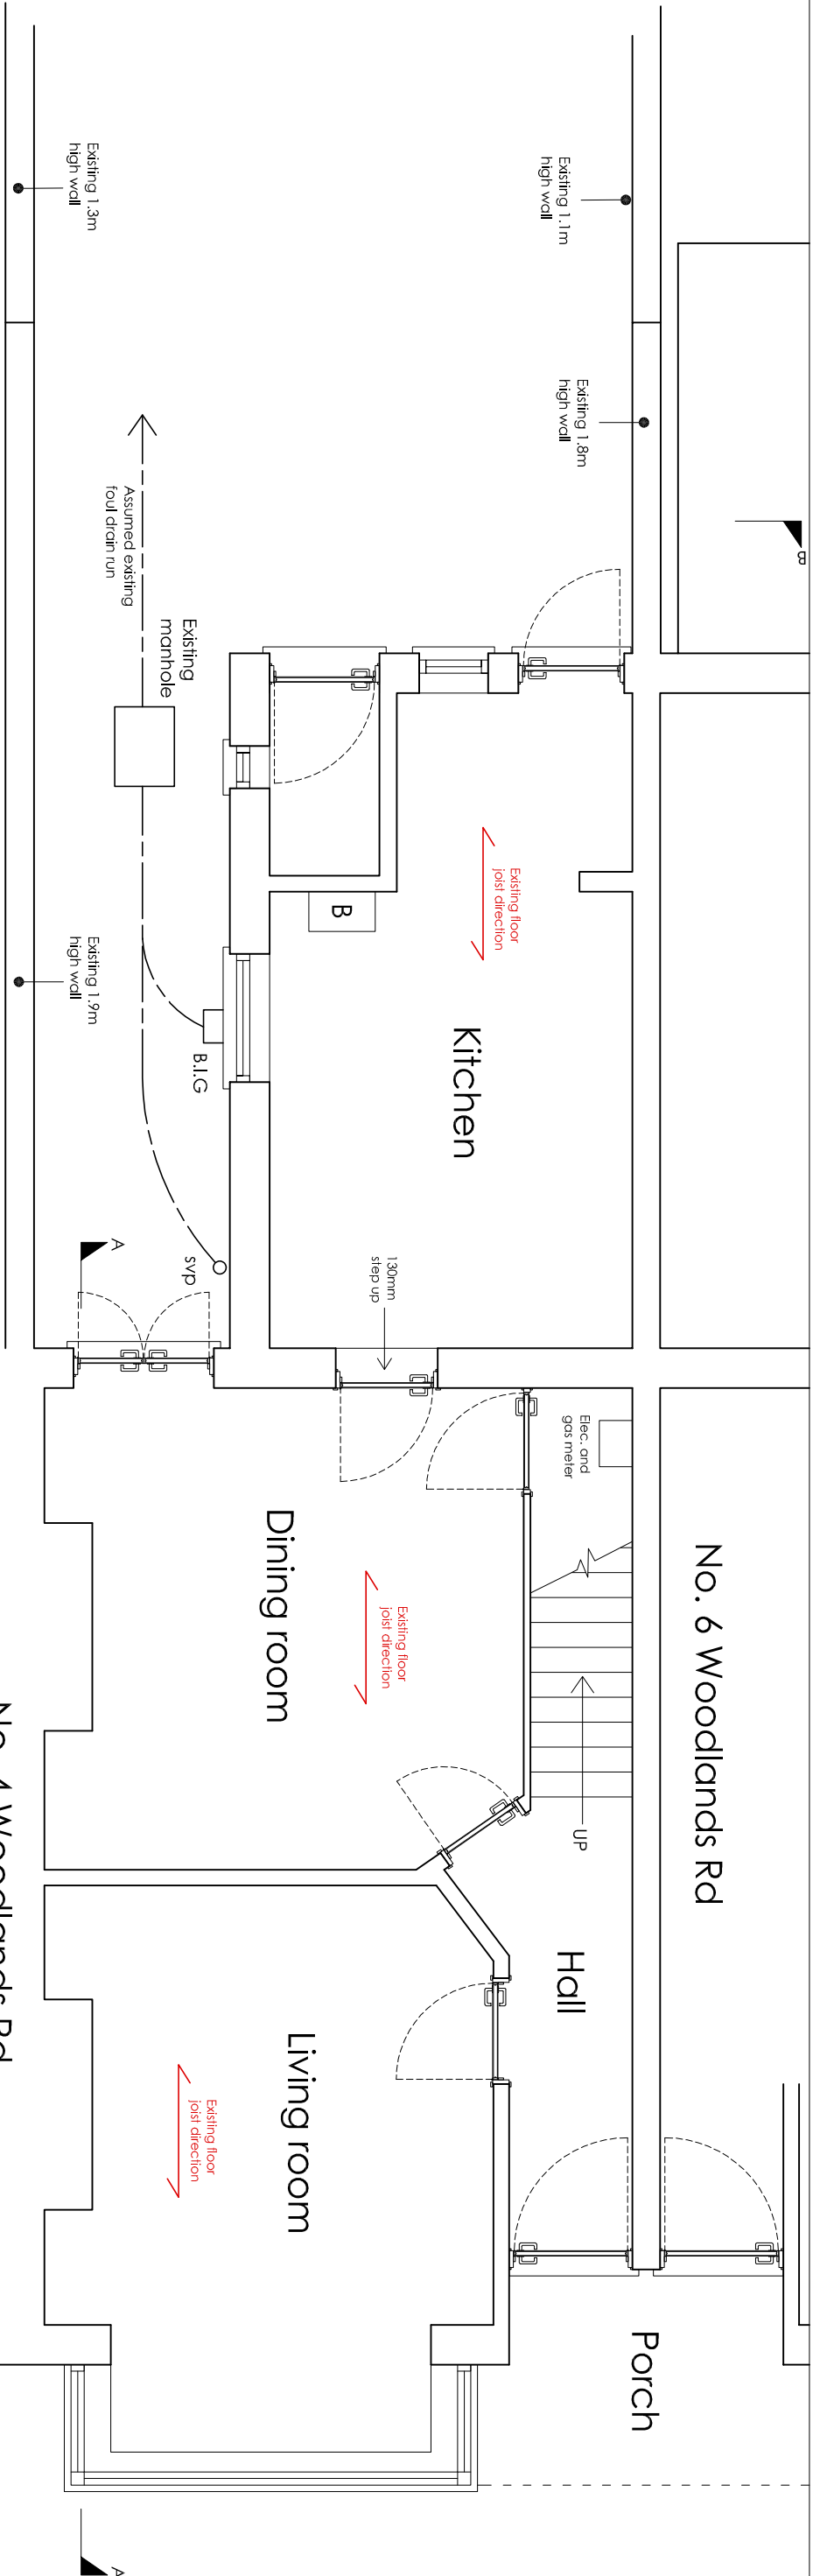


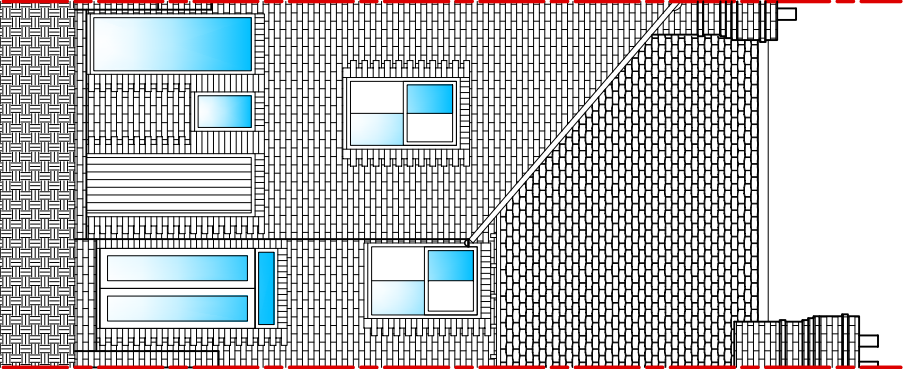

EXISTING GROUND FLOOR PLAN 1:50

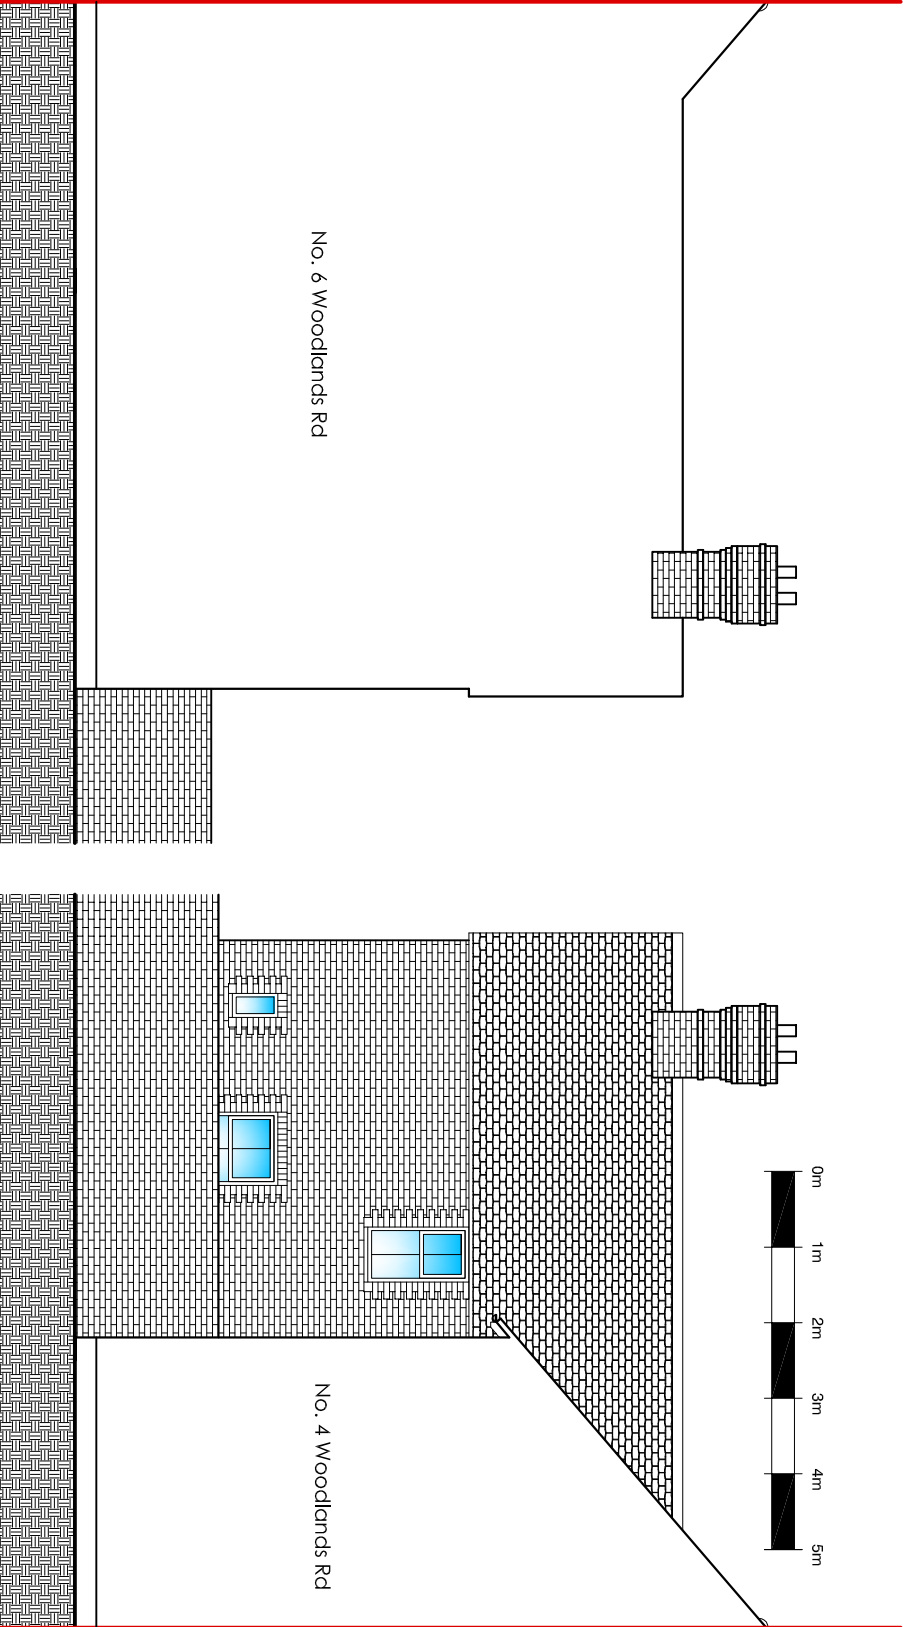

ama

afterbury moore associates

architectural &
quantity
surveying
services

Unit 1 Gosling Croft Business Park
Long Fulford
Clapham, Worthing
West Sussex BN13 3UT
01903 871131
cor@afterburymoore.co.uk

Client: Mr & Mrs Bolger

Address of Works: 5 Woodlands Road
Littlehampton
West Sussex
BN17 5PP

Drawing Title: Proposed Rear Extension
Planning Permission

Paper Size:	A3	Date:	June 2020
Job Number:	AR-143	Drawing Number:	Revision:
			04

- General Notes:
- 1: Do not scale from these drawings (unless for planning purposes)
 - 2: Drawings to be used in conjunction with the structural calculations and the building notes provided
 - 3: The client/contractor is advised to read the separate notes and the details provided in the structural calculations regarding the CDM regulations.
 - 4: The client/contractor is advised to read the separate notes and the details provided in the structural calculations regarding the Party Wall Act 1994.
 - 5: No work should be undertaken until all consents (Planning and Building Control) have been received and approved in writing. Any work undertaken without consent is done so at the client's risk.
 - 6: All alterations to be checked on site prior to ordering any materials, fixtures or fittings.
 - 7: All alterations to be checked on site prior to ordering any materials, fixtures or fittings.
- Control Officer:

Revision	Date	Amendment