
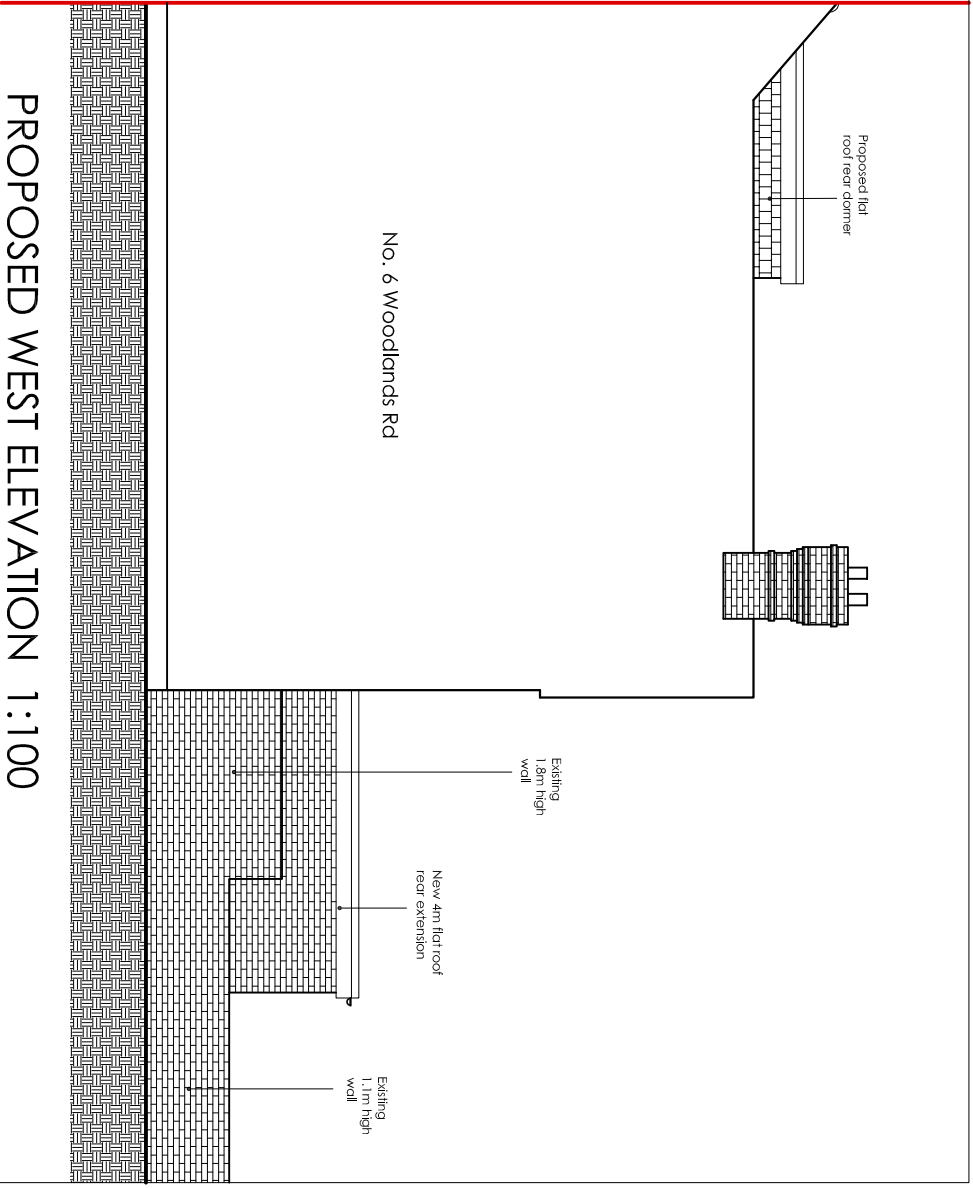
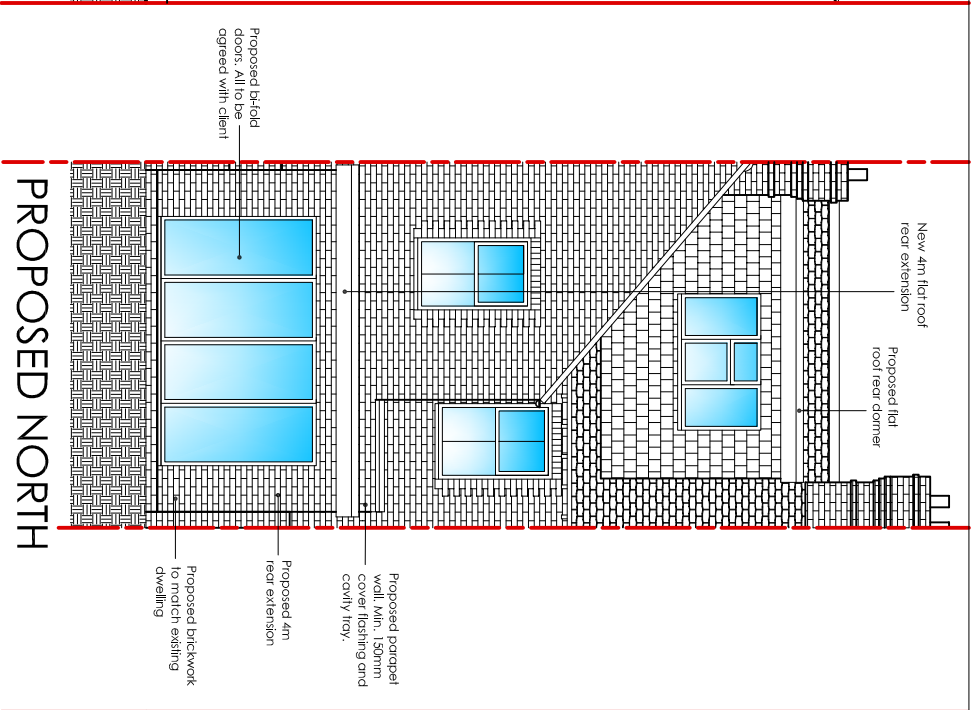


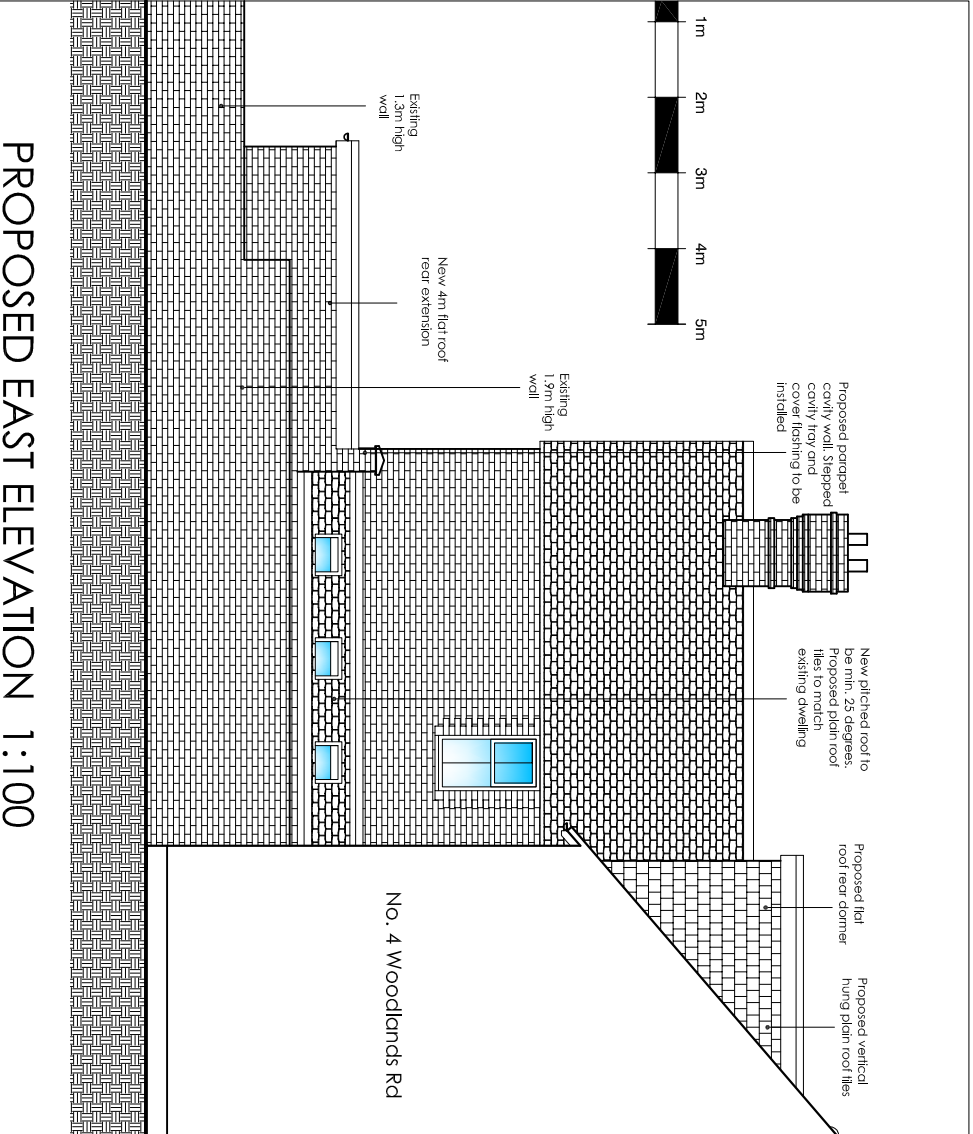


PROPOSED EAST ELEVATION 1:100

PROPOSED NORTH ELEVATION 1:100

PROPOSED WEST ELEVATION 1:100

PROPOSED SECTION B:B 1:50

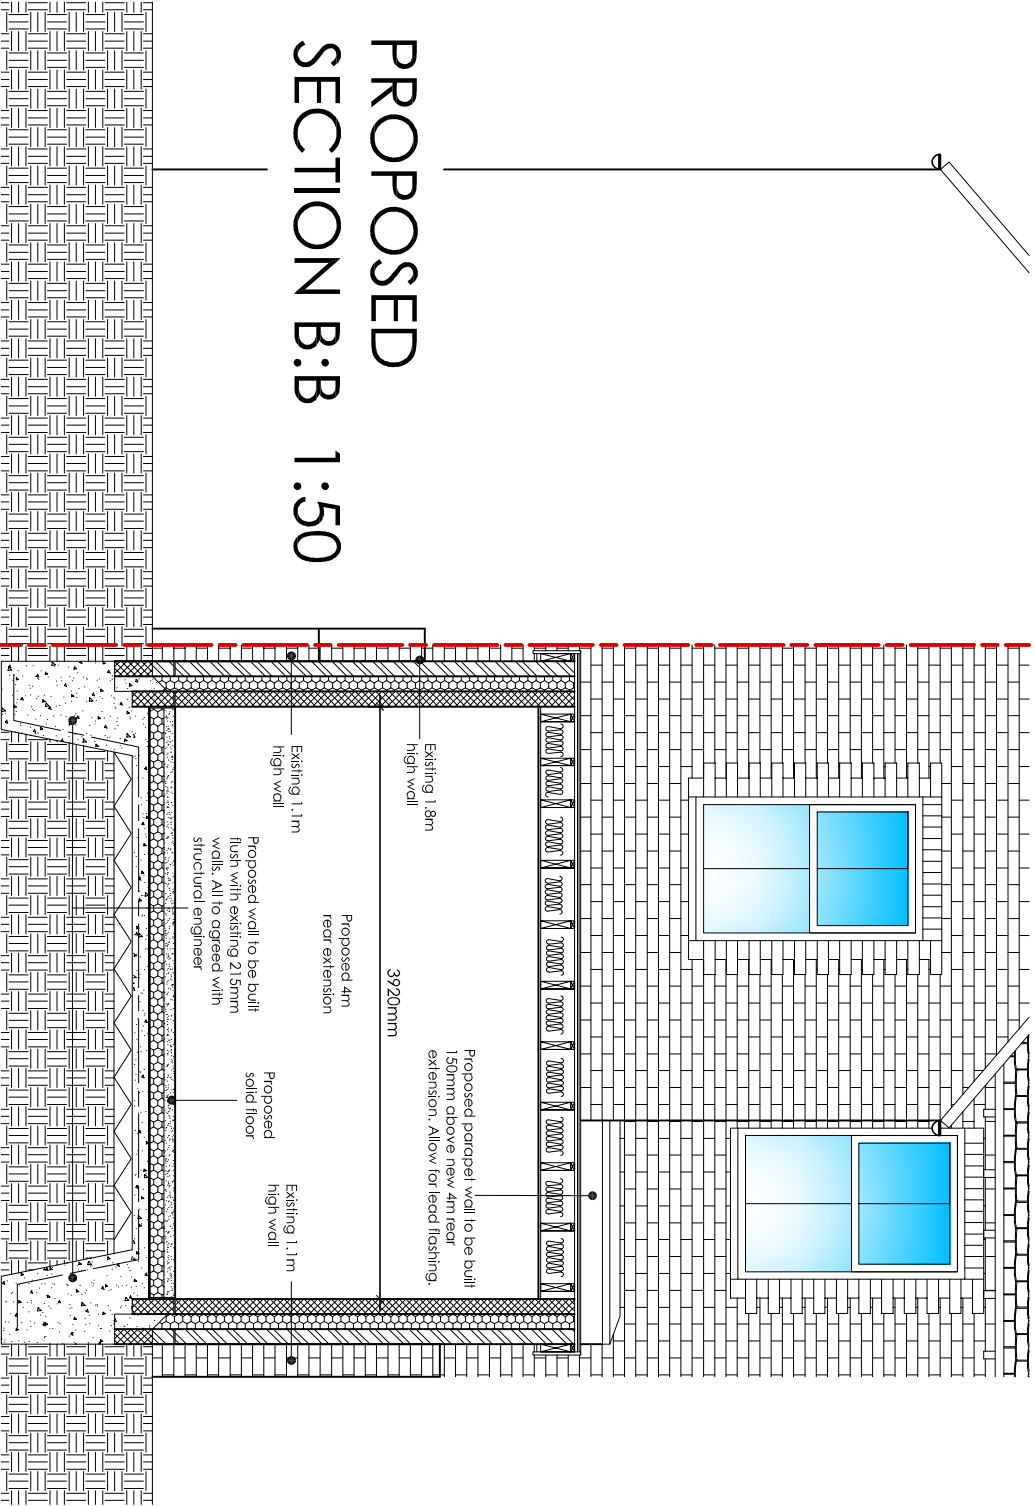

ama architectural & quantity surveying services

Unit 1 Gosling Croft Business Park
Long Fulford
Clapham Worthing
West Sussex BN13 3UT
01903 871131
cinfo@afterburymoore.co.uk

Client: Mr & Mrs Bolger

Address of Works: 5 Woodlands Road
Littlenhampton
West Sussex
BN17 5PP

Drawing Title: Proposed Rear Extension and Loft Conversion
Planning Permission

Paper Size:	A3	Date:	June 2020
Job Number:	AR-143	Drawing Number:	06
		Revision:	Revision

- General Notes:
- 1: Do not scale from these drawings (unless for planning purposes)
 - 2: Drawings to be used in conjunction with the structural calculations and the building notes provided.
 - 3: The client/contractor is advised to read the separate notes and the details provided in the structural calculations regarding the CDM regulations.
 - 4: All calculations and drawings are the property of ama and should not be used for any other purpose without the written consent of ama.
 - 5: No work should be undertaken until all relevant Planning and Building Control have been received and approved in writing. Any work undertaken without consent is done so at the client's risk.
 - 6: All dimensions to be checked on site prior to ordering any materials, fixtures or components.
 - 7: All necessary permissions and third party consents must be obtained and agreed with the Building Control Officer.

Revision	Date	Amendment