




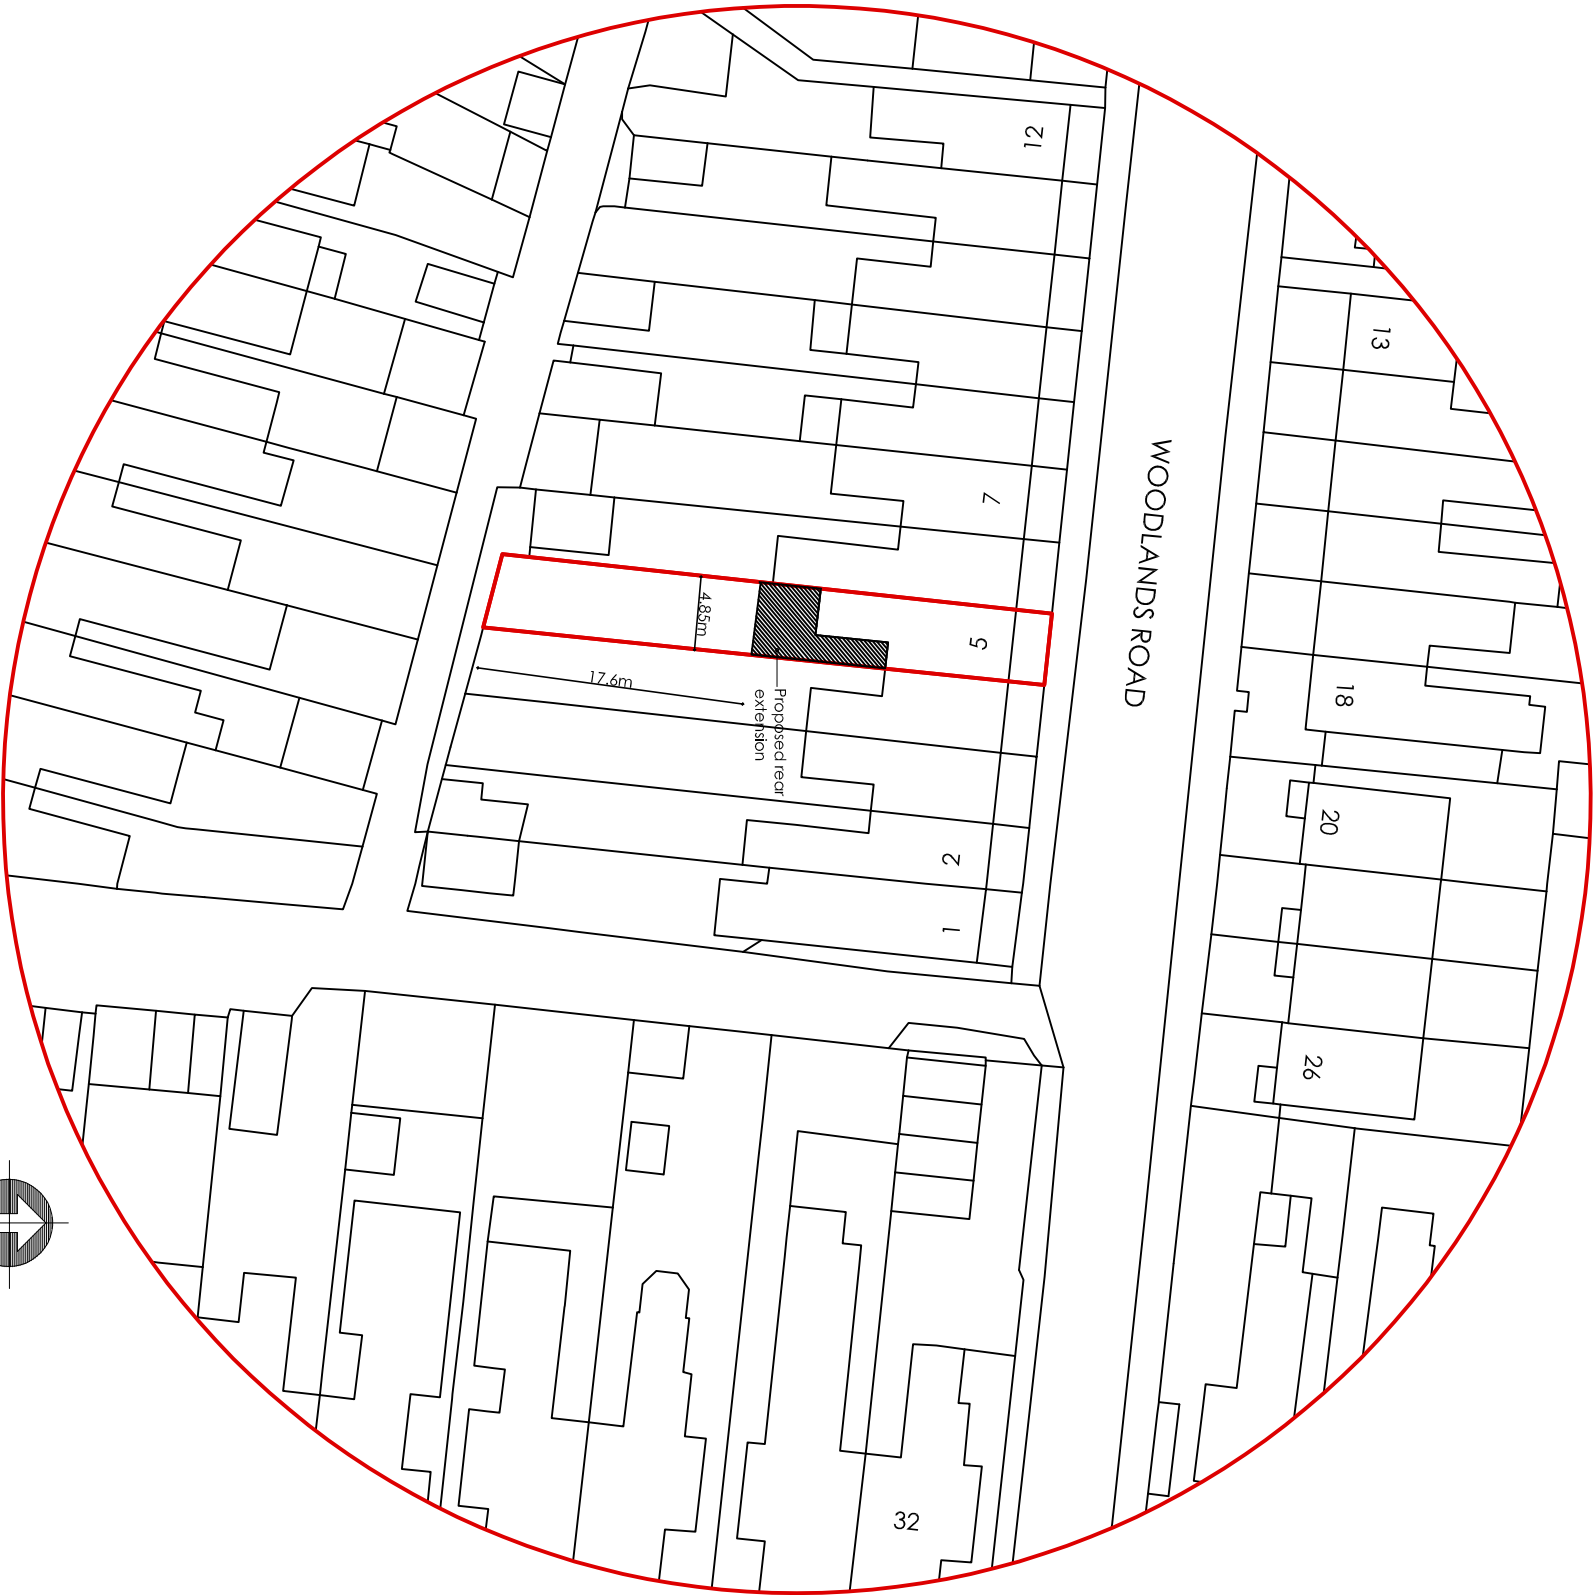

SITE PLAN 1:500

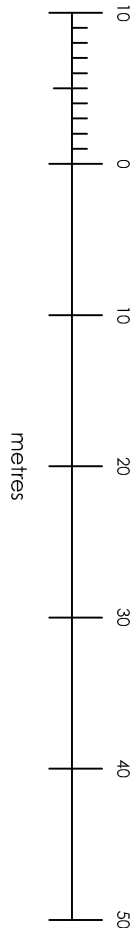

LOCATION PLAN 1:1250

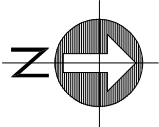

LOCATION PLAN 1:1250

ama architectural & quantity surveying services

afterbury moore associates

Unit 1 Gosling Croft Business Park
Long Fulgon
Clapham Worthing
West Sussex BN13 3UT
01903 871131
cor@afterburymoore.co.uk

Client: Mr & Mrs Bolger

Address of Works: 5 Woodlands Road
Littlehampton
West Sussex
BN17 5PP

Drawing Title: Proposed Rear Extension
Planning Permission

Paper Size: A3 Date: June 2020

Job Number:	Drawing Number:	Revision:
AR-143	03	Revision

General Notes:

- 1: Do not scale from these drawings (unless for planning purposes).
- 2: Drawings to be used in conjunction with the structural calculations and the building notes provided.
- 3: The client/contractor is advised to read the separate notes and the details provided in the structural calculations regarding the CDM regulations.
- 4: No work should be undertaken until all contents (Planning and Building Control) have been received and approved in writing. Any work undertaken without consent is done so at the client's risk.
- 5: All dimensions to be checked on site prior to ordering any materials, fixtures or fittings.
- 6: All dimensions to be checked on site prior to ordering any materials, fixtures or fittings.
- 7: All dimensions to be checked on site prior to ordering any materials, fixtures or fittings.

Revision	Date	Amendment