




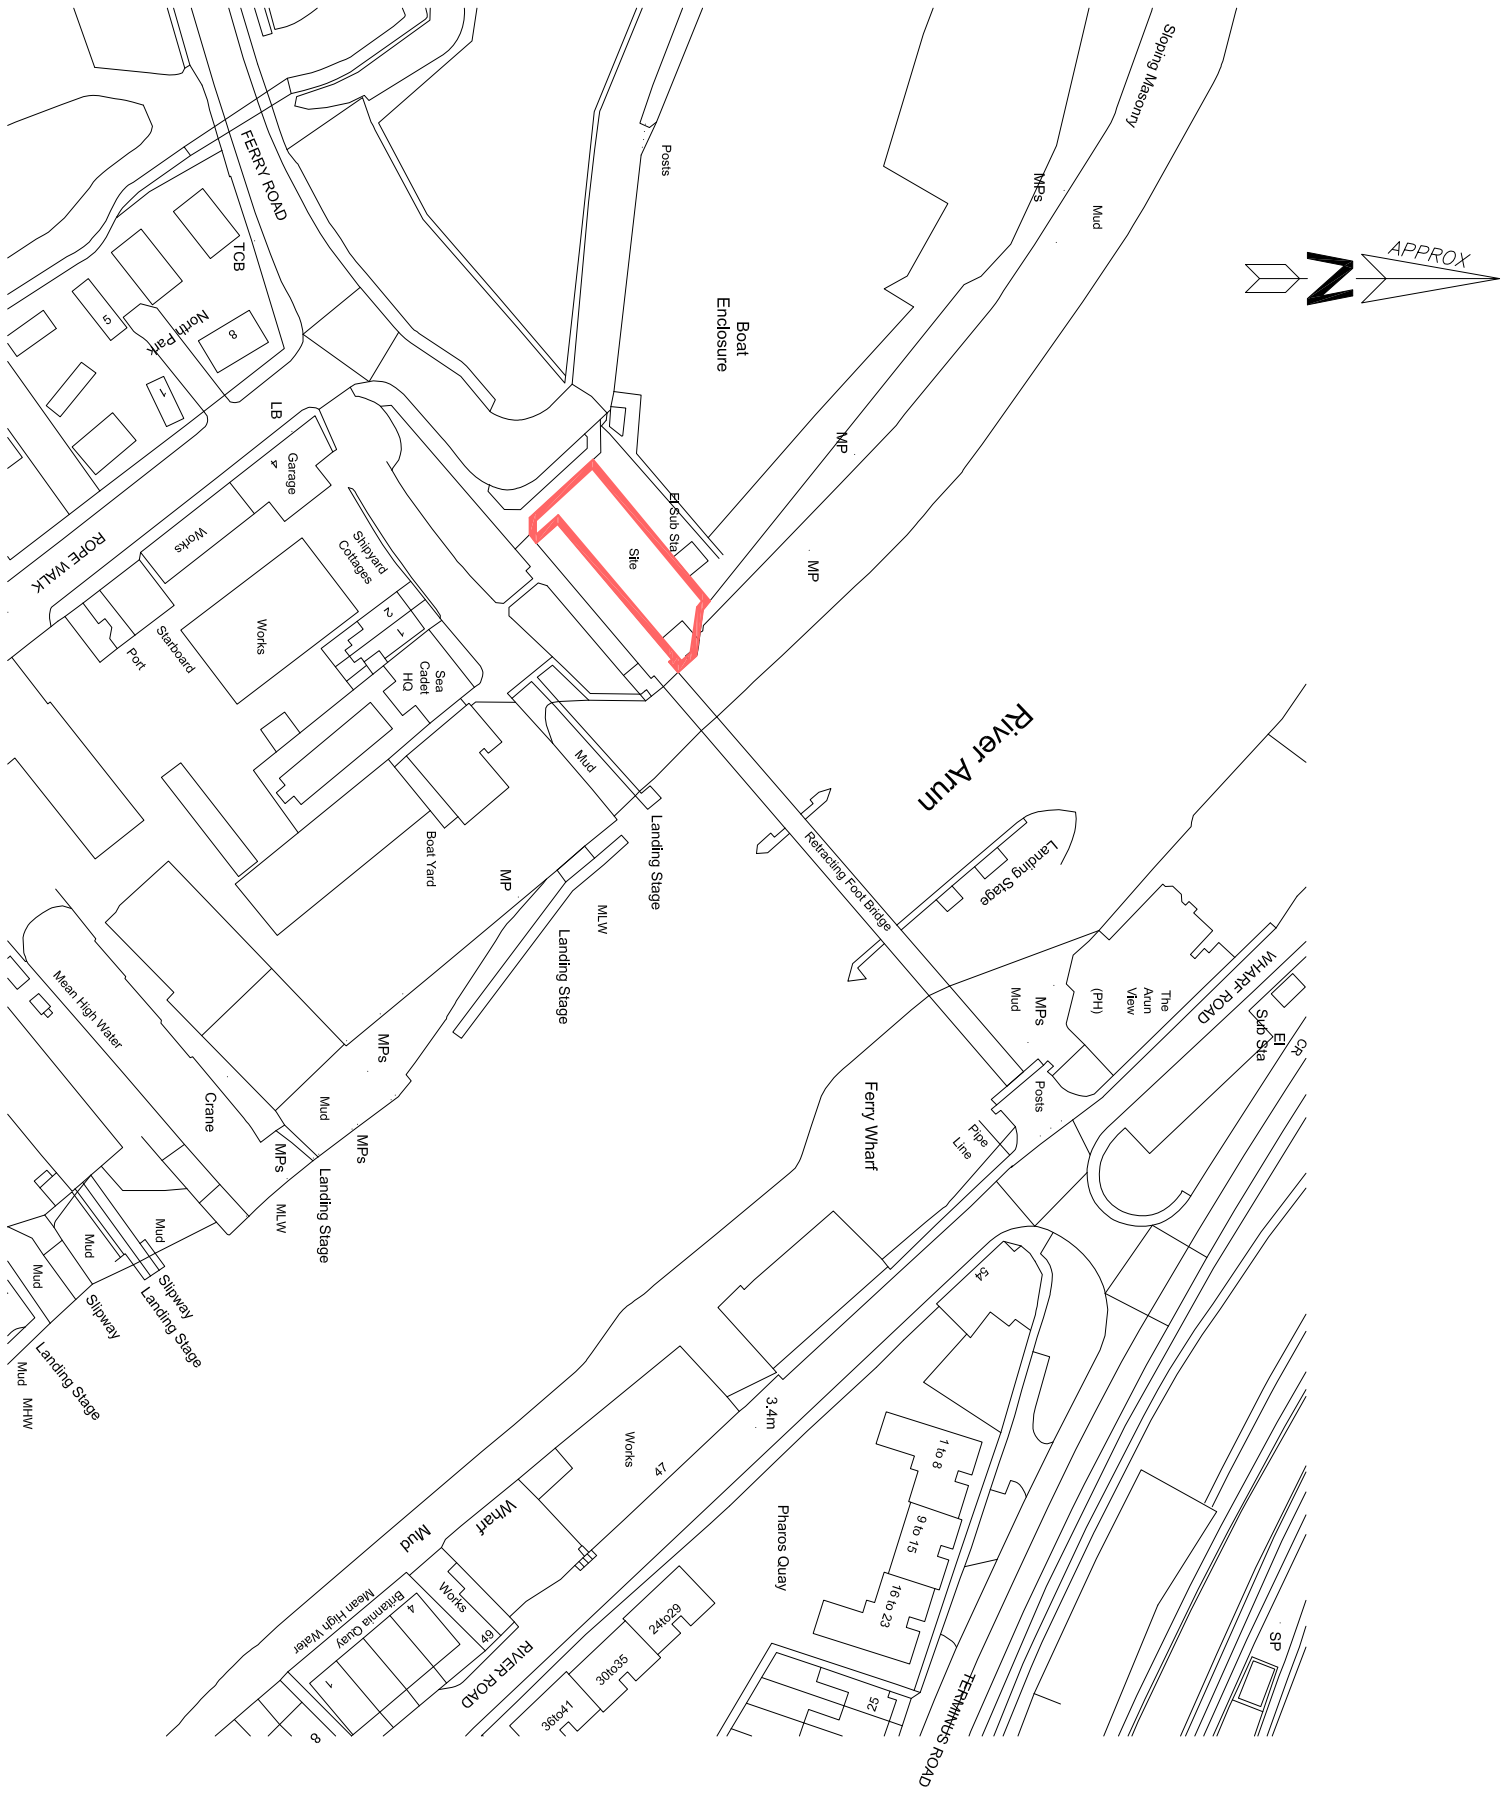


Location Plan
(1:1250)

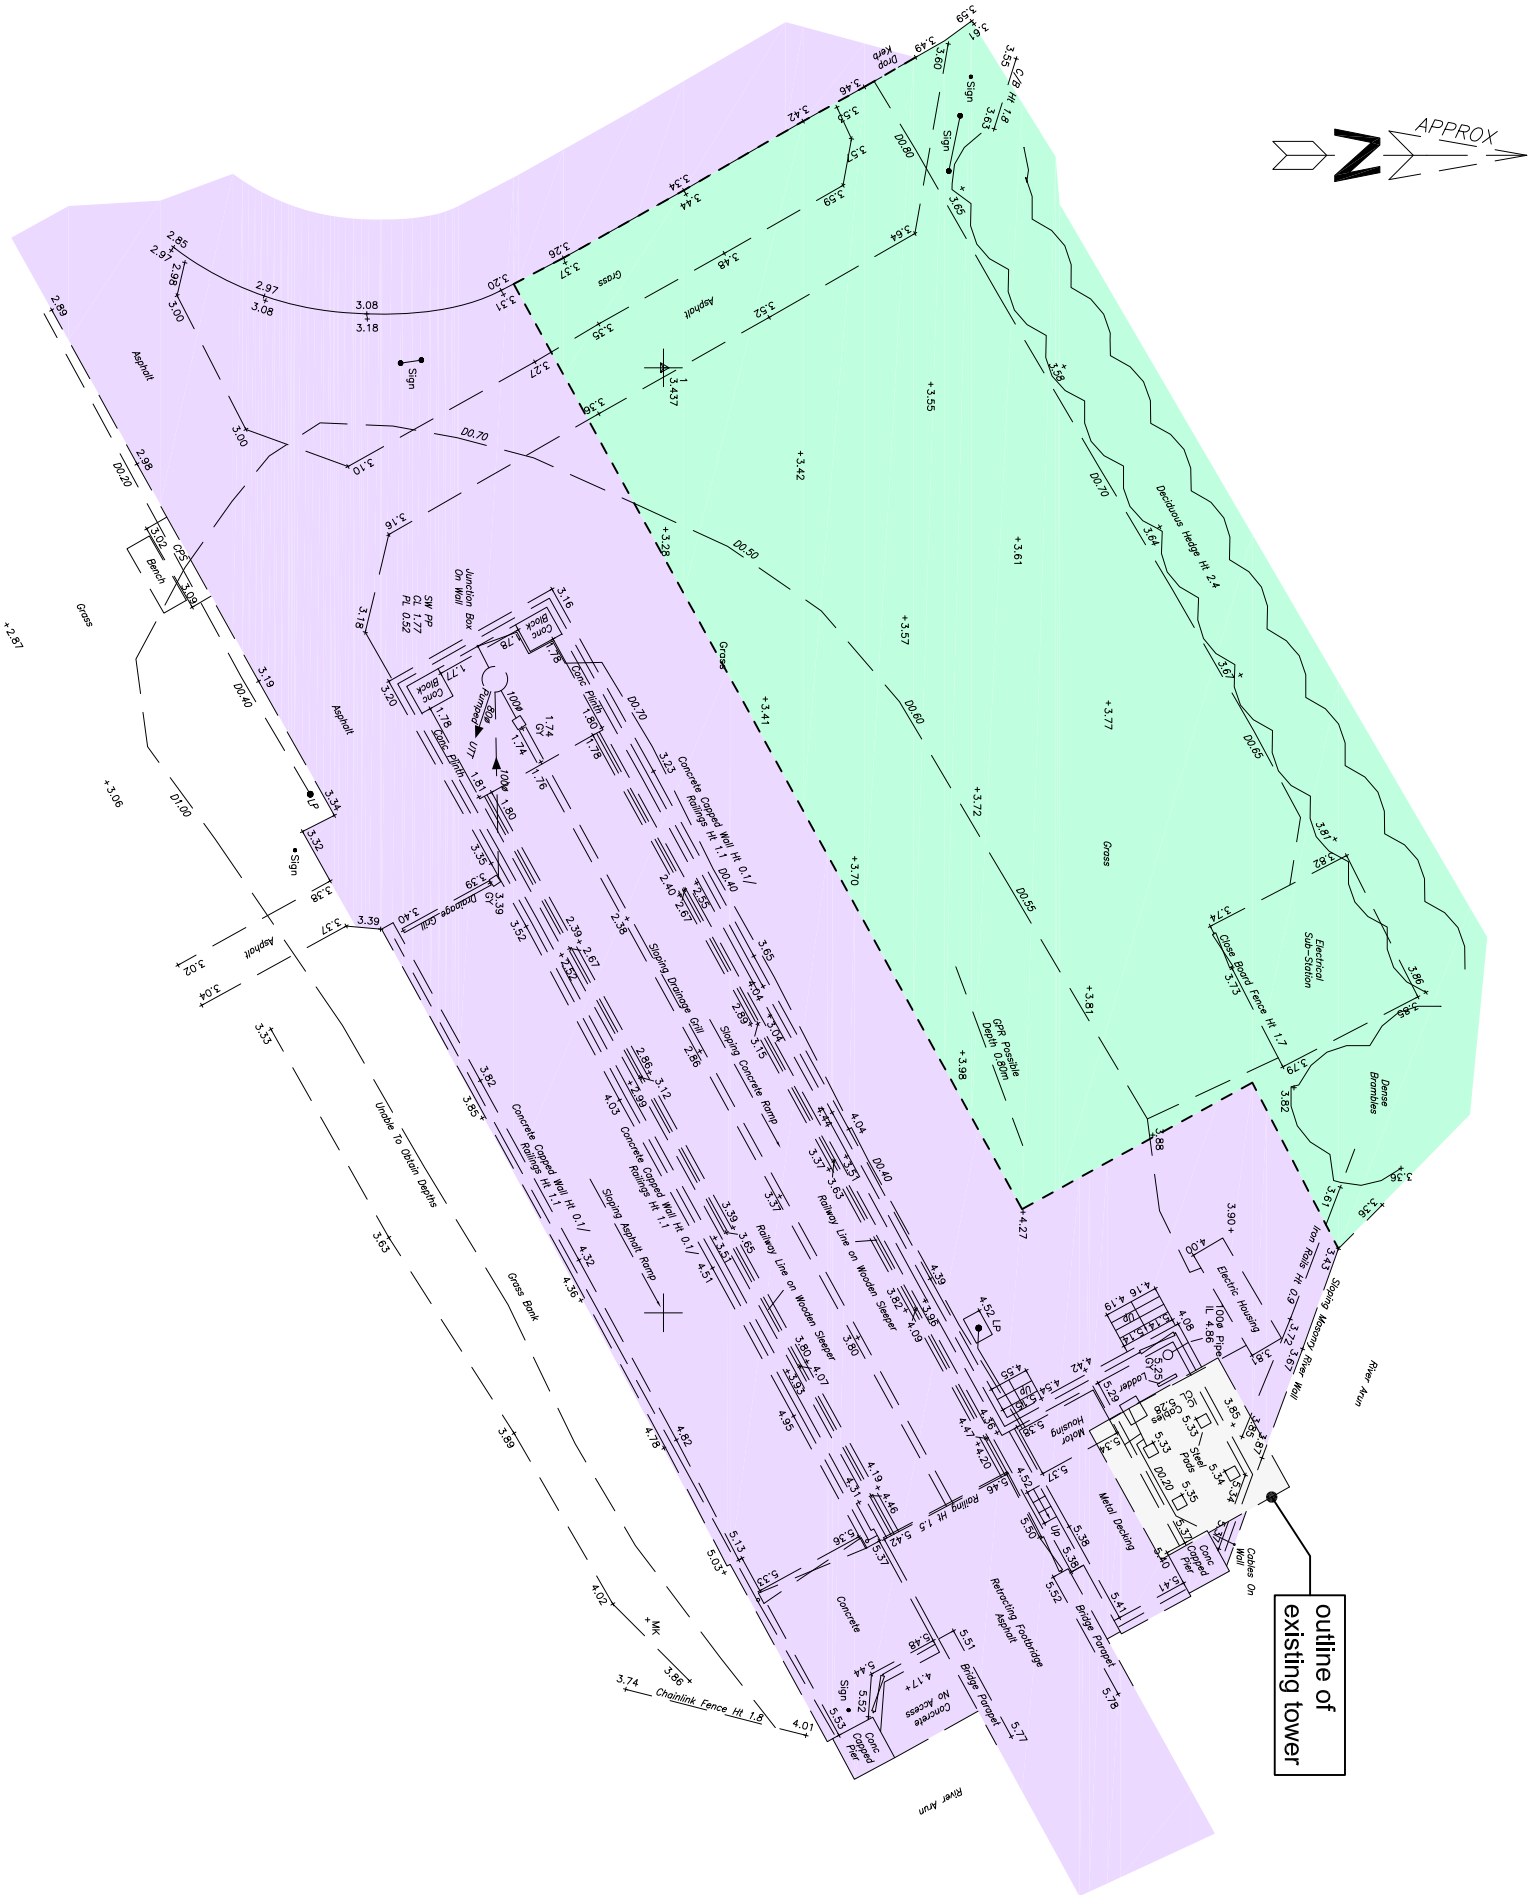


Existing Site Plan - Showing Land Ownership
(1:200)

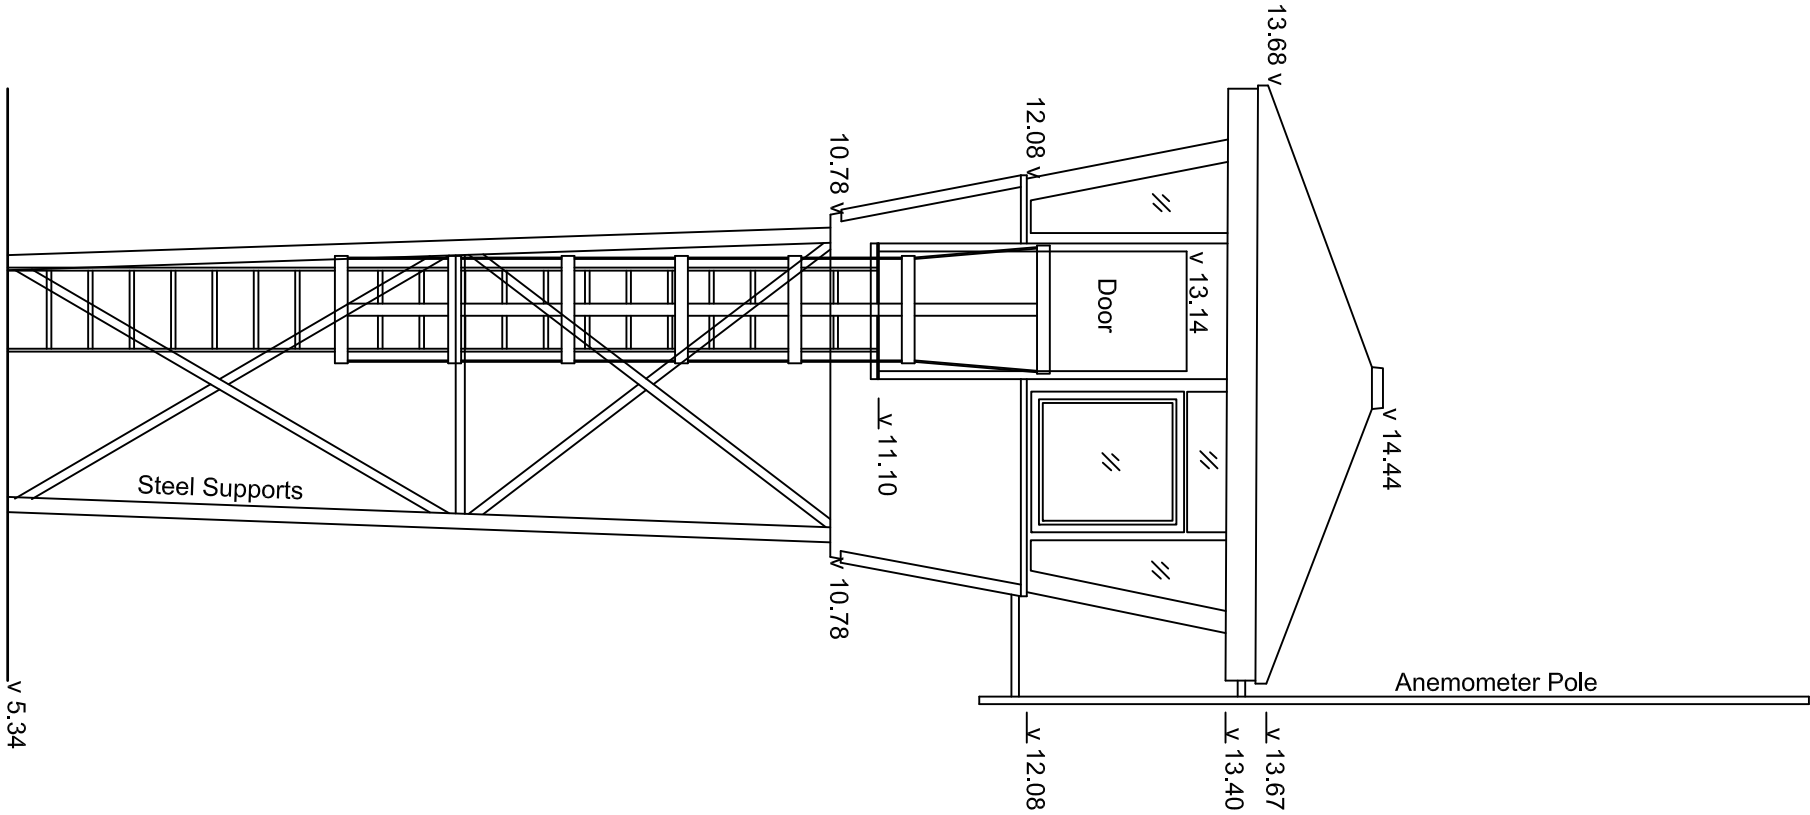


Existing South West Elevation
(1:50)

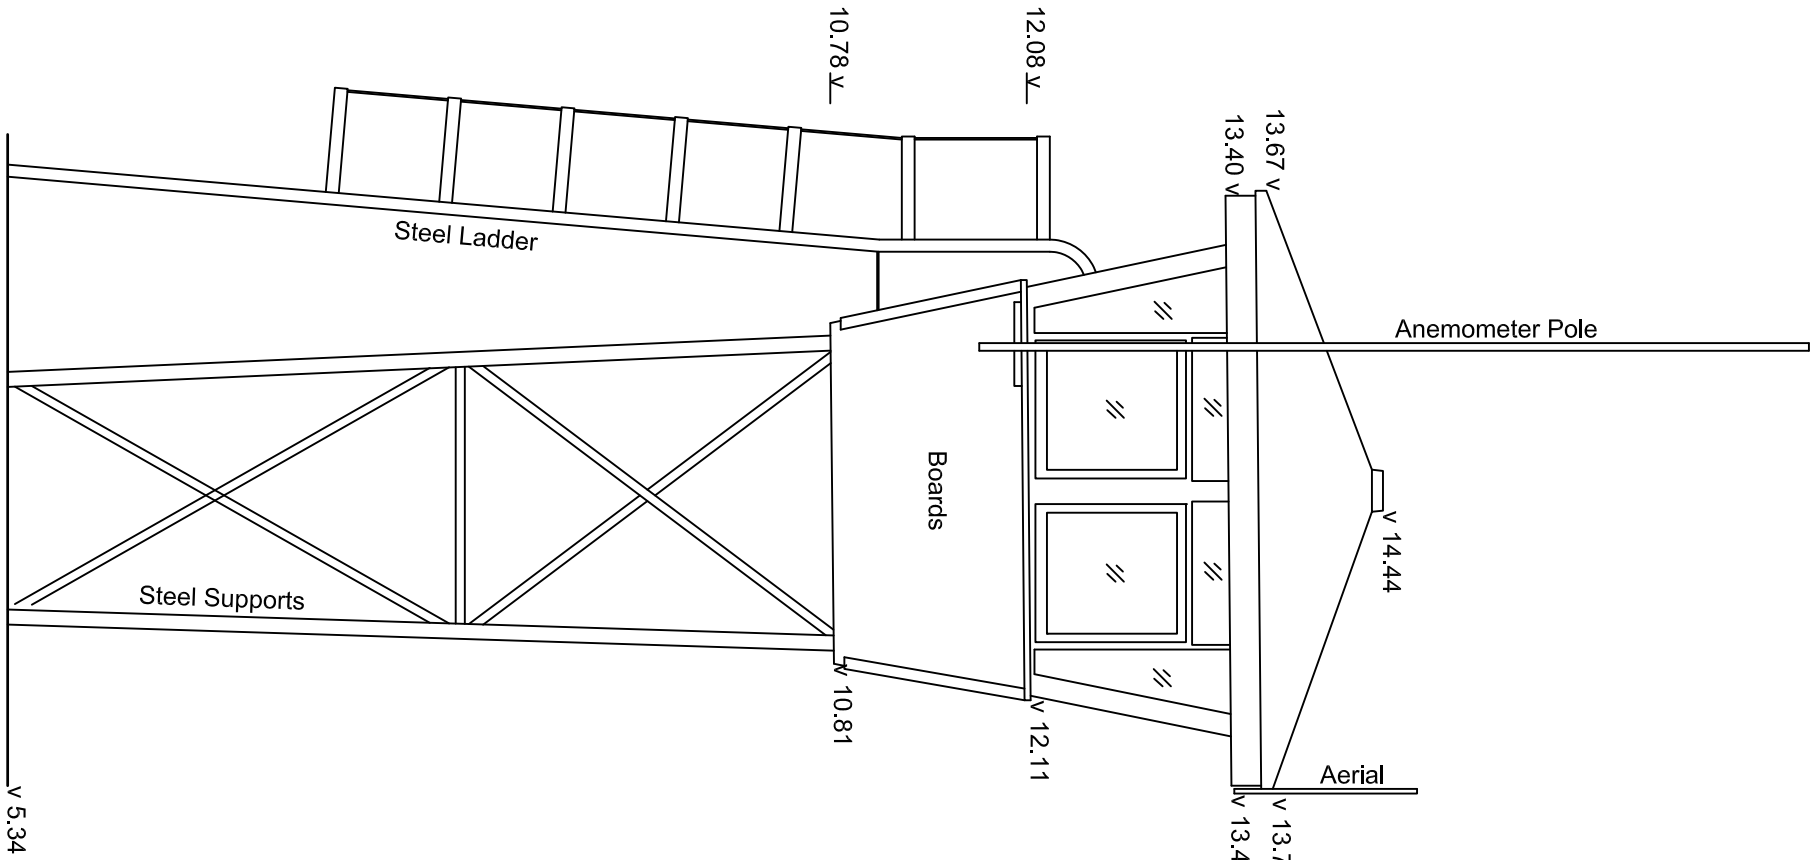

Existing South East Elevation
(1:50)

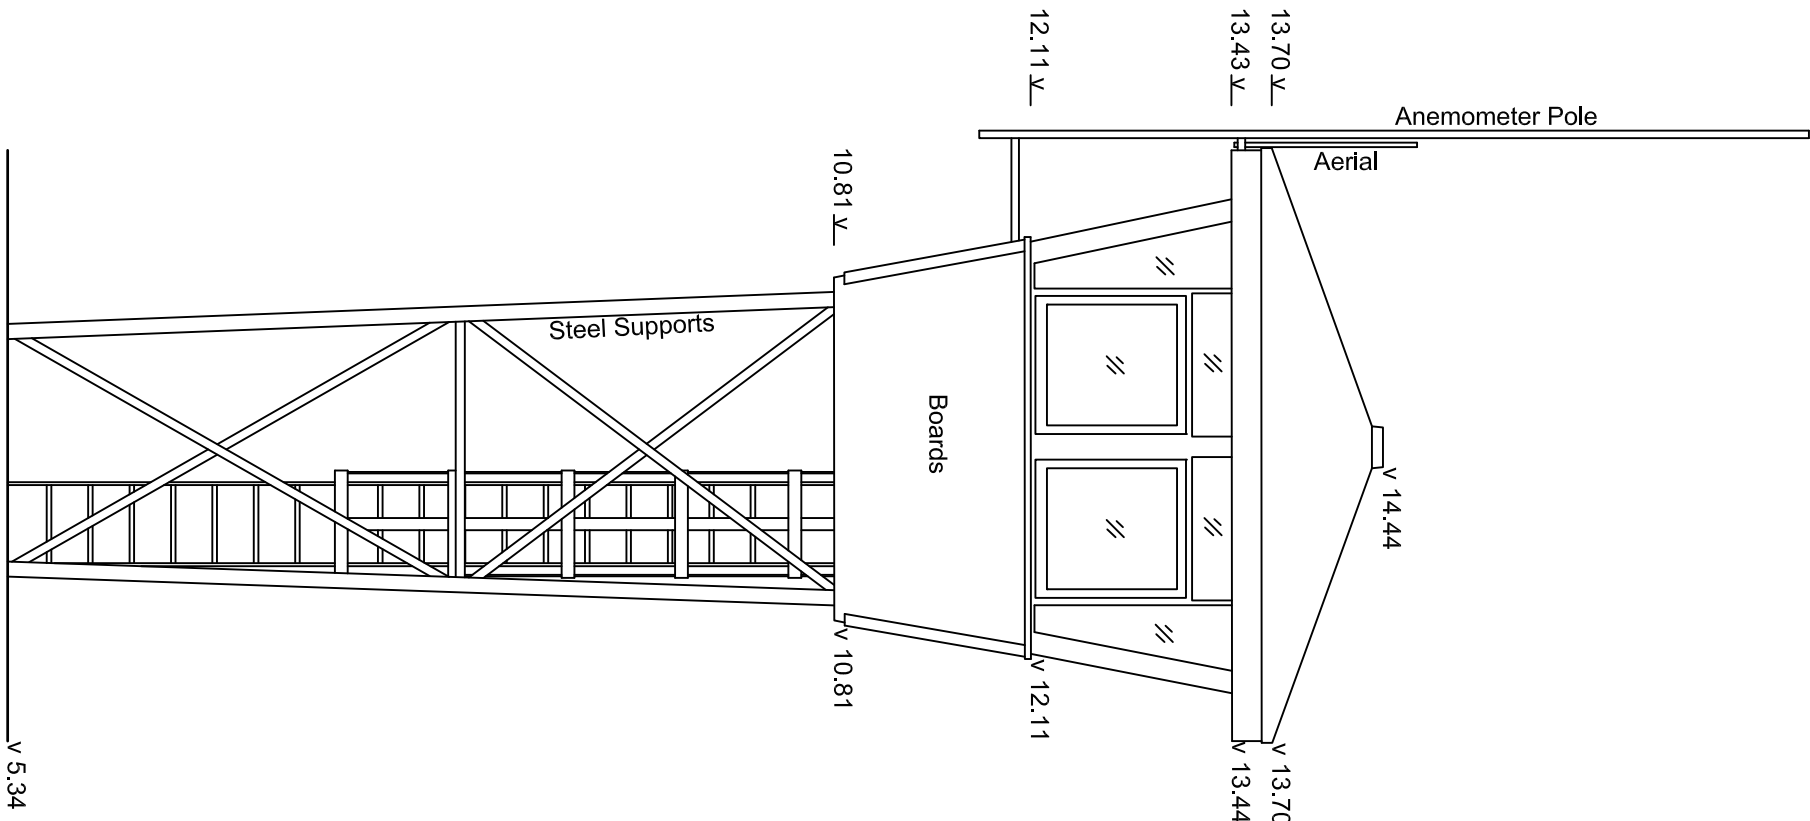


Existing North East Elevation
(1:50)

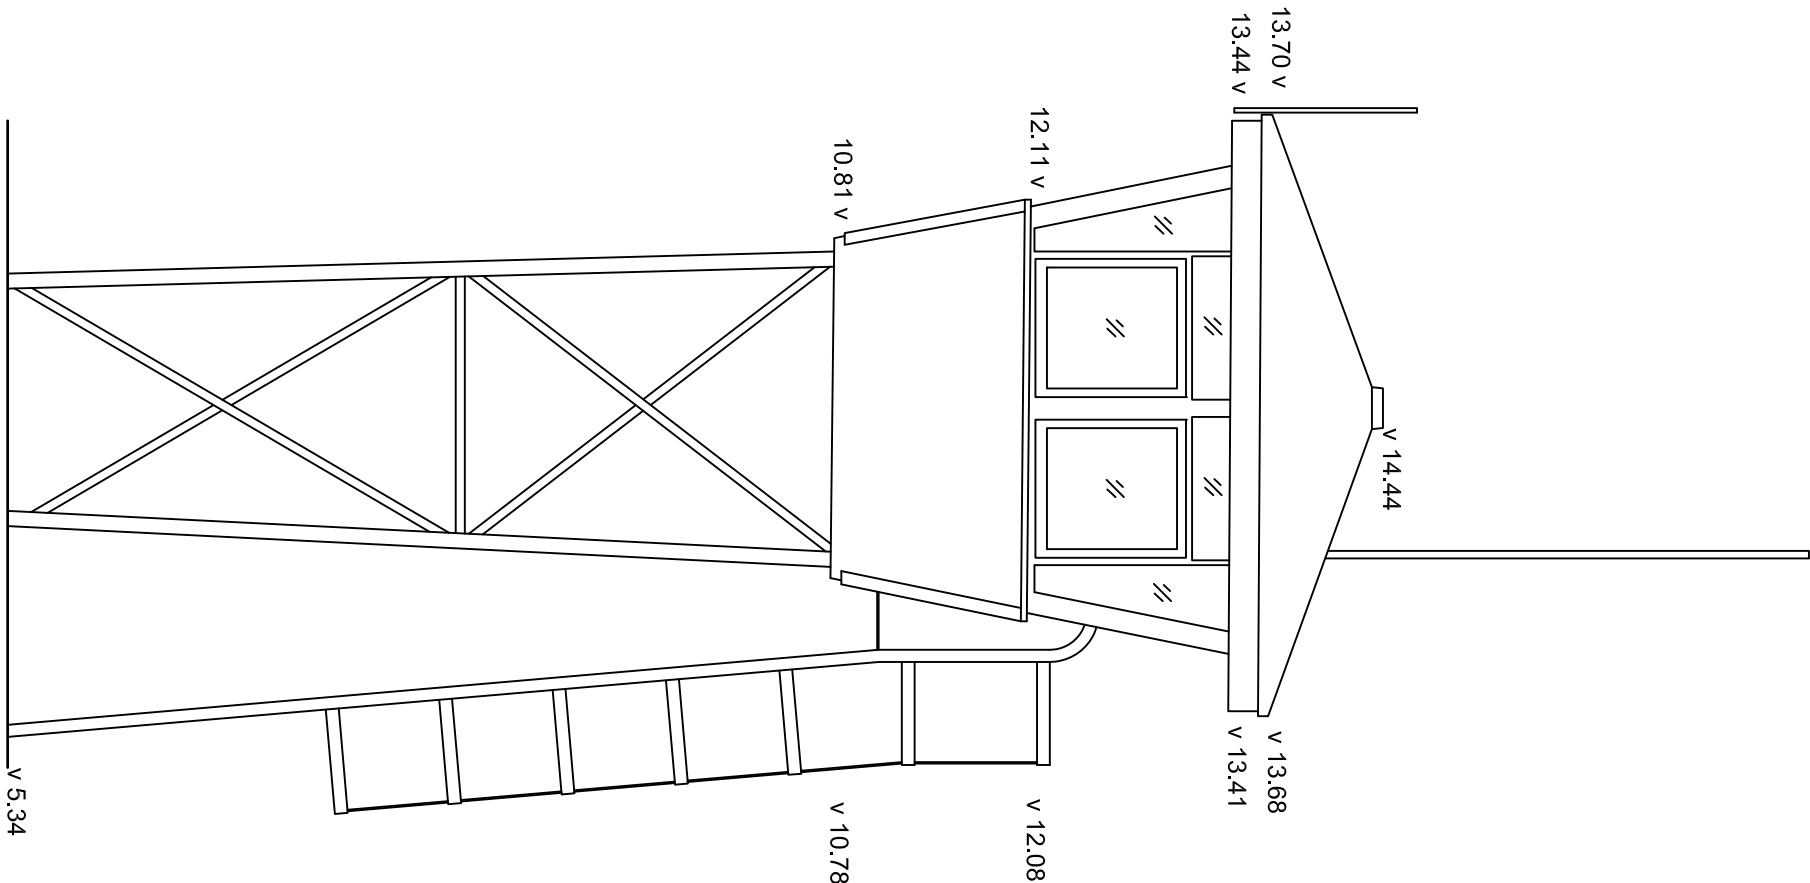

Existing North East Elevation
(1:50)

- NOTES:
- 1 This drawing is to be used in conjunction with all relevant architect and engineers drawings and specifications.
 - 2 All levels relate to mean sea level above Ordnance Datum.
 - 3 Land ownership
 - i) West Sussex County Council's Land Shown Thus
 - ii) Arun District Council's Land Shown Thus

 

Archibald Shaw

Consulting Civil & Structural Engineers
One Little London, Chichester, West Sussex, PO19 1PP
Telephone: 01243 786471 Facsimile: 01243 773346
mol@archibaldshaw.co.uk www.archibaldshaw.co.uk

CLIENT
Landbuild

PROJECT
Littlehampton River Tower

Ferry Road, Littlehampton

Existing Plans & Elevations

DRAWN BY
AI

CHECKED BY
VC

DESIGNED BY
VC/S

SCALE @ A1
1:250 1:200 1:50

STATUS
Planning

JOB NO.
DRAWING NO.

26230 4

REV DESCRIPTION CHECKED DATE