




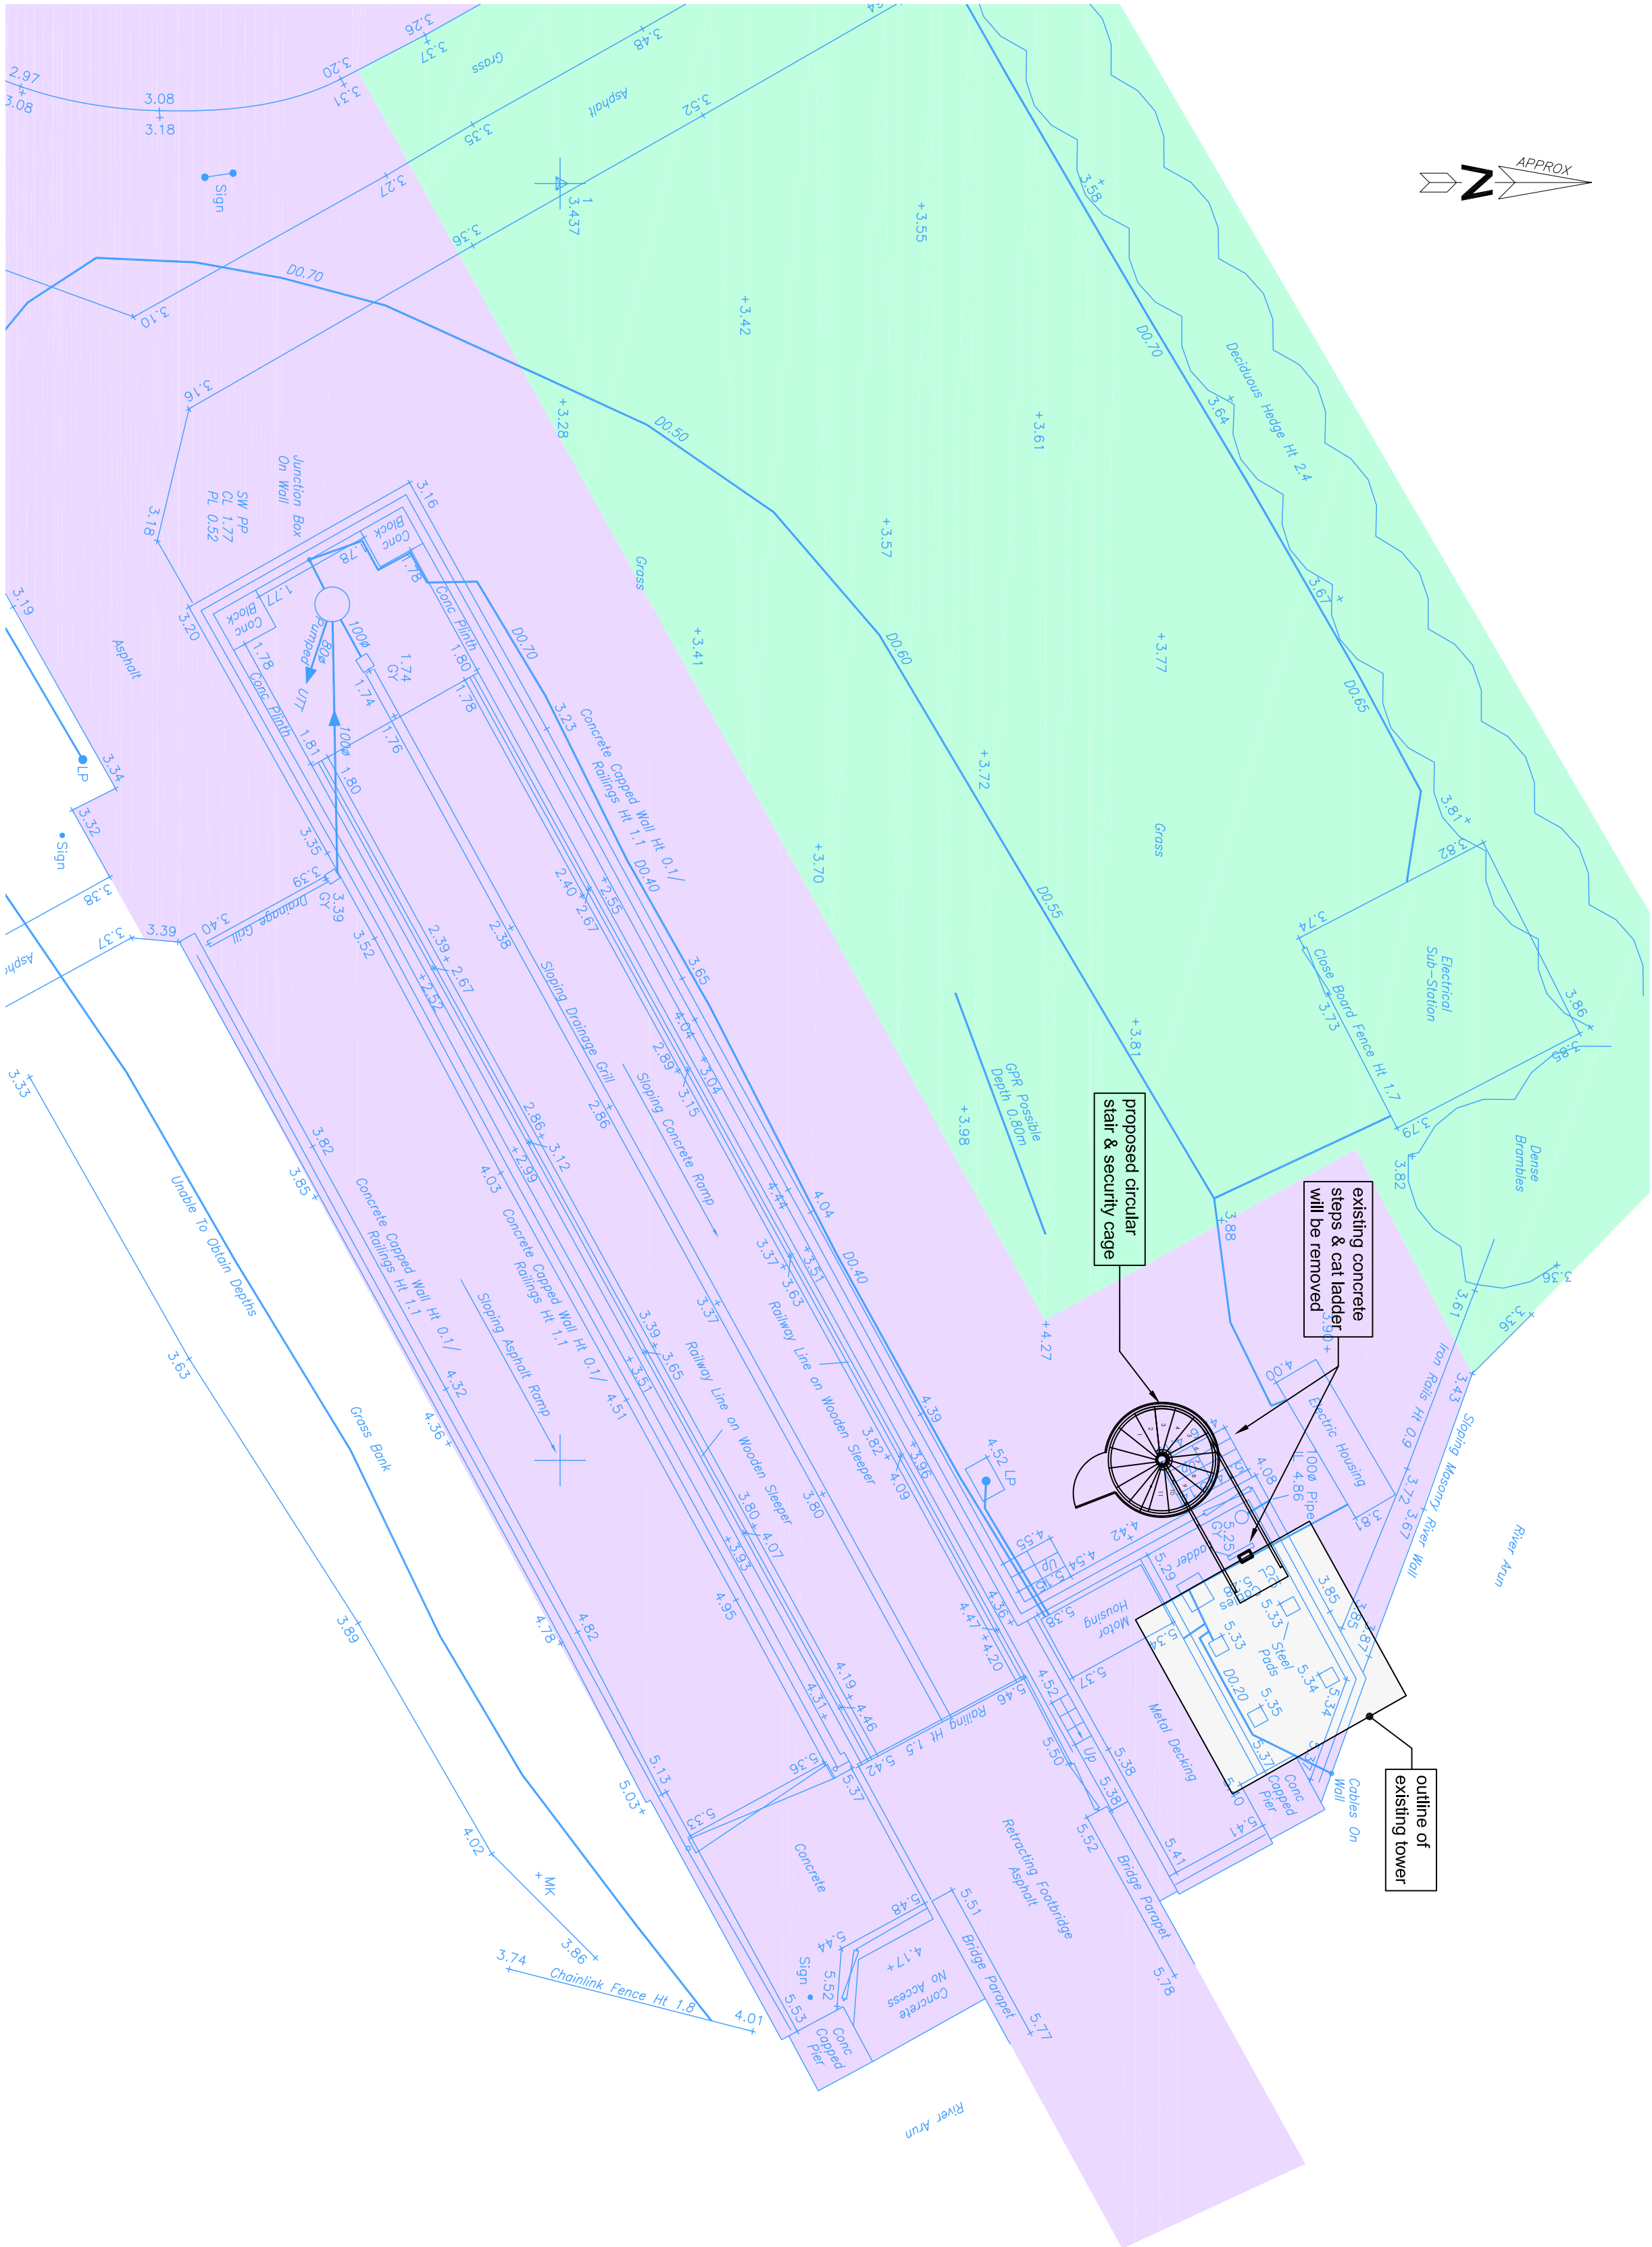


Site Plan
(1:100)

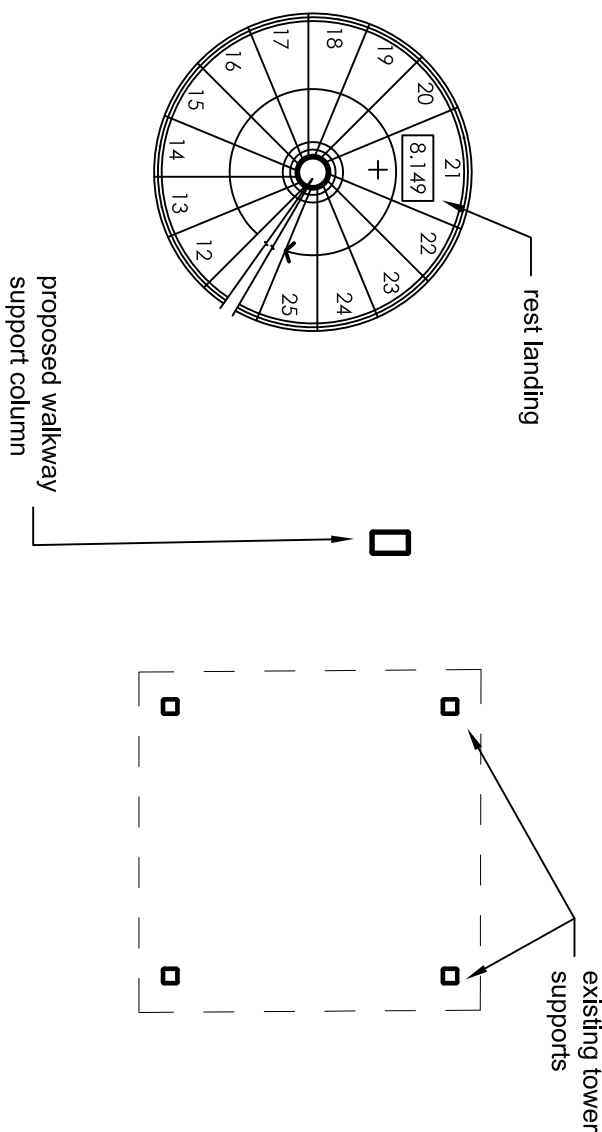

Intermediate Landing Plan
(1:50)

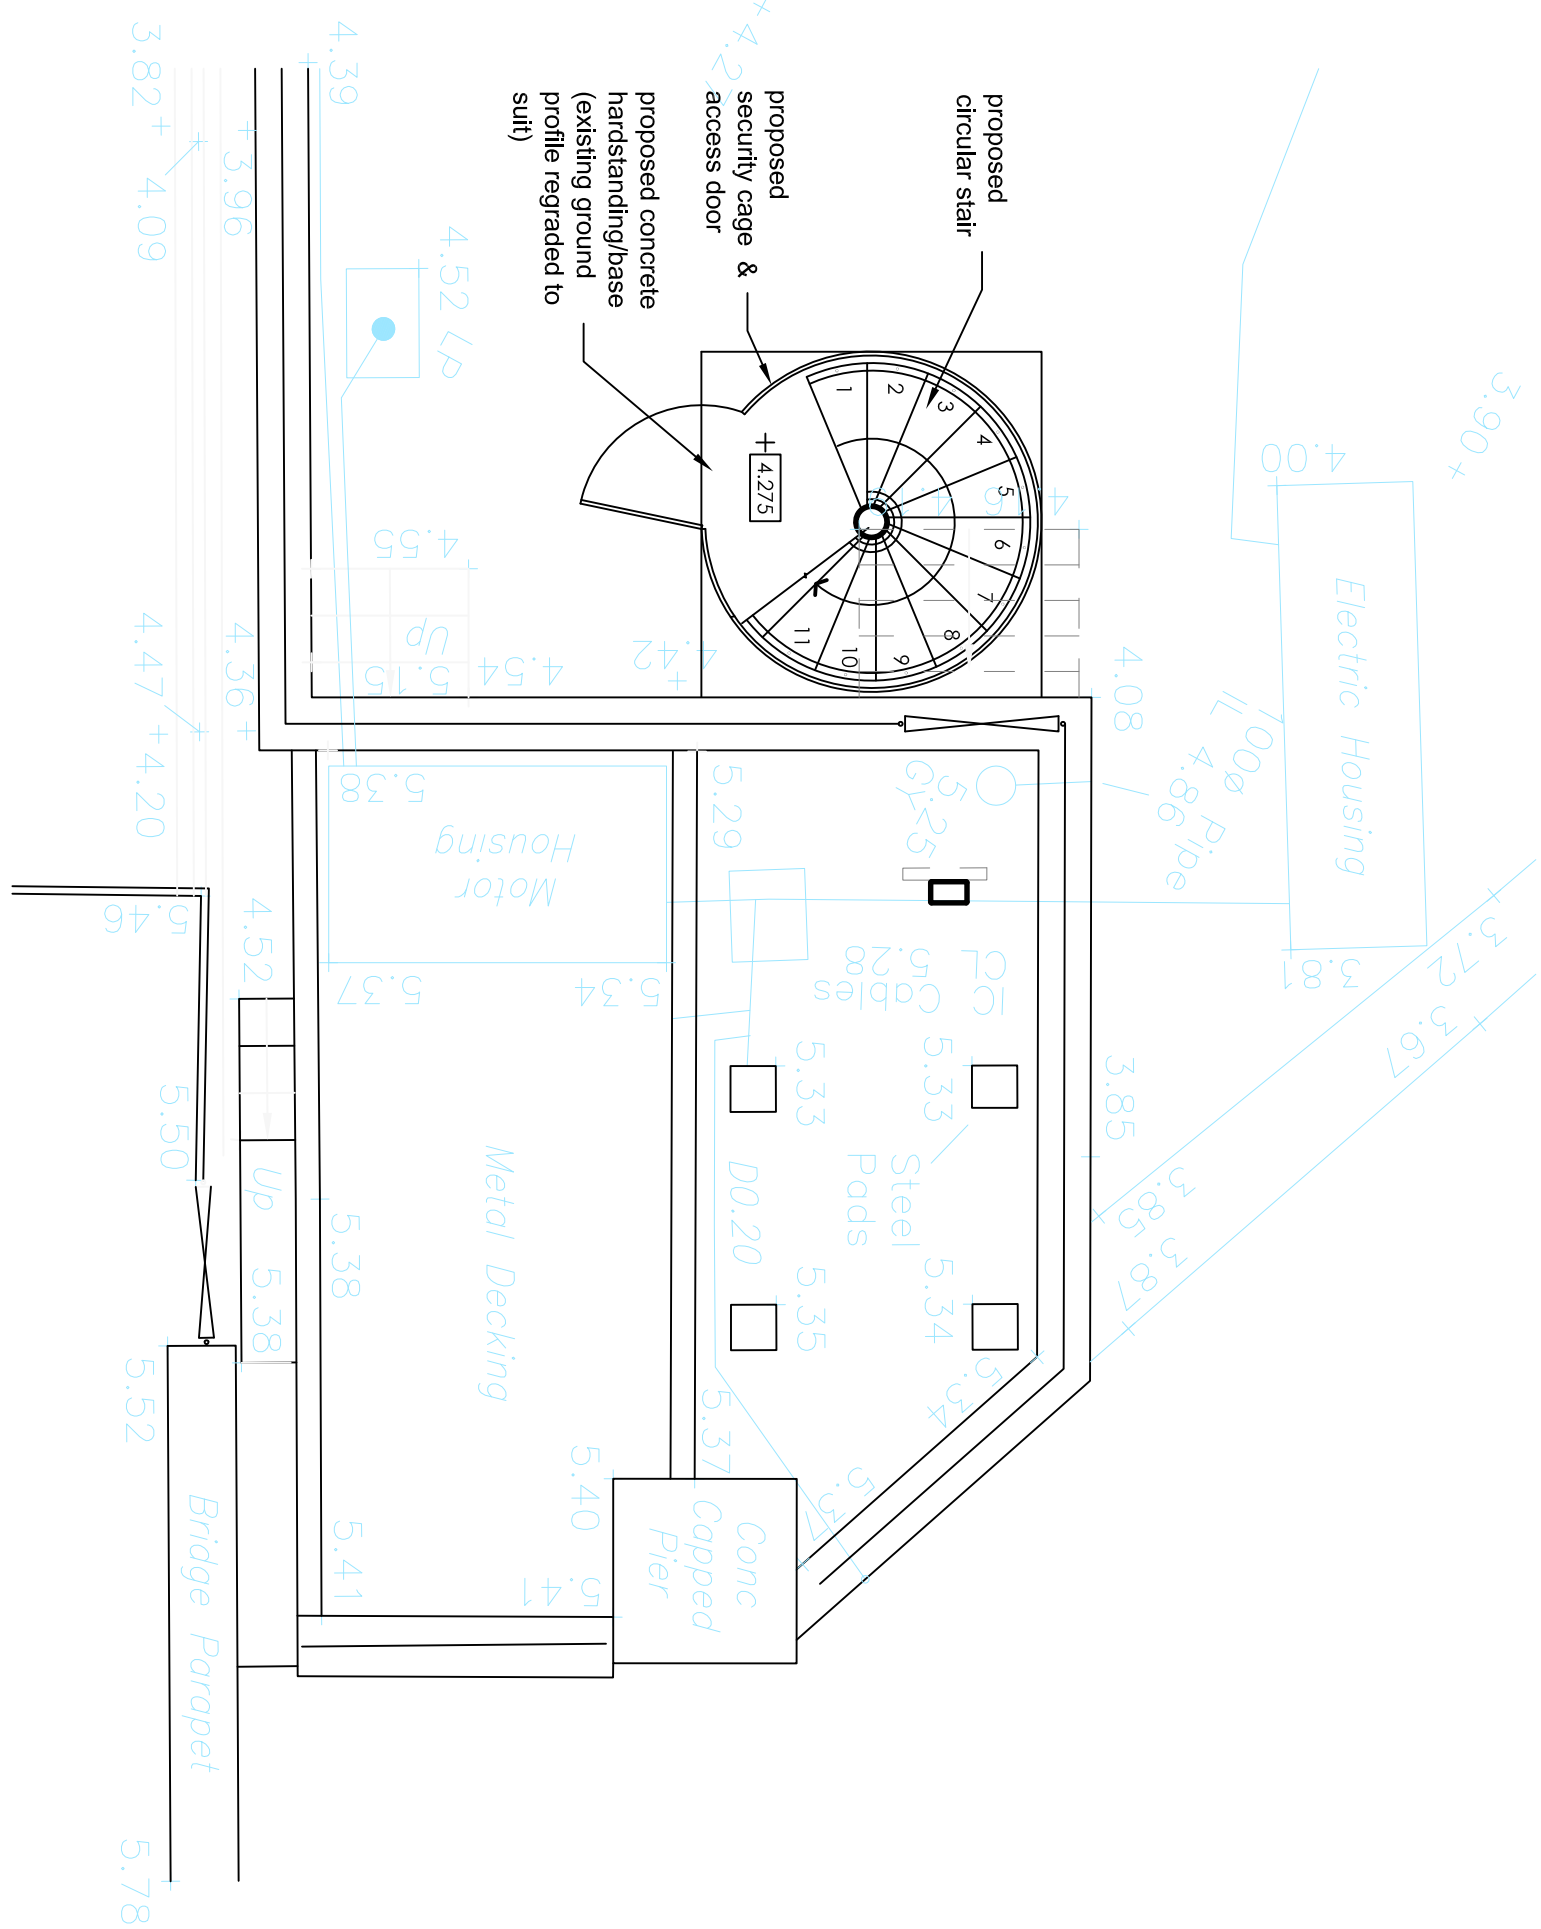


Ground Floor Plan
(1:50)

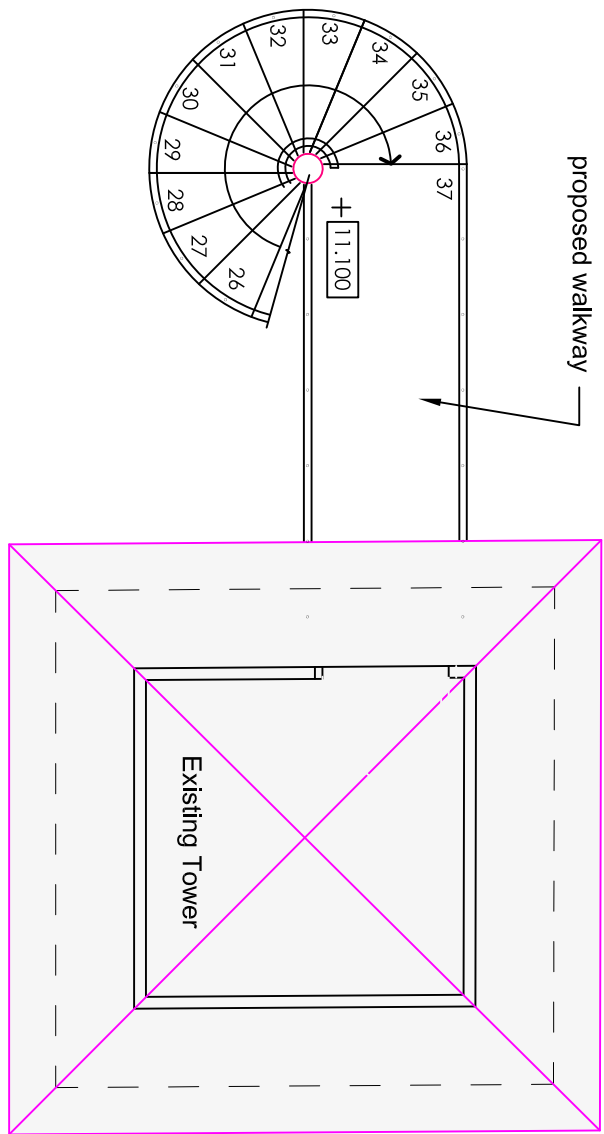

Upper Landing Plan
(1:50)

- NOTES:**
- 1 This drawing to be read in conjunction with all relevant architect's and engineers drawings and specifications.
 - 2 All levels relate to metres above Ordnance Datum.
 - 3 Land ownership
 - i) West Sussex County Council's Land Shown Thus
 - ii) Arun District Council's Land Shown Thus

 

Archibald Shaw

Consulting Civil & Structural Engineers
One Little London, Chichester, West Sussex, PO19 1PP
Telephone: 01243 786471 Facsimile: 01243 773346
mail@archibaldshaw.co.uk www.archibaldshaw.co.uk

CLIENT

PROJECT

Littlehampton River Tower
Ferry Road, Littlehampton
Proposed Circular Stair Details - Plans

DRAWN BY	CHECKED BY	DESIGNED BY
AT	VC	VC/BS
SCALE @ A1	@ DATE	STATUS
1:100 1:50	January 2014	Planning
JOB NO.	DRAWING NO.	REVISION
26230	2	P1