



NOTES.


- 1 This drawing to be used in conjunction with all relevant architects and engineers drawings and specifications.
- 2 All levels relate to metres above Ordnance Datum.

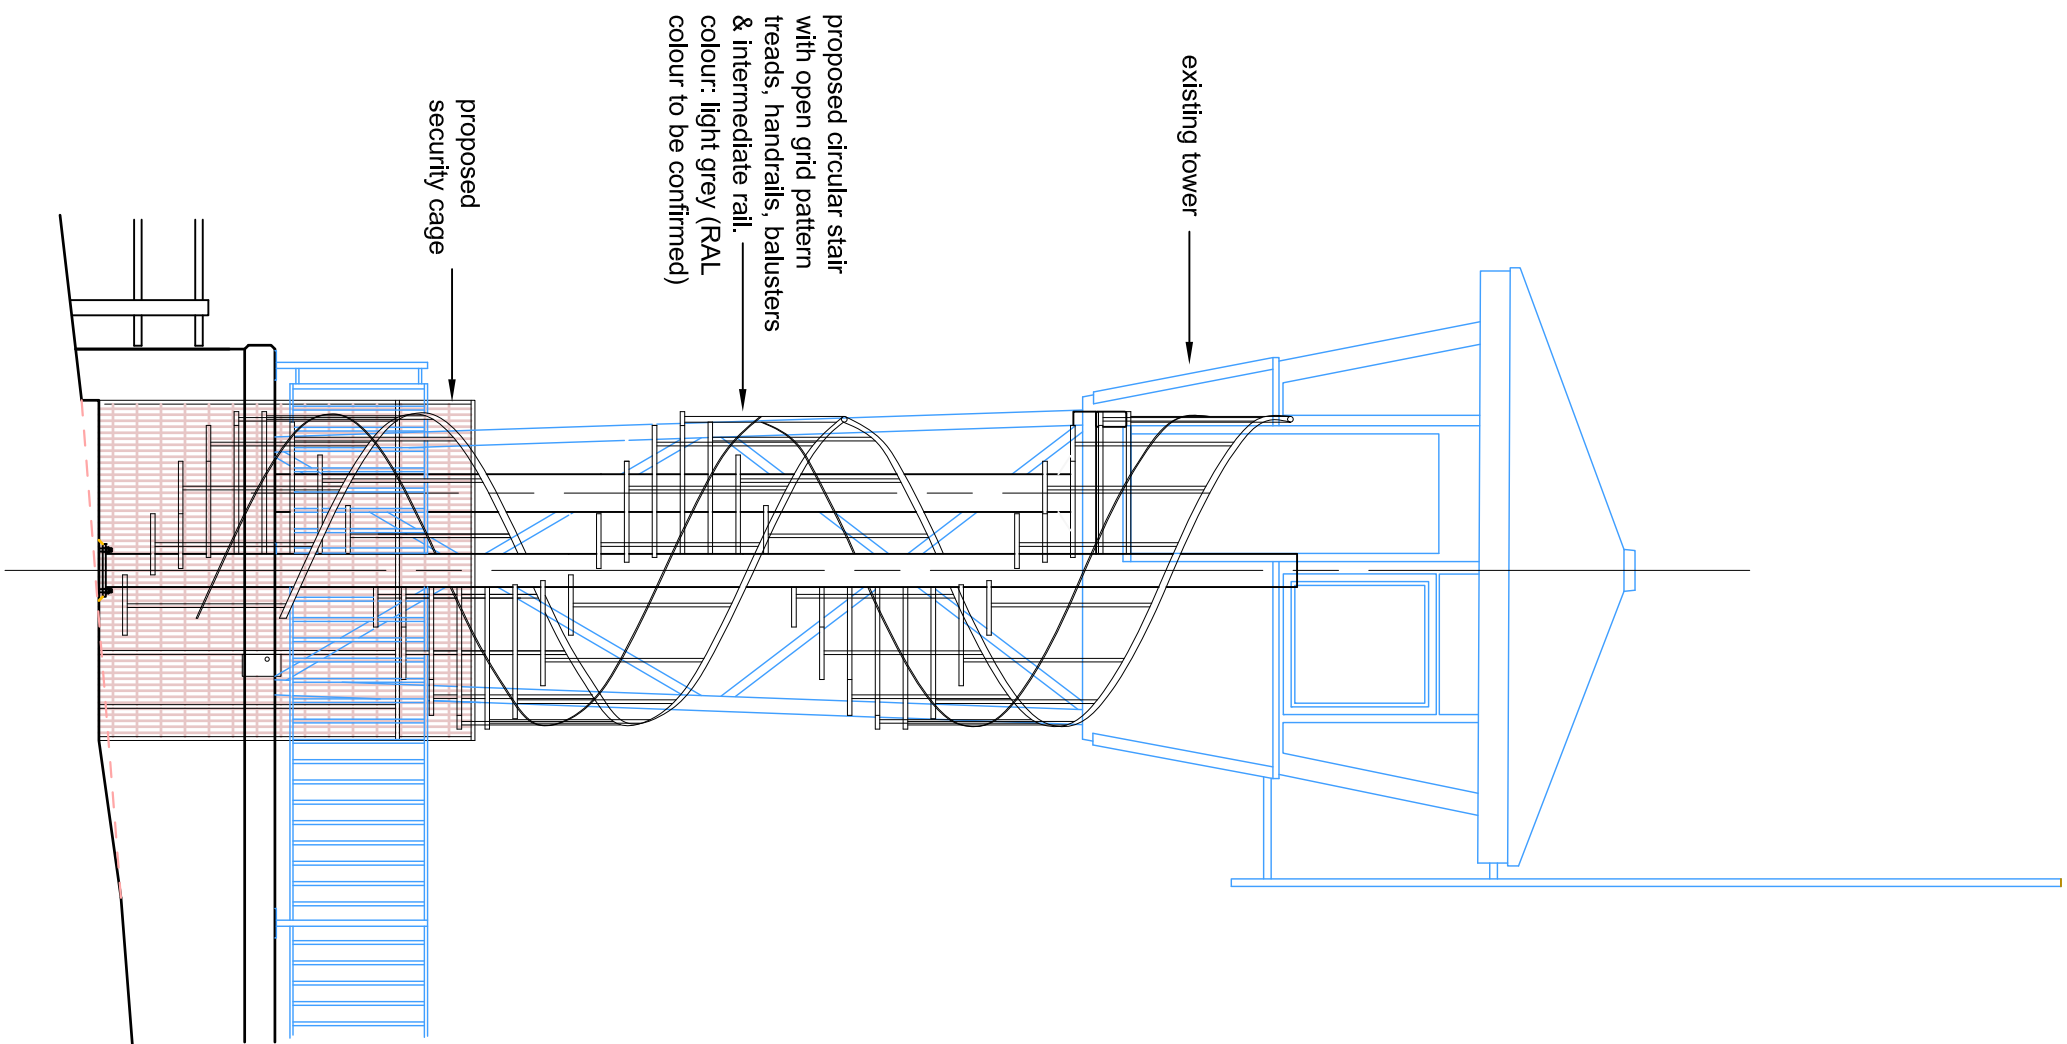


Proposed South West Elevation
(1:50)

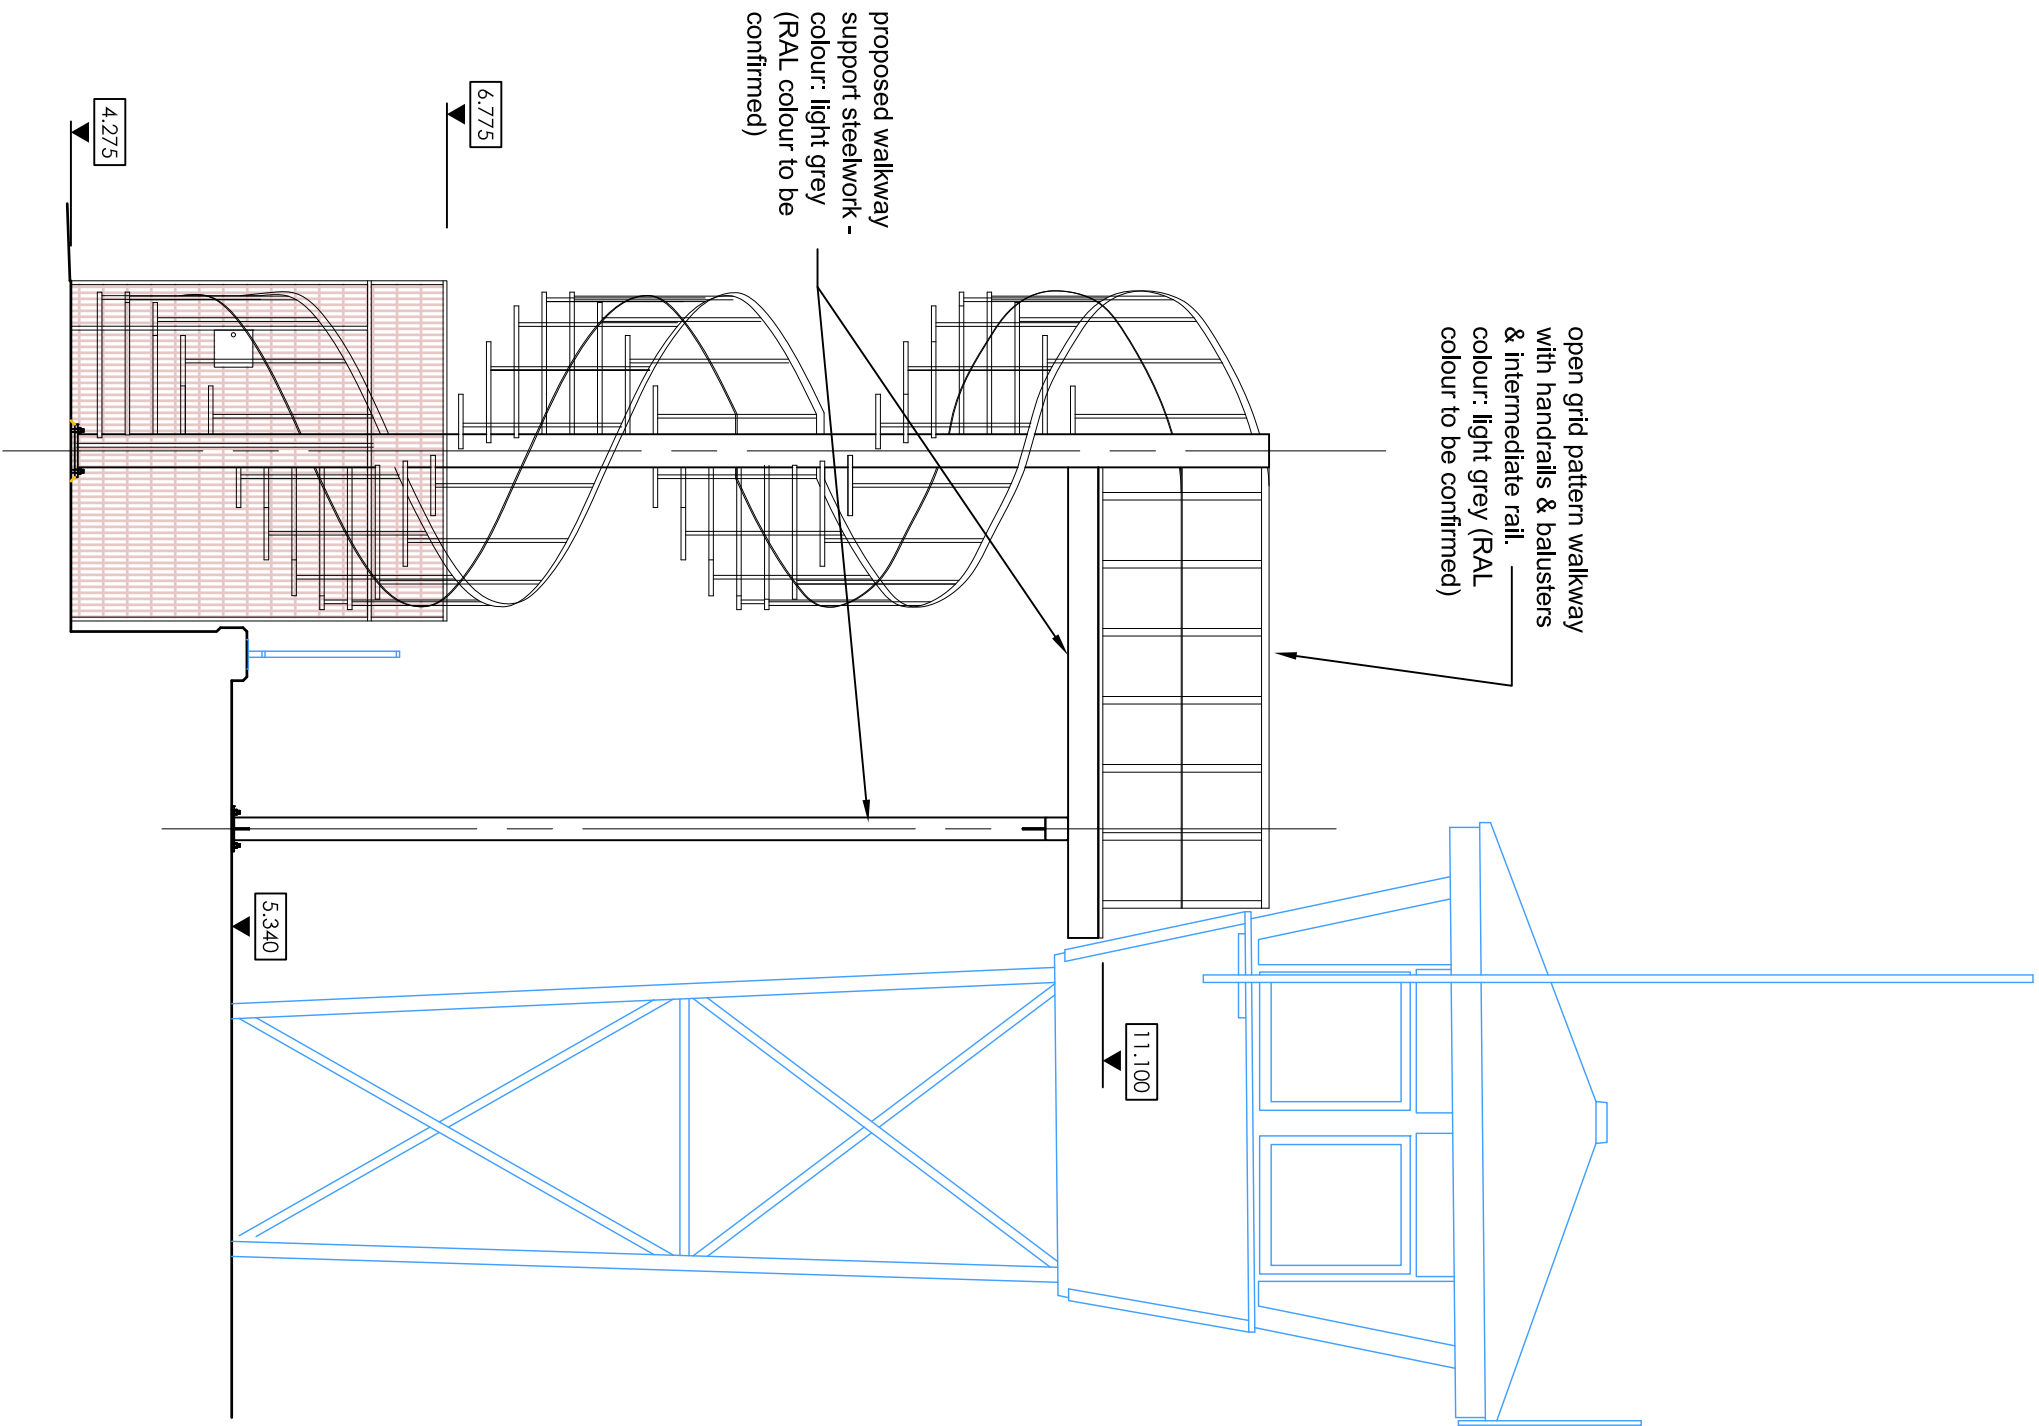

Proposed South East Elevation
(1:50)

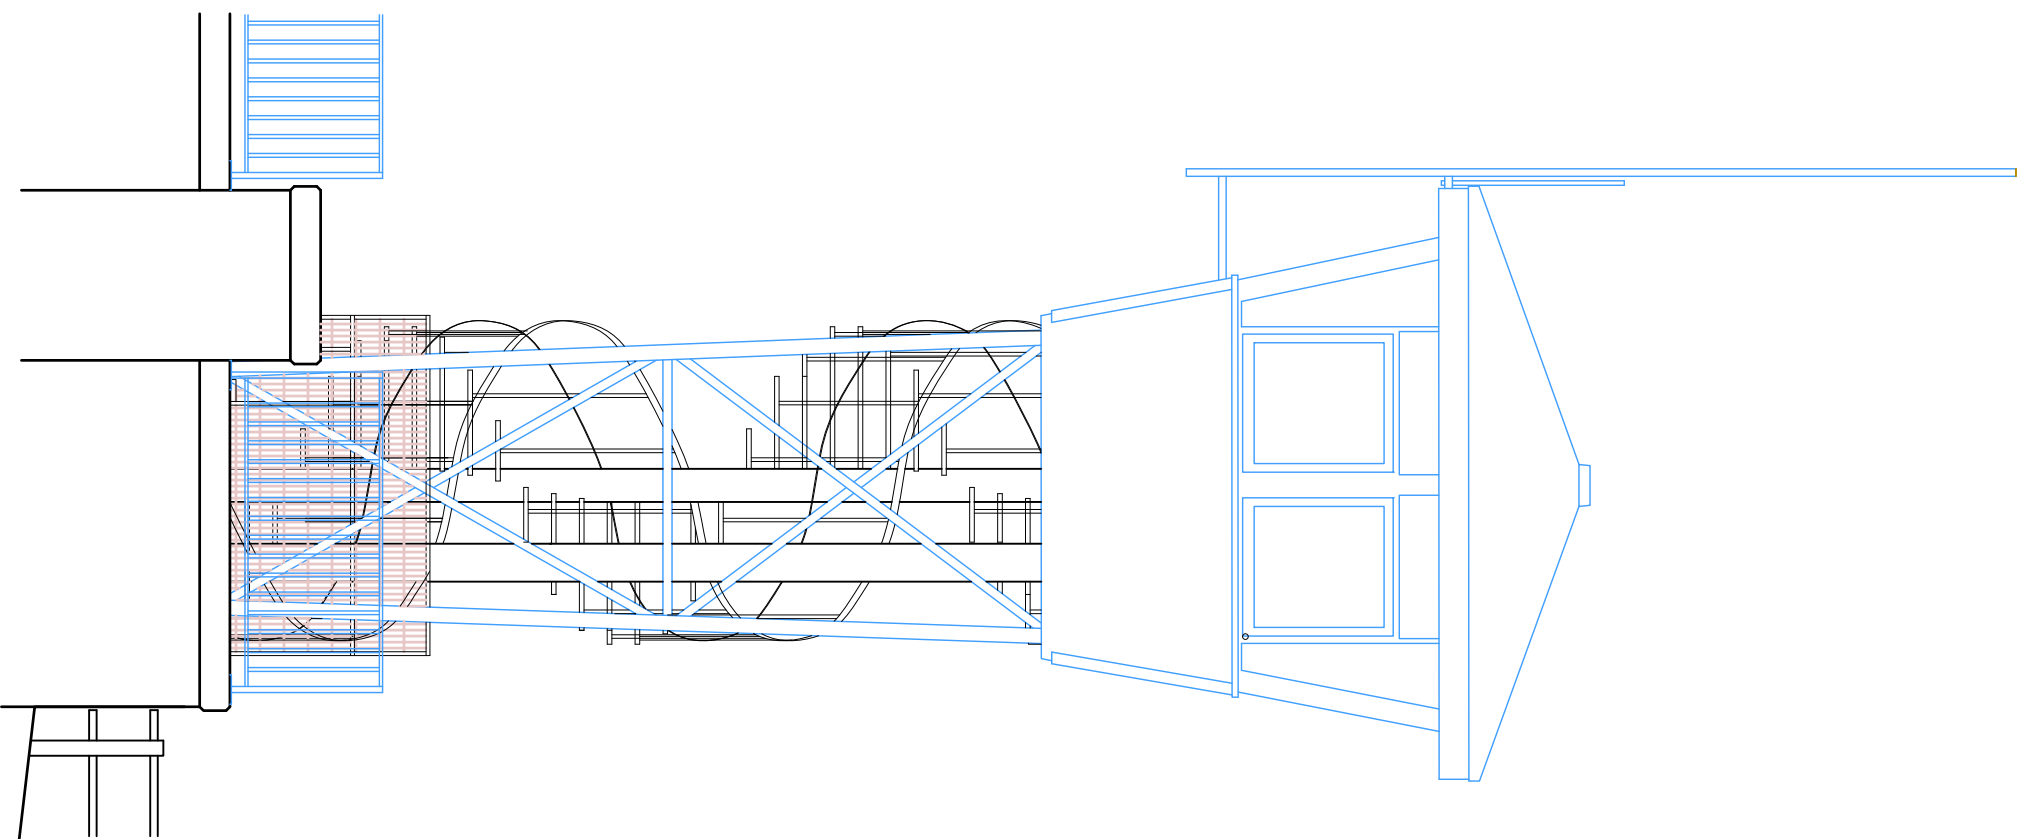

Proposed North East Elevation
(1:50)

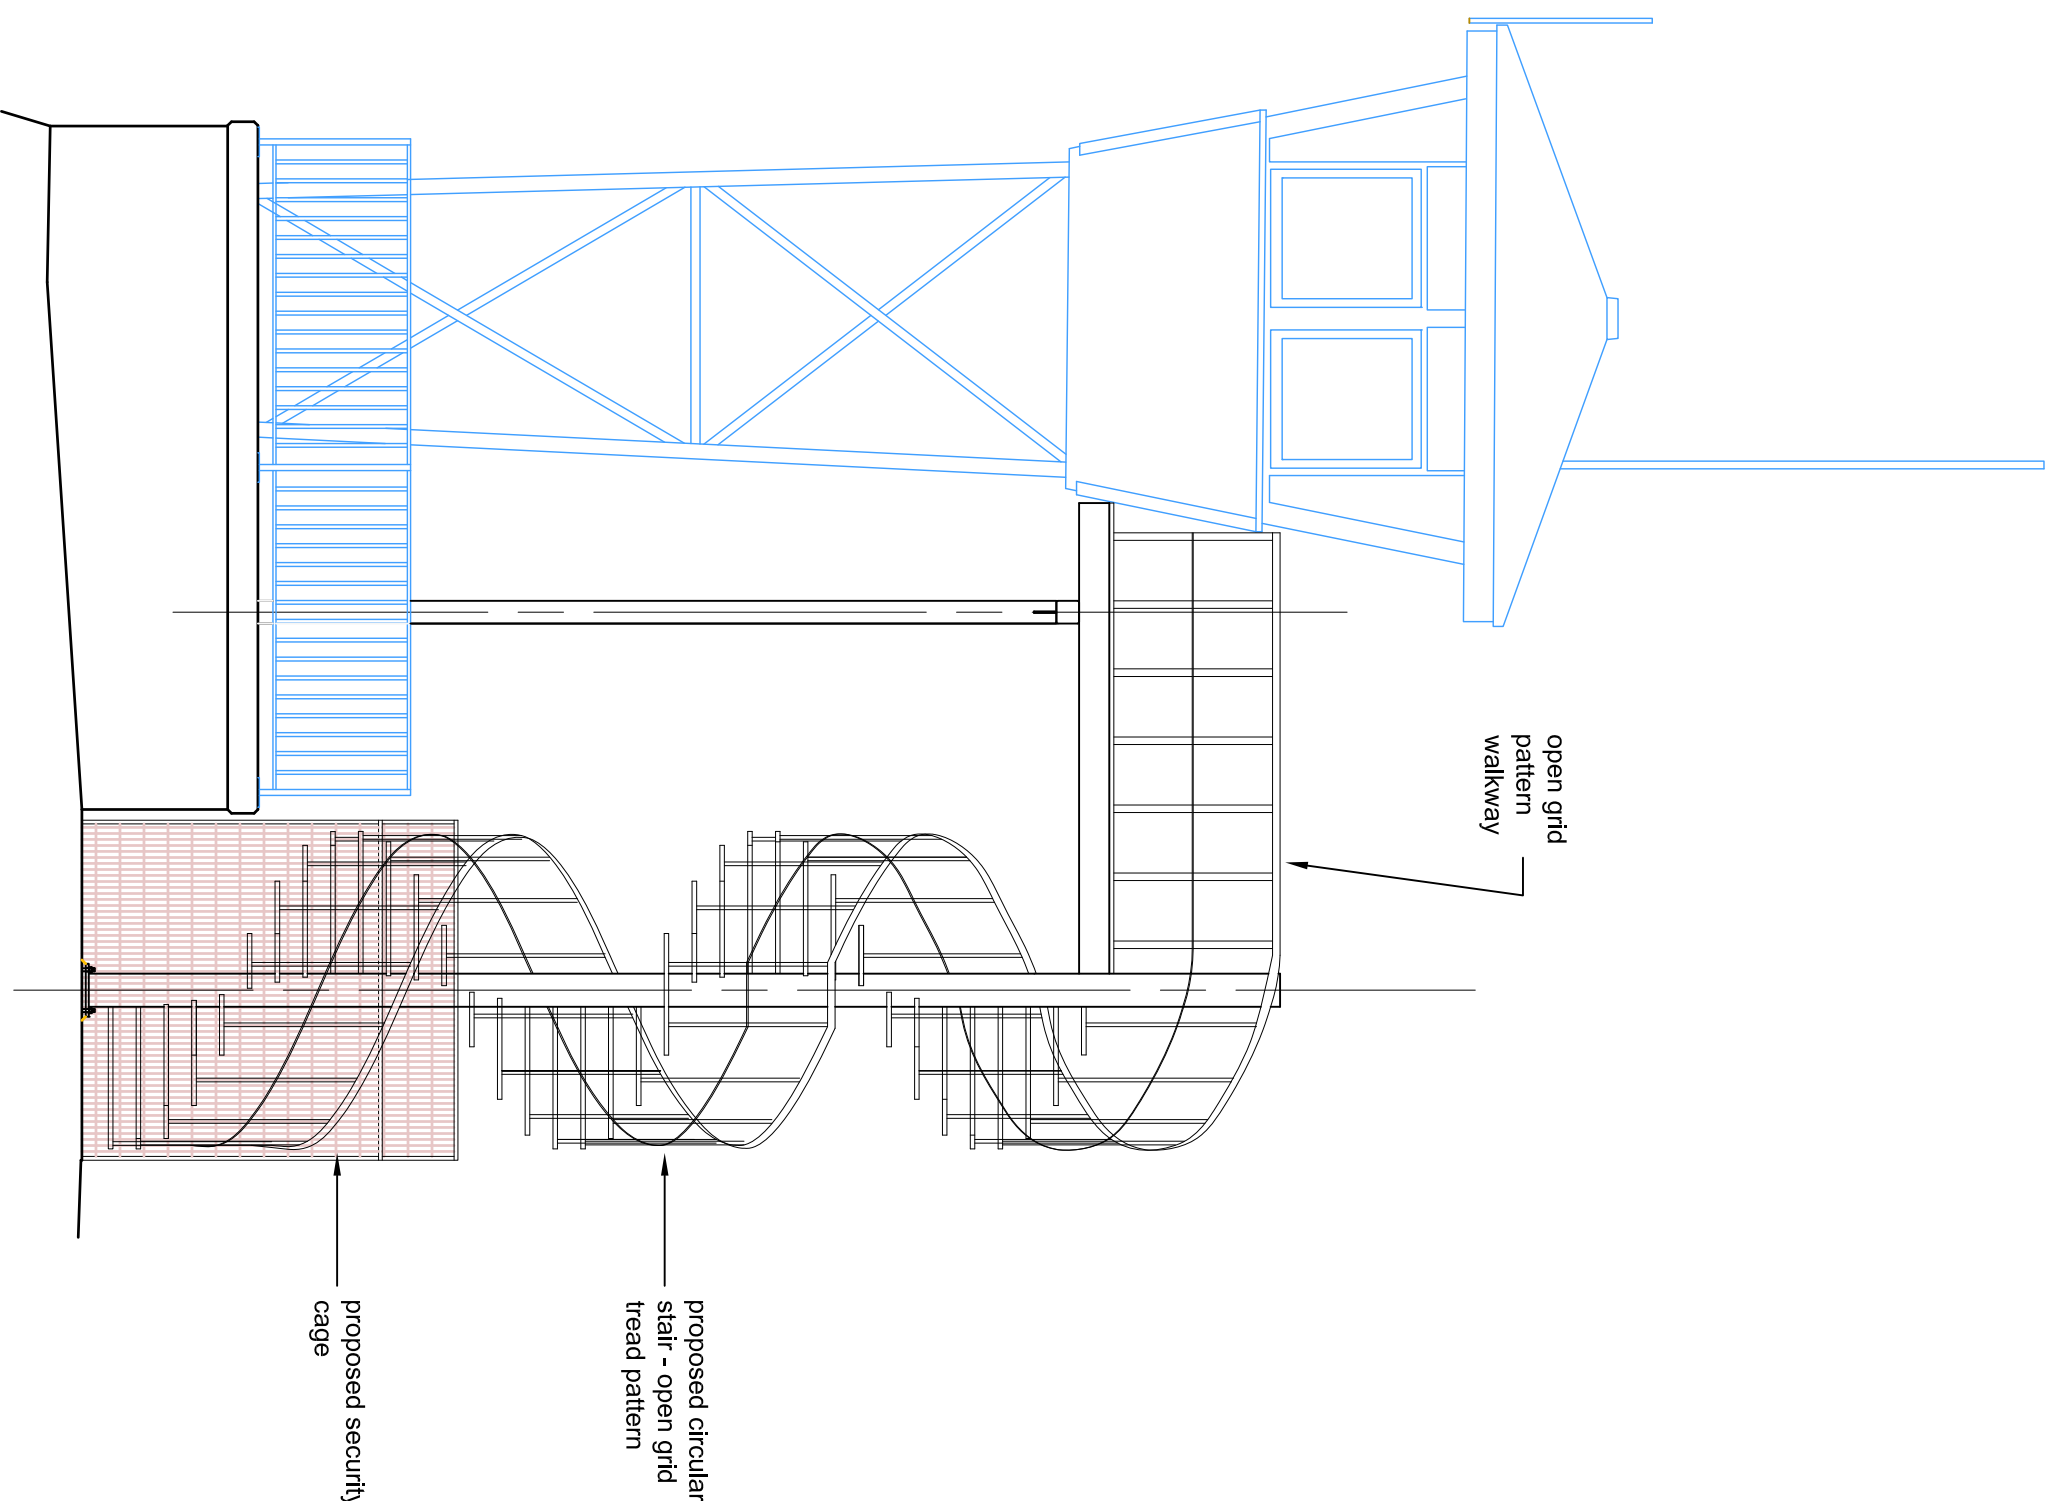

Proposed North West Elevation
(1:50)



Consulting Civil & Structural Engineers
One Little London, Chickadee, West Sussex, PO19 1PP
Telephone: 01243 786471 Fax: 01243 779346
mail@archibaldshaw.co.uk www.archibaldshaw.co.uk

CLIENT
Landbuild

PROJECT
Littlehampton River Tower
Ferry Road, Littlehampton
Proposed Circular Stair Details - Elevations

DRAWN BY	CHECKED BY	DESIGNED BY
AT	VC	VC/BS
SCALE @ A1	@ DATE	STATUS
1:50	January 2014	Planning
JOB NO.	DRAWING NO.	REVISION
26230	3	