




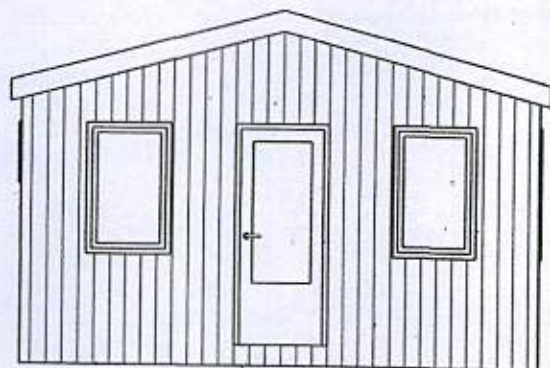


FRONT ELEVATION

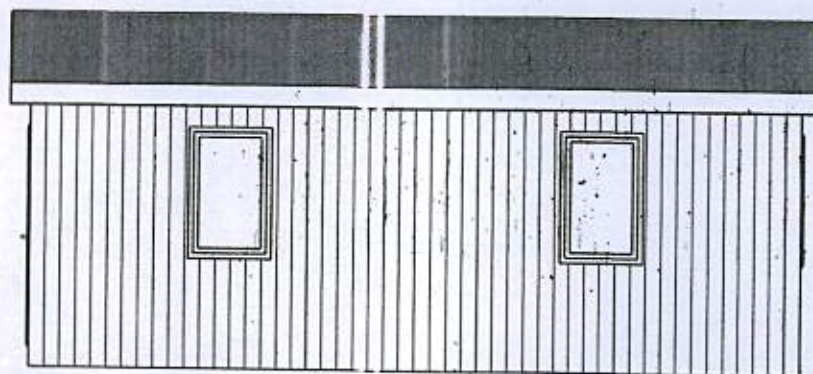


RIGHT SIDE ELEVATION

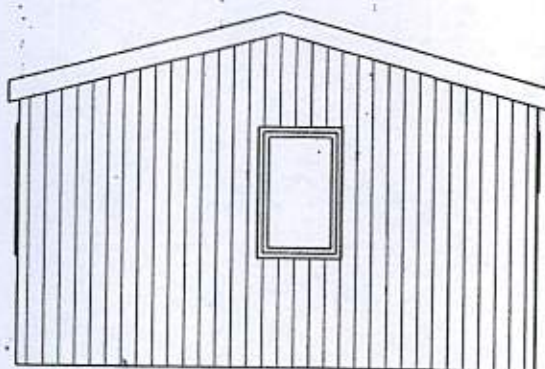


REAR ELEVATION

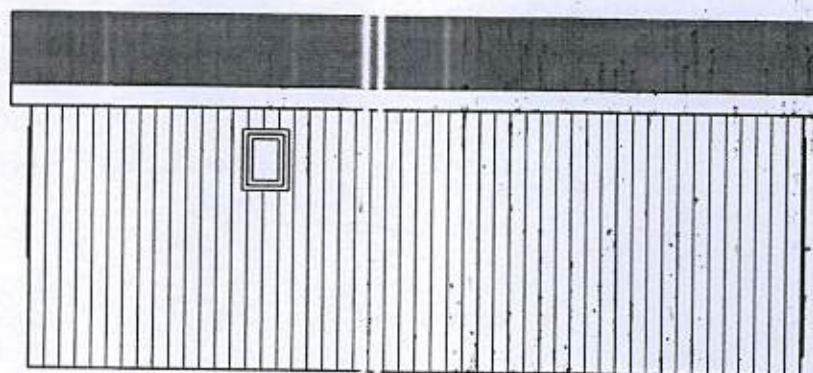

LEFT SIDE ELEVATION

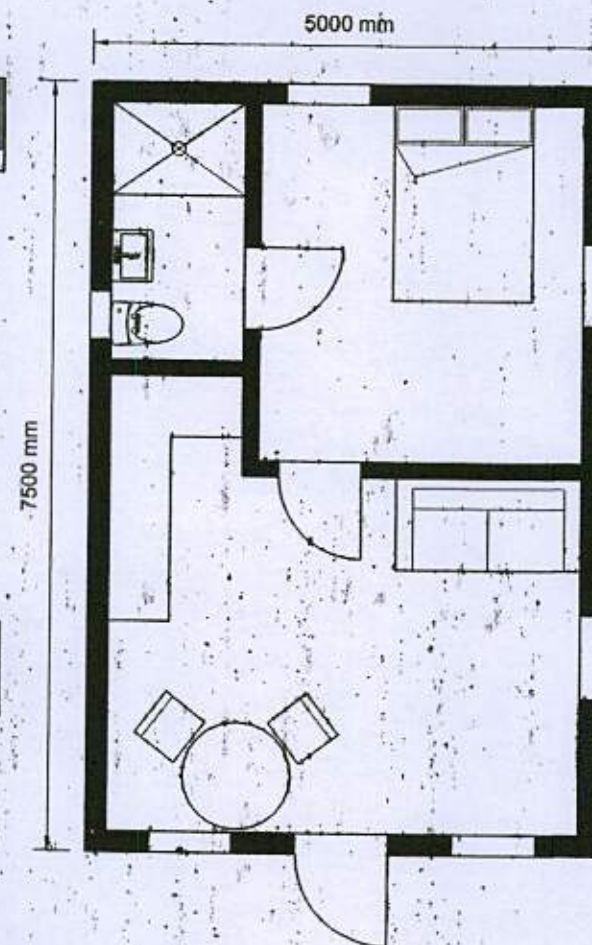

FLOOR PLAN

 

SCALE 1:50

A.01

ISSUE
23.02.2015

DRAWN BY
Ben Stokey

PROJECT
Timber frame mobile home

CLIENT
Suzanne Ross

DESCRIPTION
7.5 x 5m timber frame construction.
Delivered in kit form and built on site.
Specification to full residential standard.
Exterior vertical clad in Siberian larch.
Roof covering felt shingle or slate.

IFORM BUILDINGS
Dunrobin Farm
Mabryme St Andrew
Dorset
DT10 1HX

info@iformuk.com
t 01258 637789

© IFORM BUILDINGS All rights reserved

IFORM
BUILDINGS