






EXISTING SITE/BLOCK PLAN 1:500

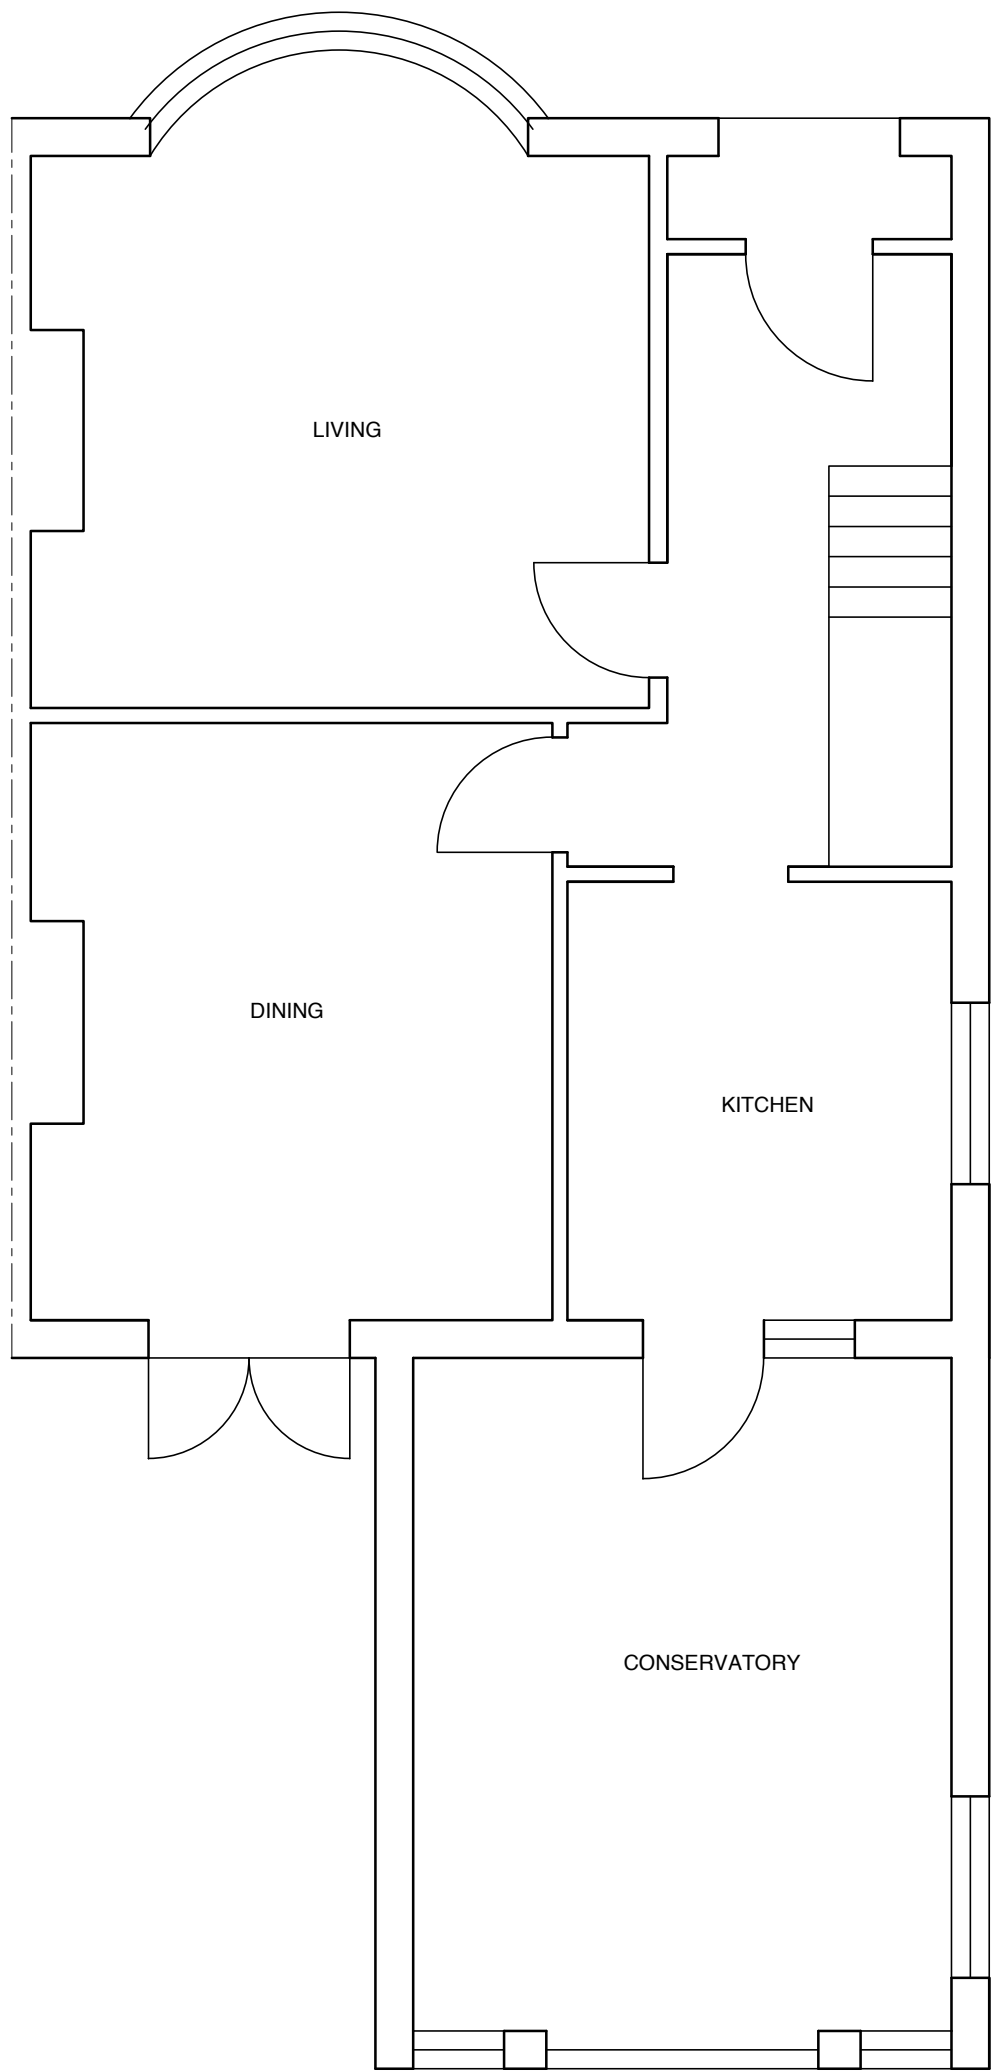


EXISTING GROUND PLAN

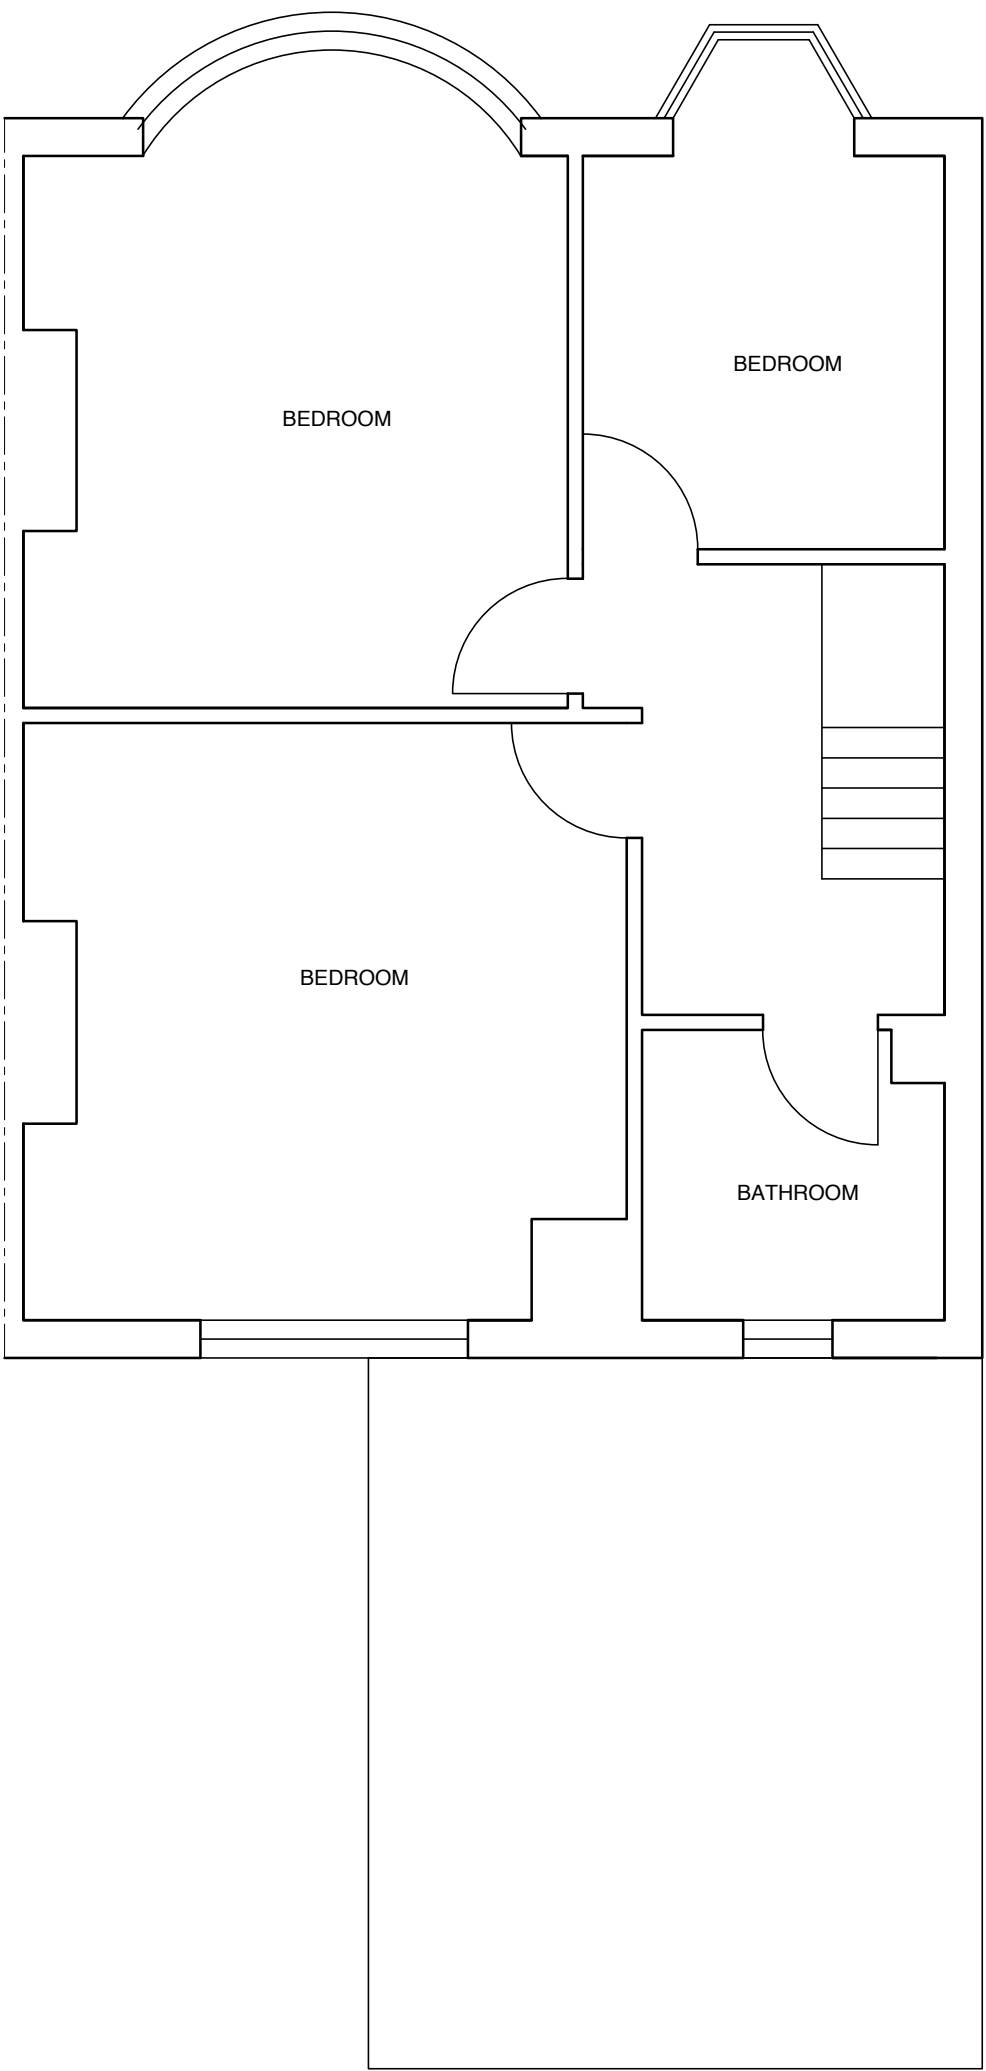

EXISTING FIRST PLAN

 

EXISTING LOFT PLAN

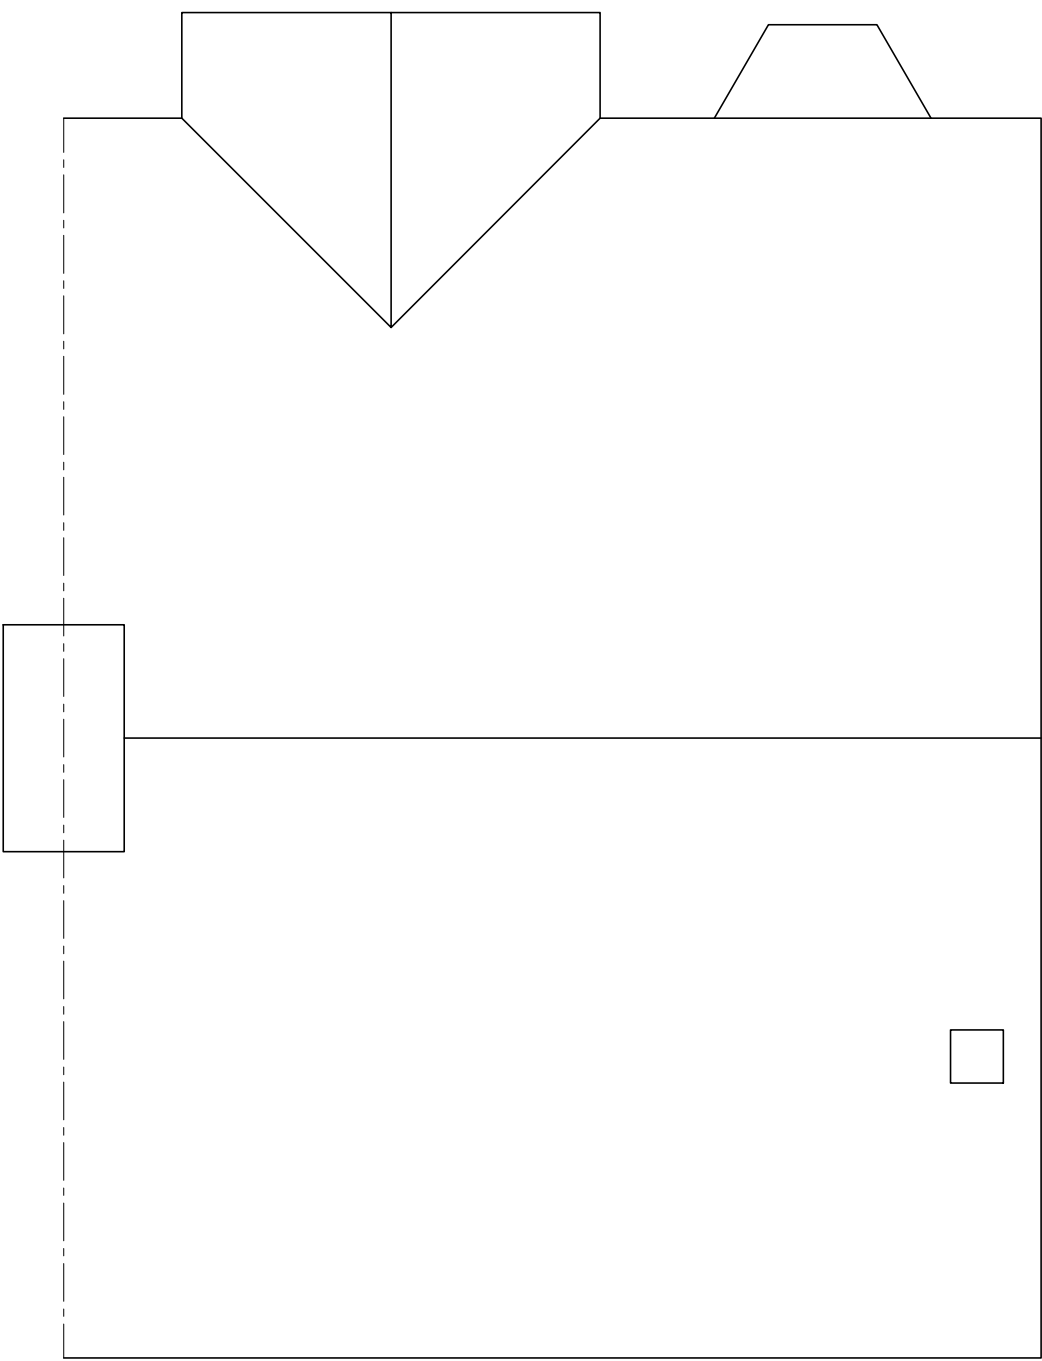

EXISTING ROOF PLAN

GENERAL NOTES

1. THE CONTRACTOR MUST CHECK ALL DIMENSIONS ON SITE BEFORE COMMENCING WORK
2. ANY DISCREPANCIES MUST BE IMMEDIATELY BROUGHT TO THE ATTENTION OF THE DESIGNER
3. ALL WORK MUST CONFORM TO CURRENT BUILDING REGULATIONS, BRITISH STANDARDS & CODES OF PRACTICE AND NHBC STANDARDS
4. THESE DRAWINGS ARE TO BE READ IN CONJUNCTION WITH ALL RELEVANT DESIGNER, ENGINEER OR SPECIALIST DRAWINGS AND SPECIFICATIONS
5. ALL DIMENSIONS ARE IN MILLIMETERS UNLESS STATED OTHERWISE
6. ALL MATERIALS ARE TO BE USED AND INSTALLED IN STRICT COMPLIANCE WITH THE RELEVANT MANUFACTURER'S RECOMMENDATIONS
7. THE CONTRACTOR IS RESPONSIBLE FOR PROVIDING ALL NECESSARY TEMPORARY SUPPORT TO THE BUILDING AND ANY ADJACENT STRUCTURES
8. ALL CONSTRUCTION MUST BE BUILT WITHIN THE ACTUAL PROPERTY BOUNDARIES UNLESS PARTY WALL AGREEMENT ALLOWS OTHERWISE

HATCHLINE LEGEND

concrete	demolish	MH = manhole
brickwork	above/beyond	IC = inspection chamber
blockwork	boundary	RE = rodding eye
insulation/ stud partition	drain	WG = waste gully
	rainwater drainage to contractor design	SVP = soil vent pipe
		RWP = rain water pipe
		SS = stub stack
		electrical layout to client design

REVISION	DESCRIPTION	DATE
----------	-------------	------

DRAW AND PLAN

T: 0800 689 0101
E: info@drawandplan.com
W: www.drawandplan.com

Location

**PARKFIELD
WORTHING ROAD
LITTLEHAMPTON
BN17 6JN**

Drawing title

GENERAL ARRANGEMENT

Date		Scale	
25/03/2019		1:50@A1	
Job no.	Dwg no.	Revision	
19/013	100	-	
1:50			
1:100			
1:200			
1:500			