


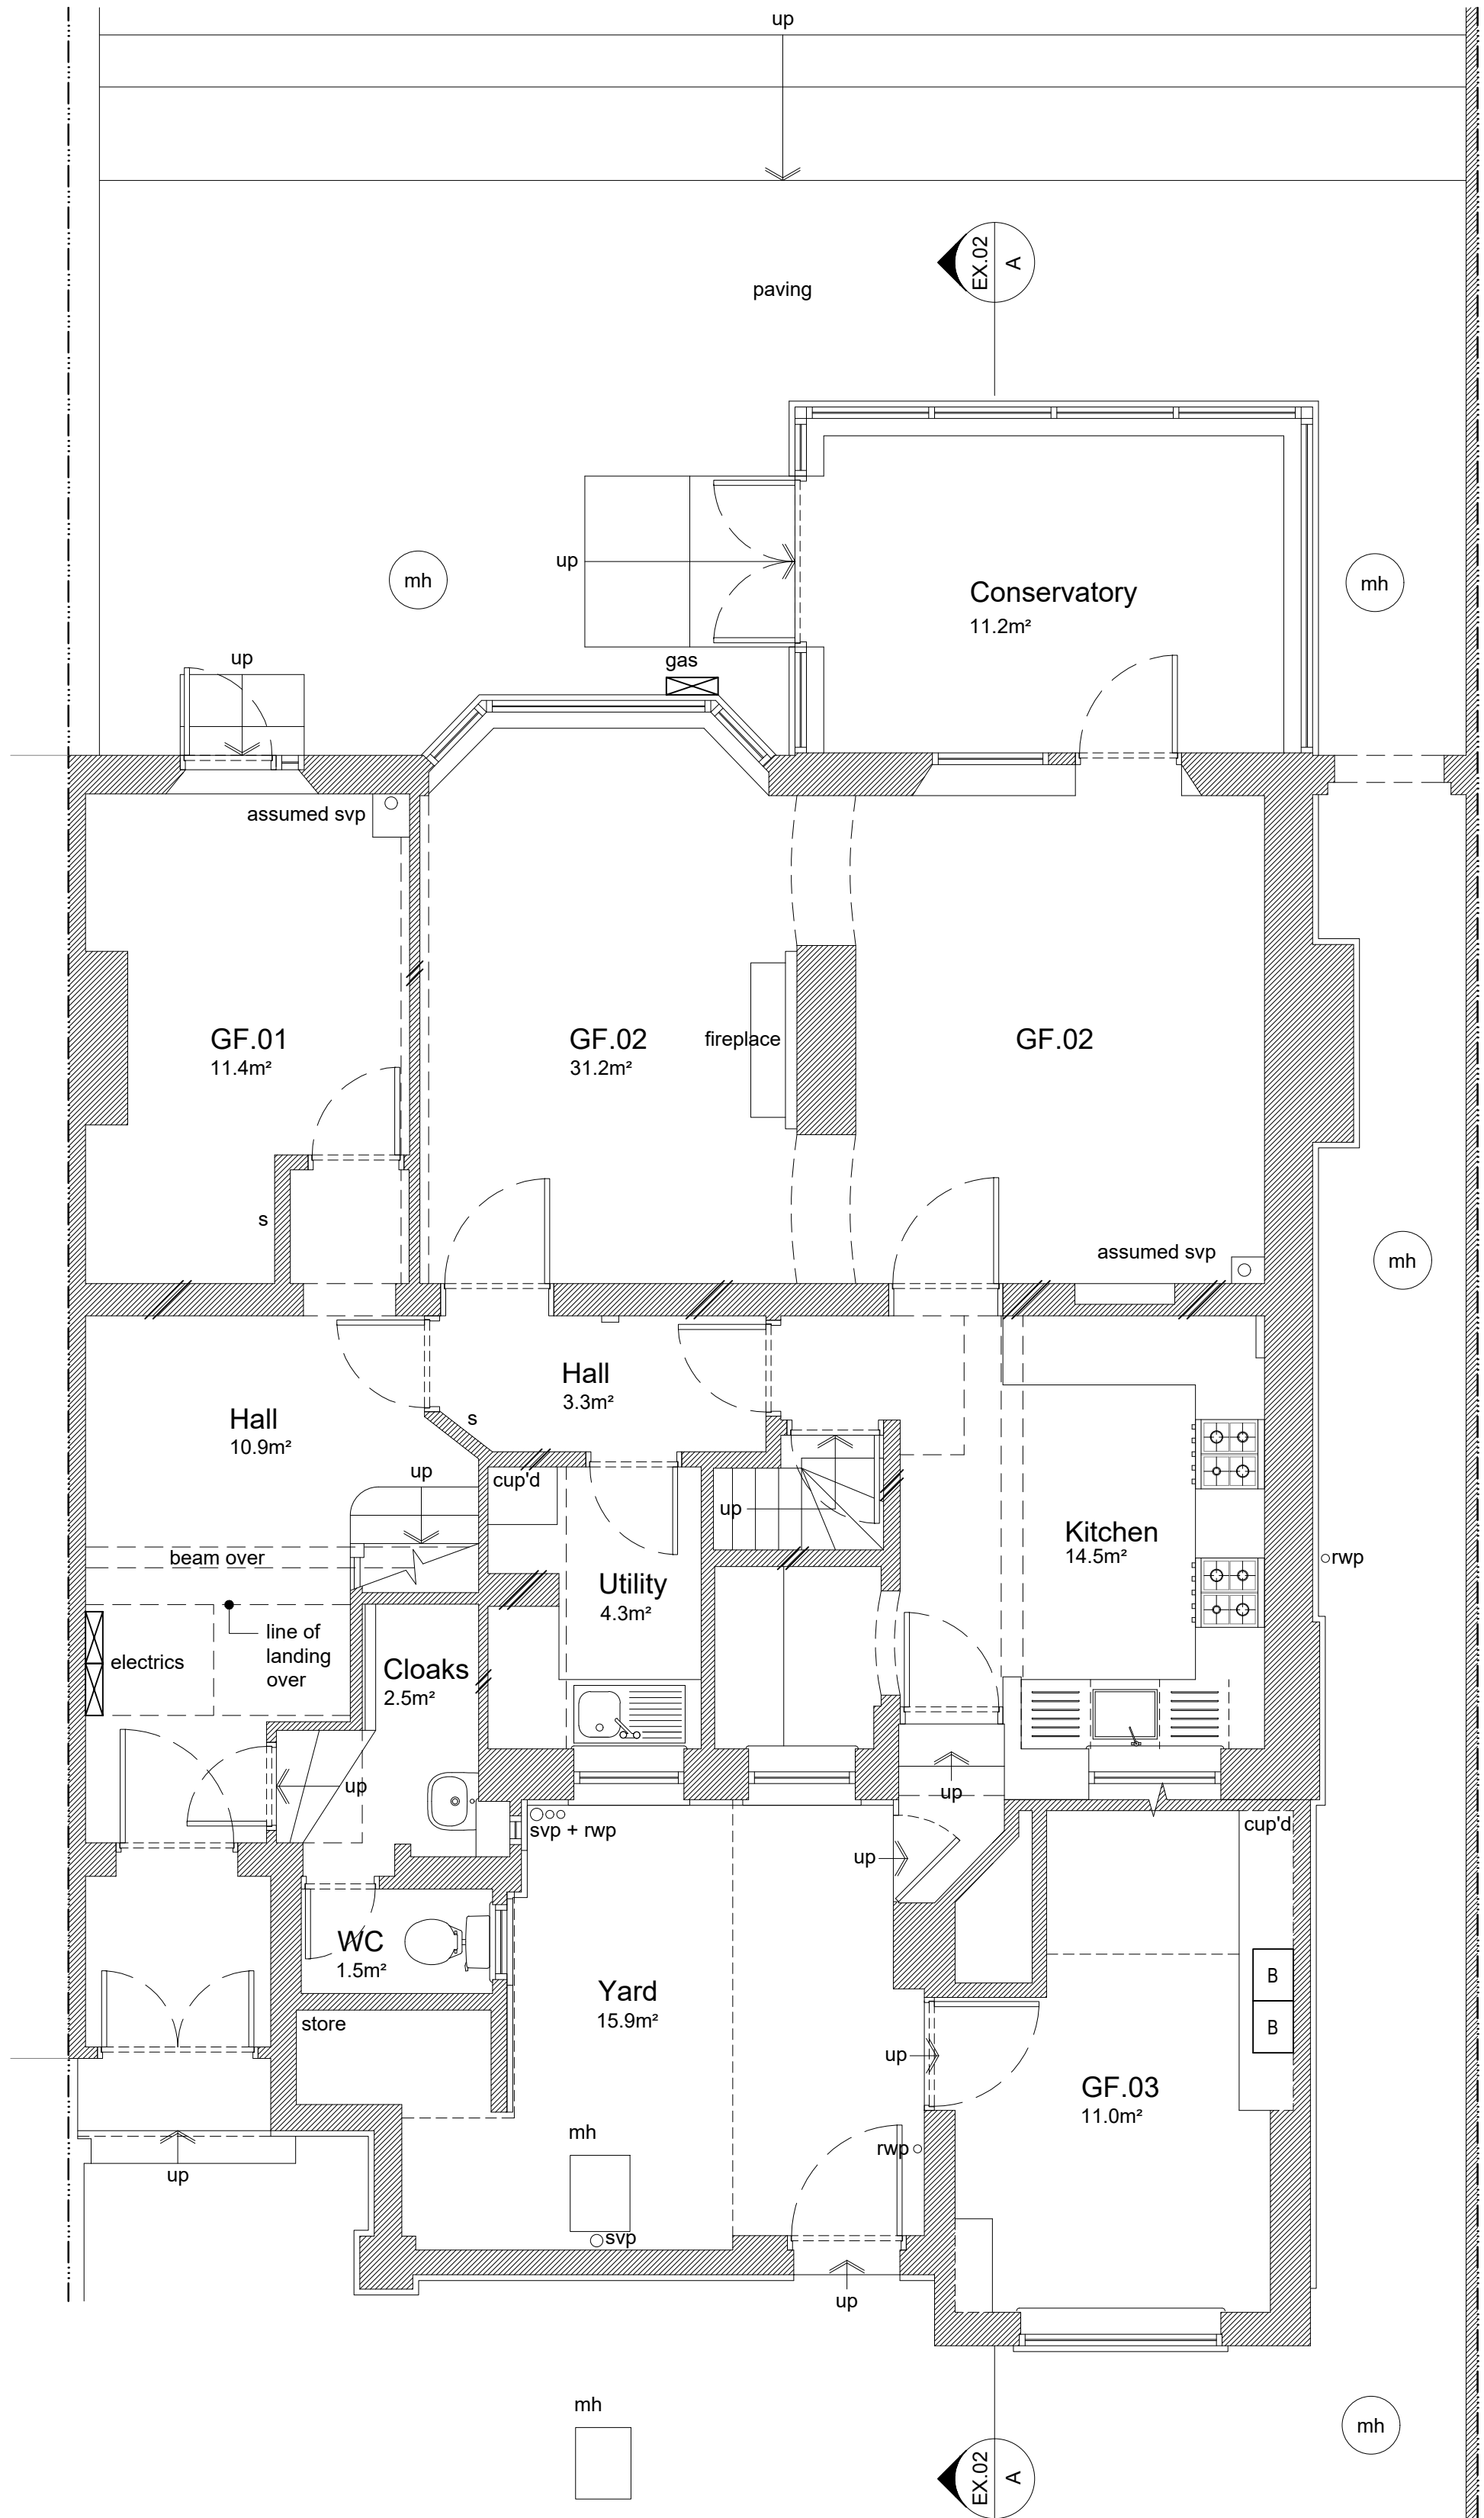


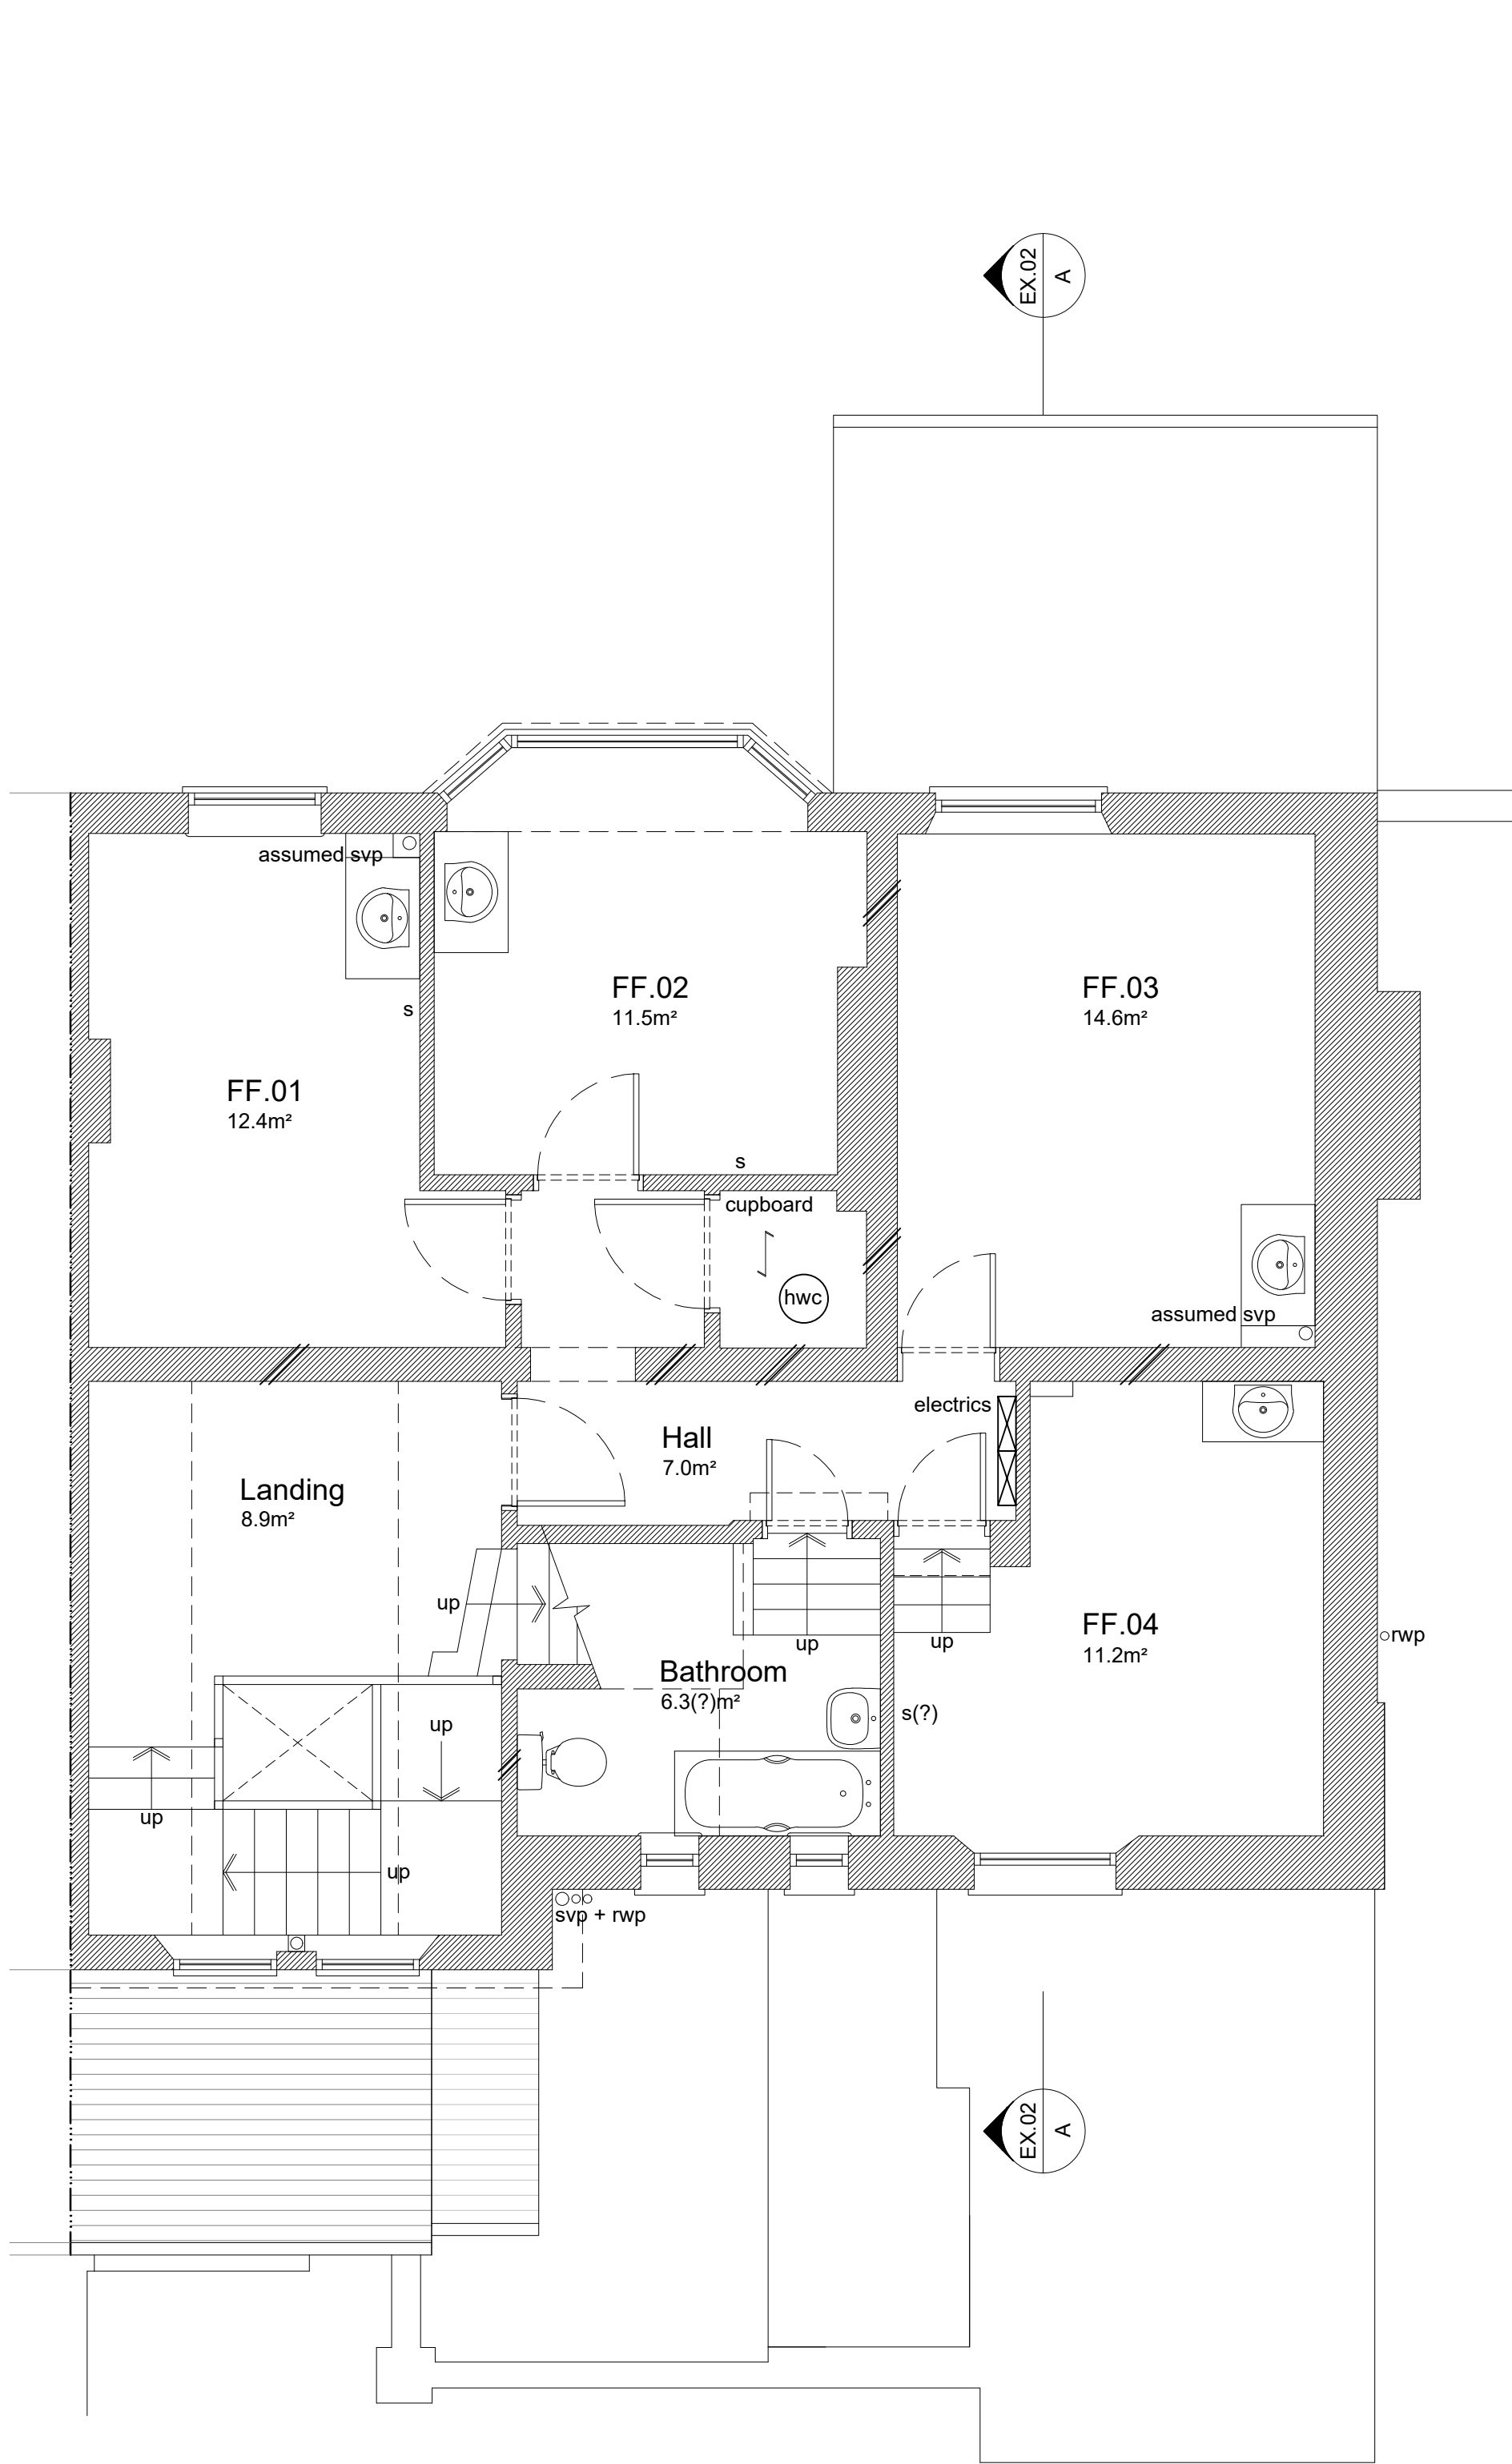


Existing Ground Floor Plan 1:50

 


Existing First Floor Plan 1:50

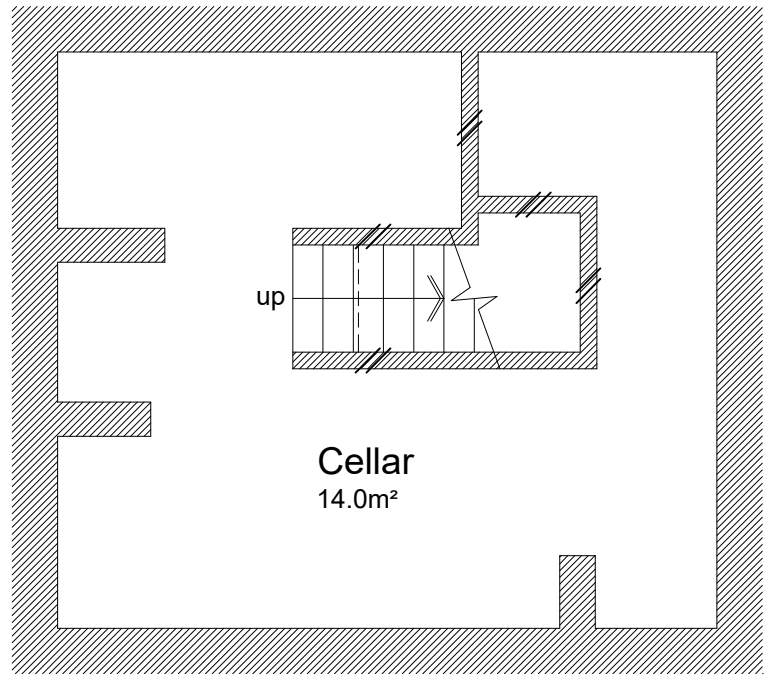

Existing Cellar Plan 1:50

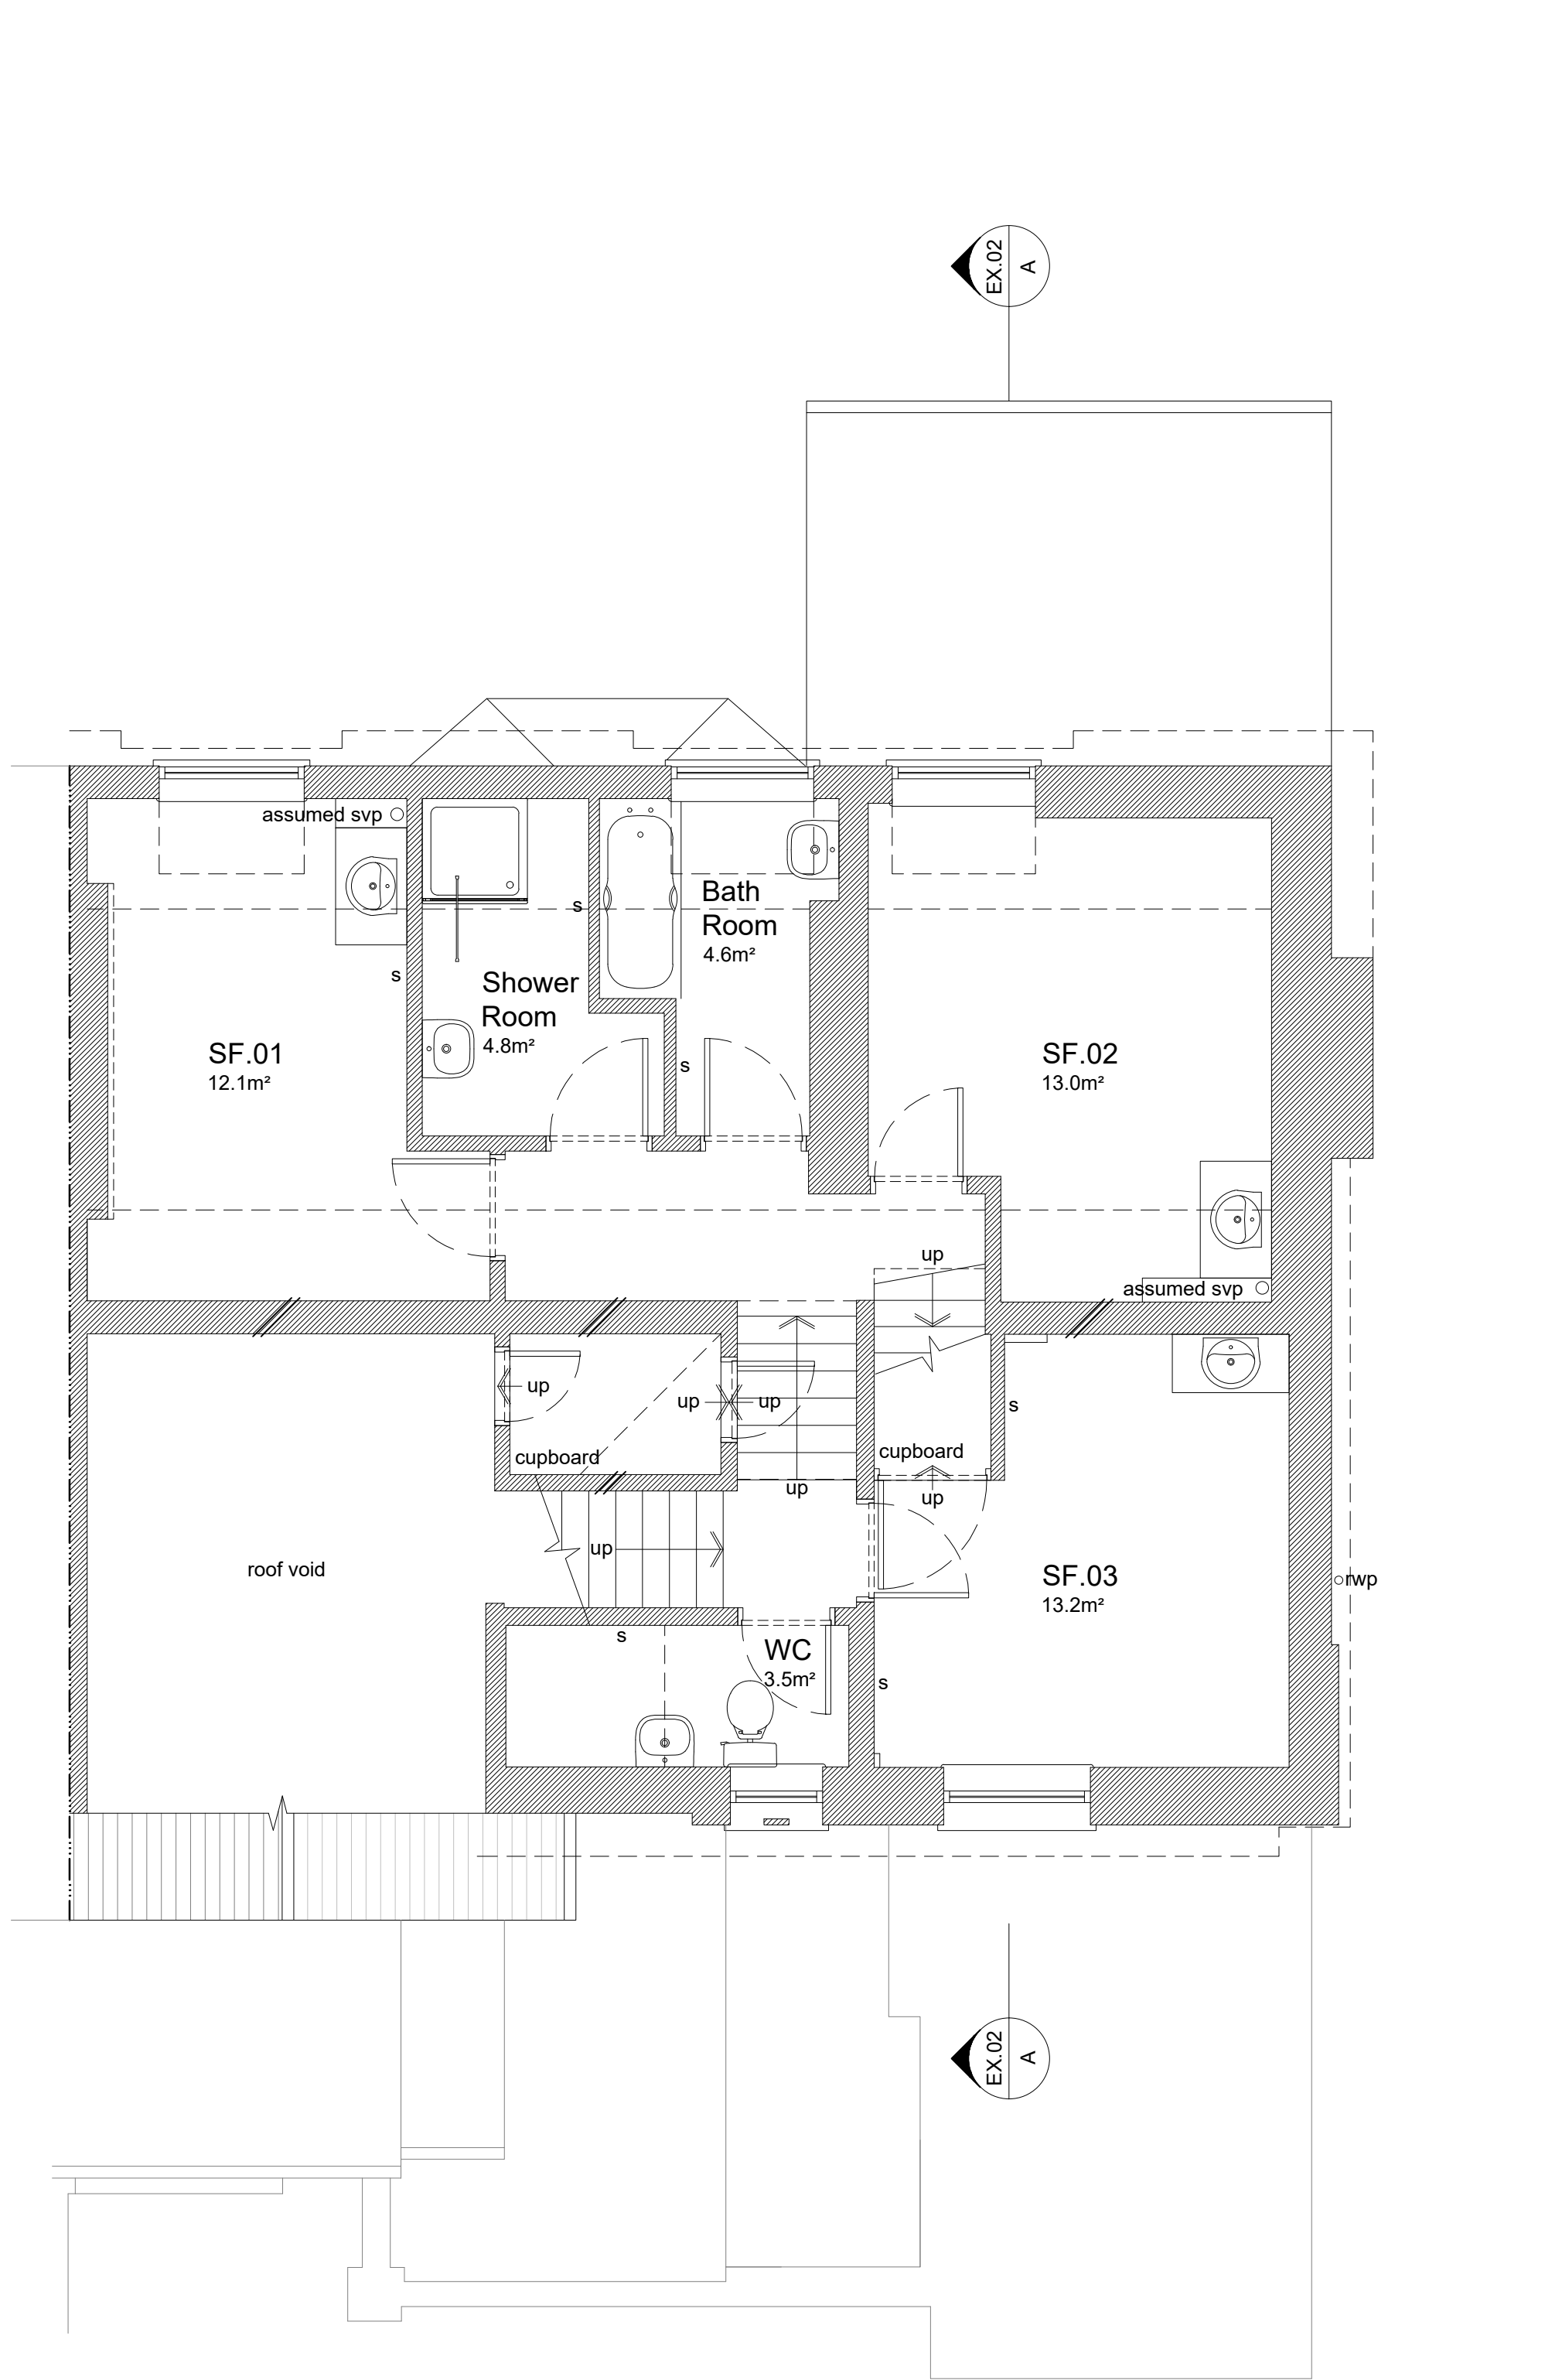

Existing Second Floor Plan 1:50

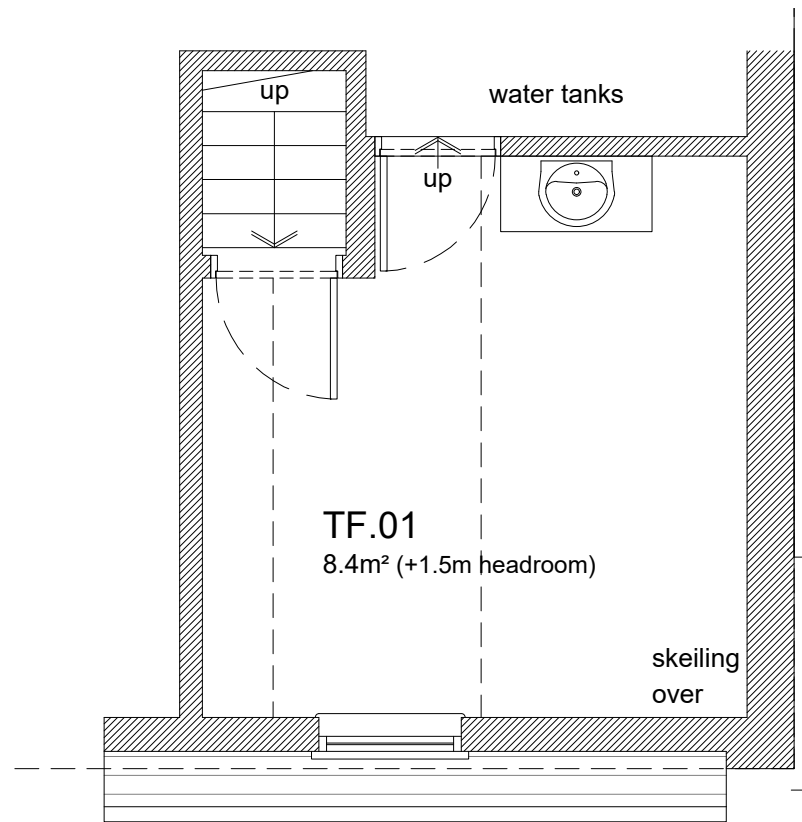

Existing Third Floor Plan 1:50

TIM DEACON
architect

timdeacon.architect@gmail.com

rev.	date	comment
s	28.05.20	Remaining information added.

client
Mr & Mrs Suckling

job
6 Selborne Place
Selborne Road
Littlehampton
BN17 5NH

drawing title
054.EX.01a

drawing title
Existing Plans

MEASURED SURVEY

date	scale/original sheet size	RIBA work stage
May '20	1:50 @ A1	n/a

Do not scale off drawing unless solely for Planning purposes.
Check all dimensions on site before work commences.
All goods materials workmanship to conform with current building regulations BS5 and COP's.
© Copyright Tim Deacon, Architect