




Existing Front Elevation (N) 1:100




Existing Side Elevation (W) 1:100






Existing Rear Elevation (S) 1:100

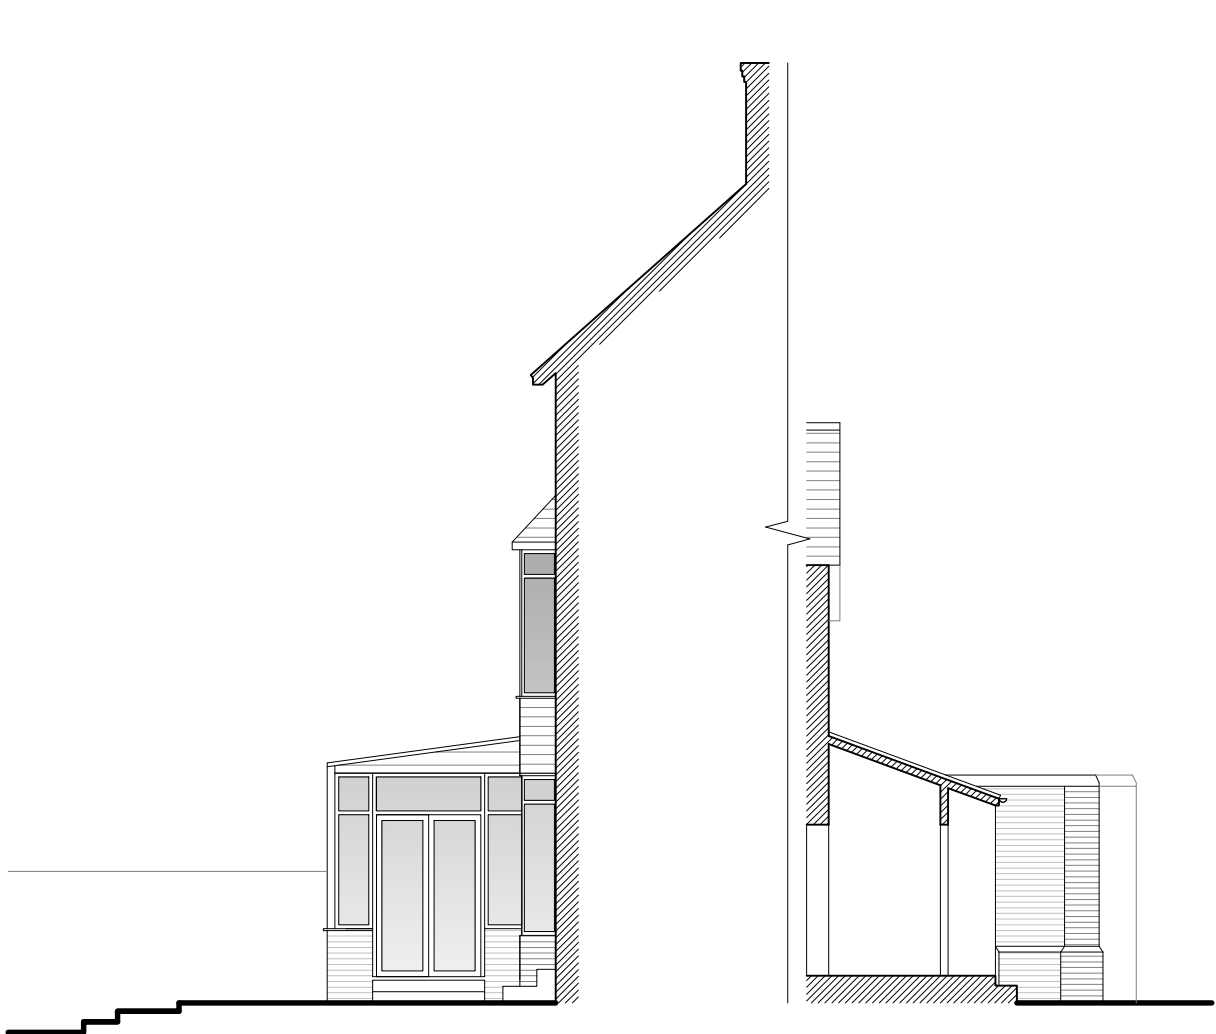

Existing Side Elevation (E) 1:100

 

Existing Section A-A 1:50

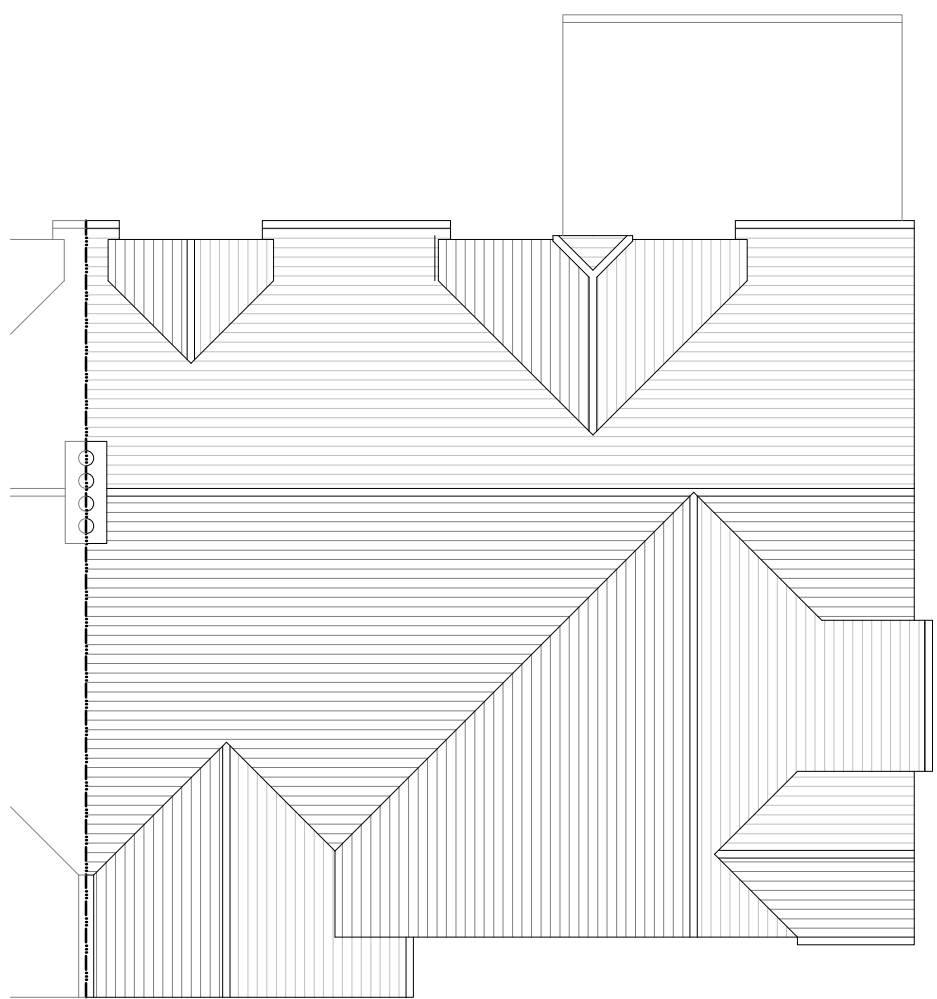 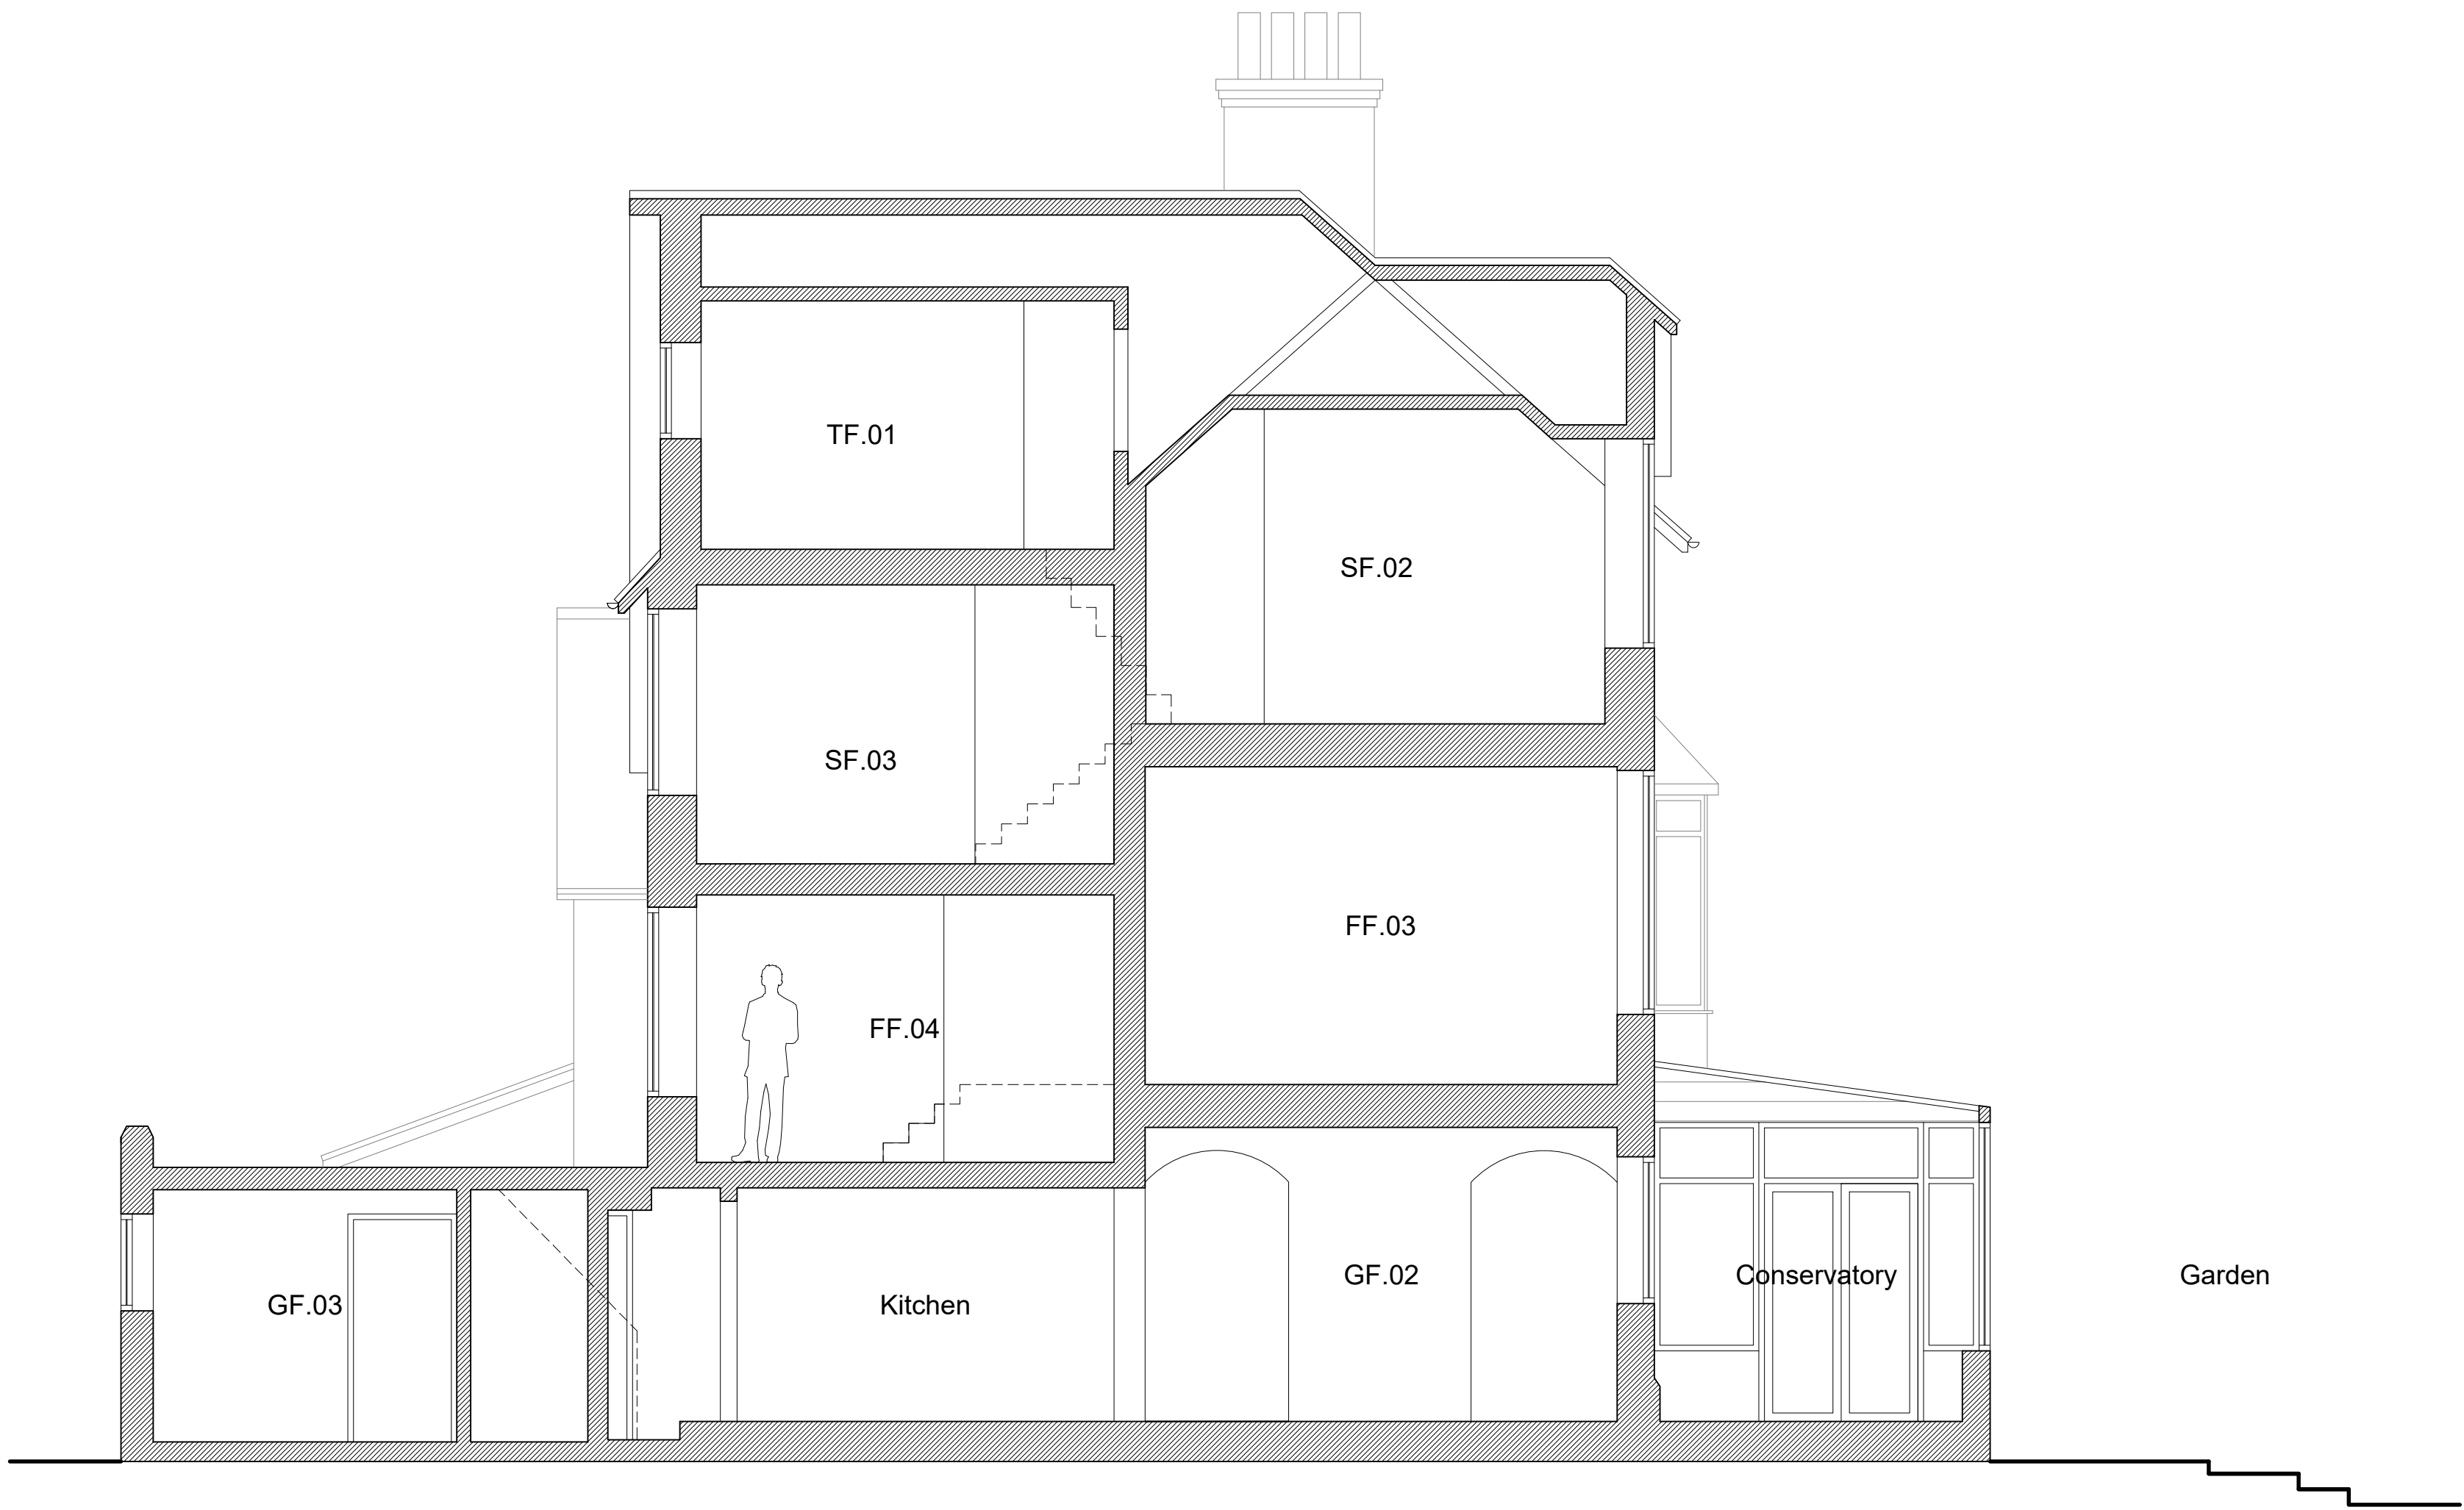

Existing Roof Plan 1:100



TIM DEACON .
architect

timdeacon.architect@gmail.com

rev. date comment
b. 26.06.20 Additional elevation added.
a. 28.05.20 Remaining information added.

amendments

client
Mr & Mrs Suckling

job
6 Selborne Close
Selborne Road
Littlehampton
BN17 5NH

drawing title
054.EX.02b

drawing title
Existing Elevations, Roof
Plan & Section A-A
MEASURED SURVEY

date scale/original sheet size RIBA work stage
May '20 Varies @ A1 n/a

Do not scale off drawing unless solely for Planning purposes.
Check all dimensions on site before work commences.
All goods materials workmanship to conform with current building regulations BSS and CDP's.
© Copyright Tim Deacon, Architect