



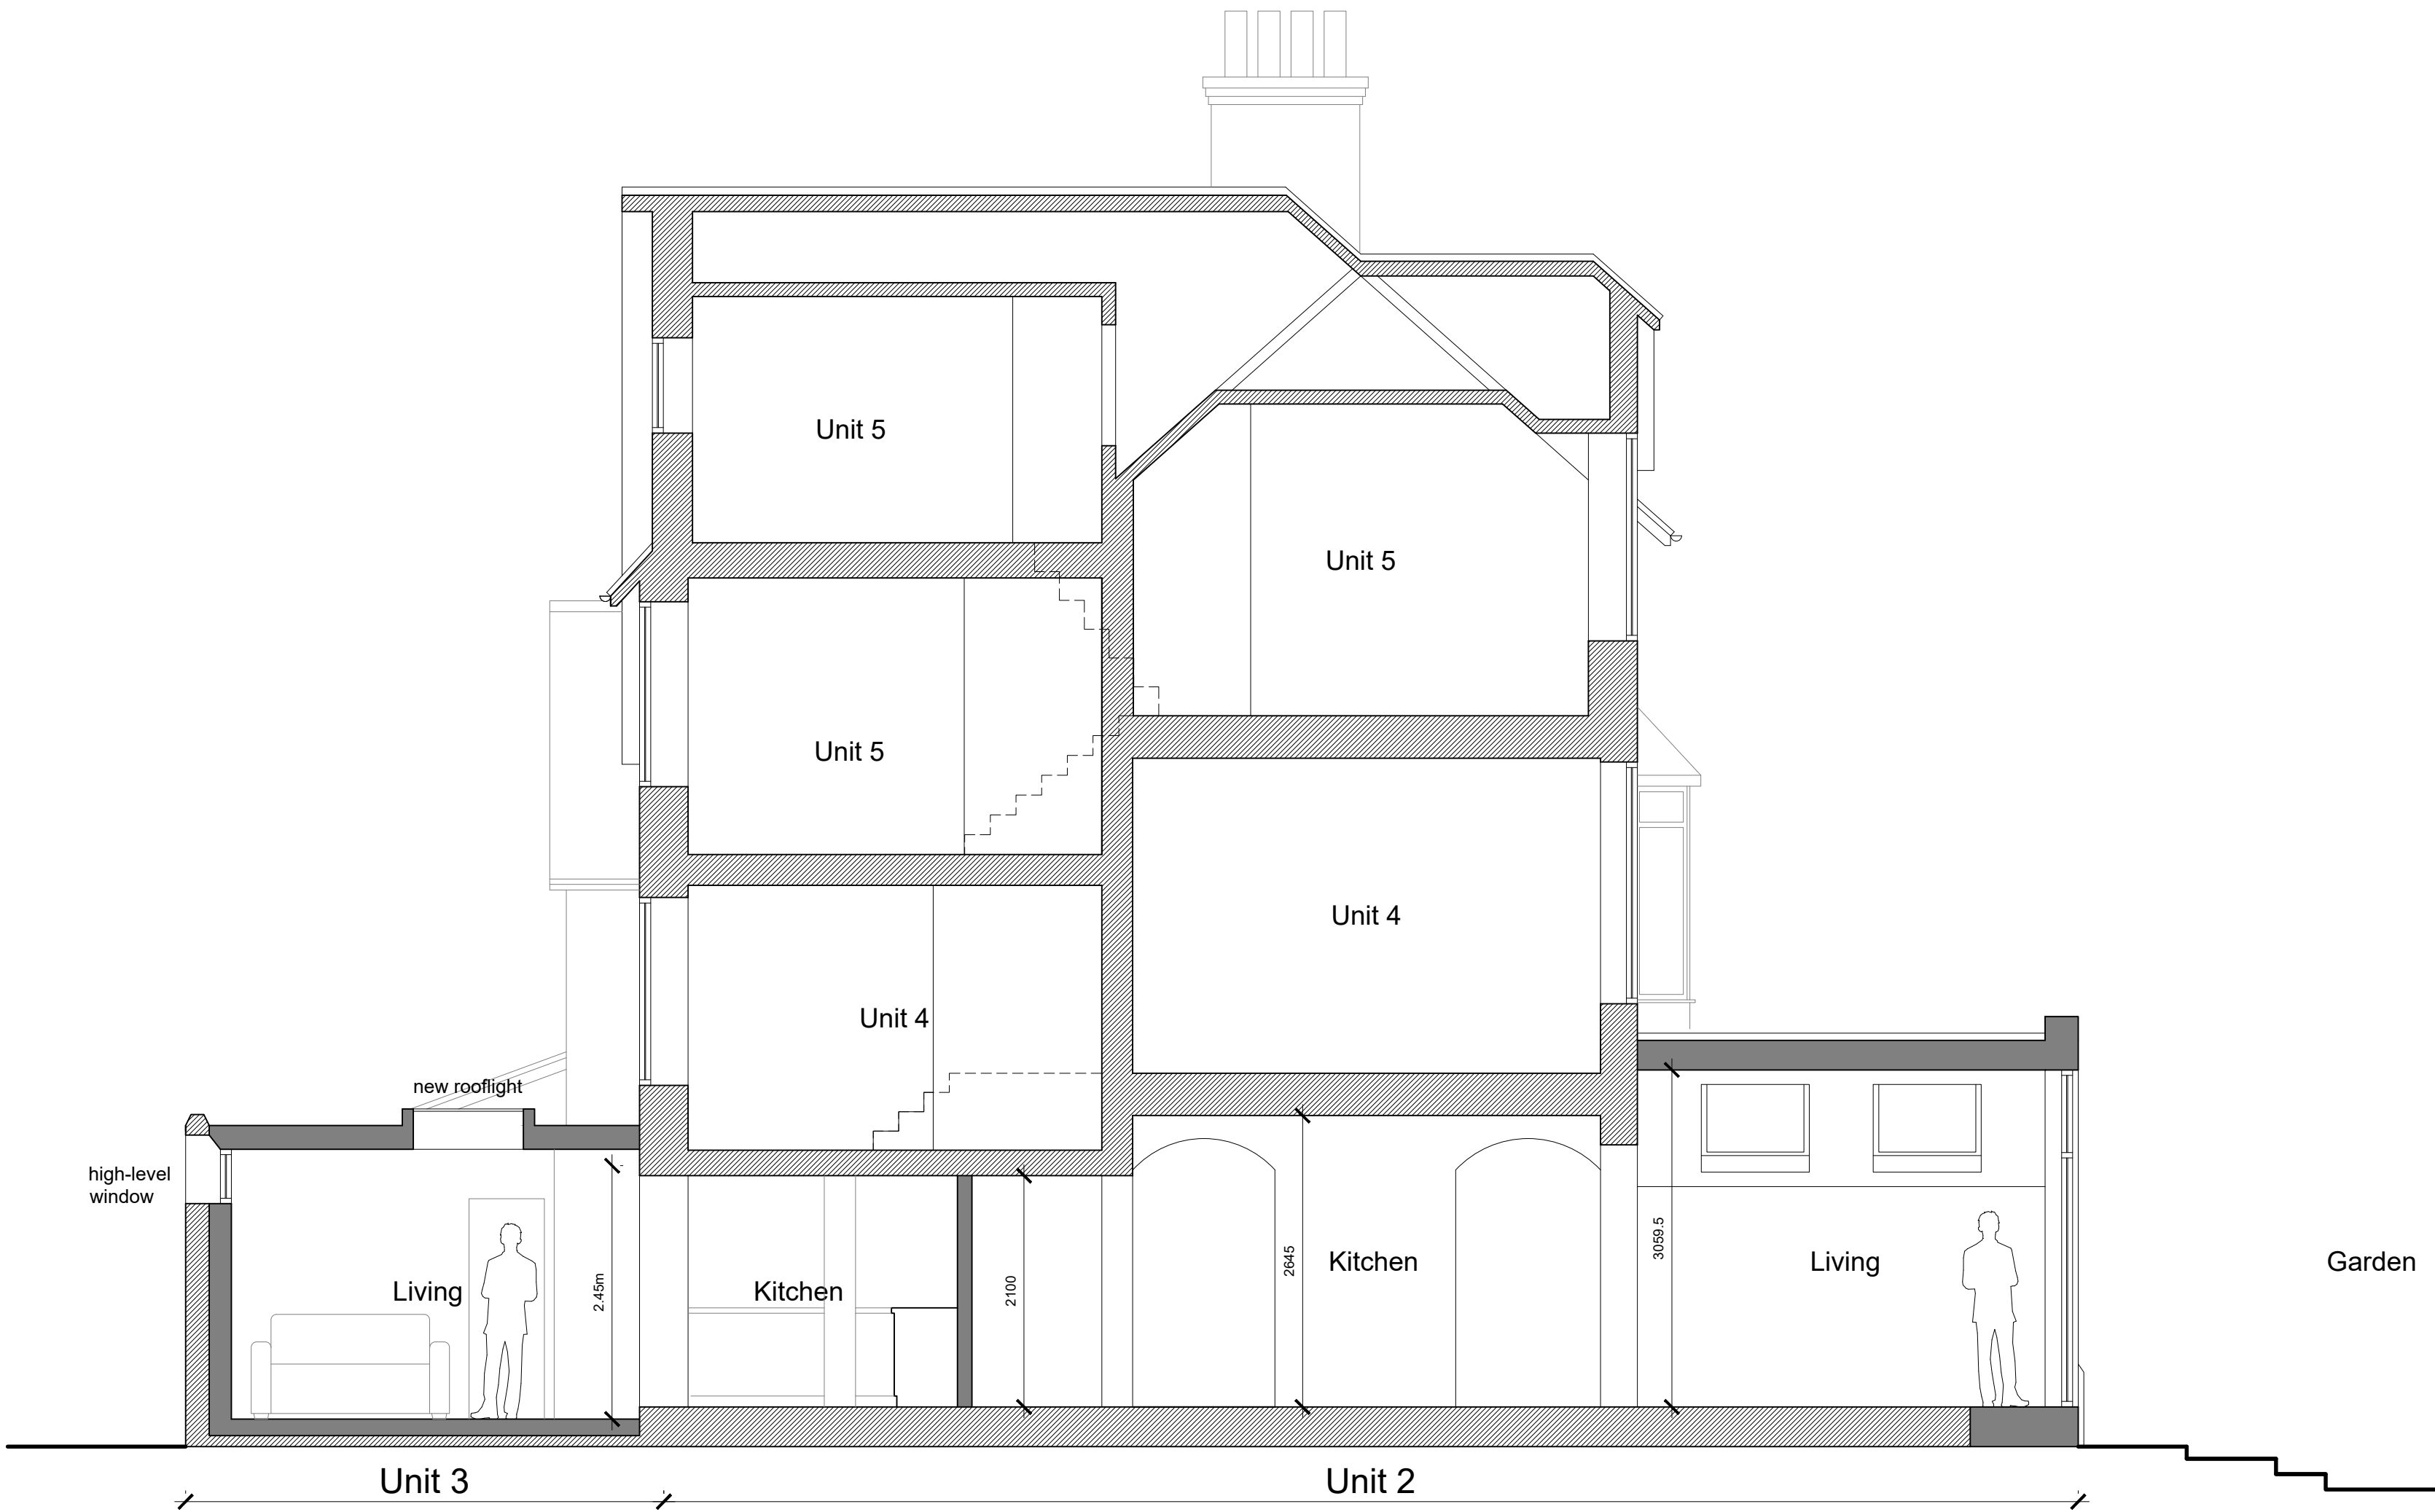



Proposed Section A-A 1:50



Proposed Section B-B 1:50

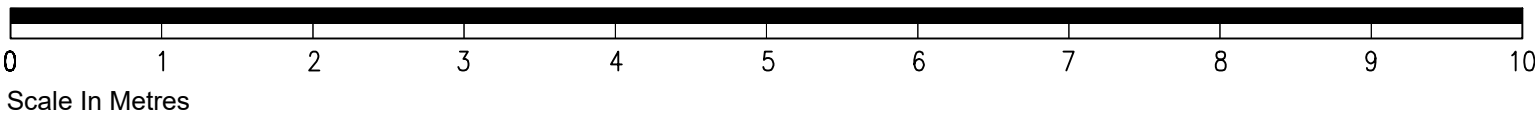


Proposed Front Elevation (N) 1:100

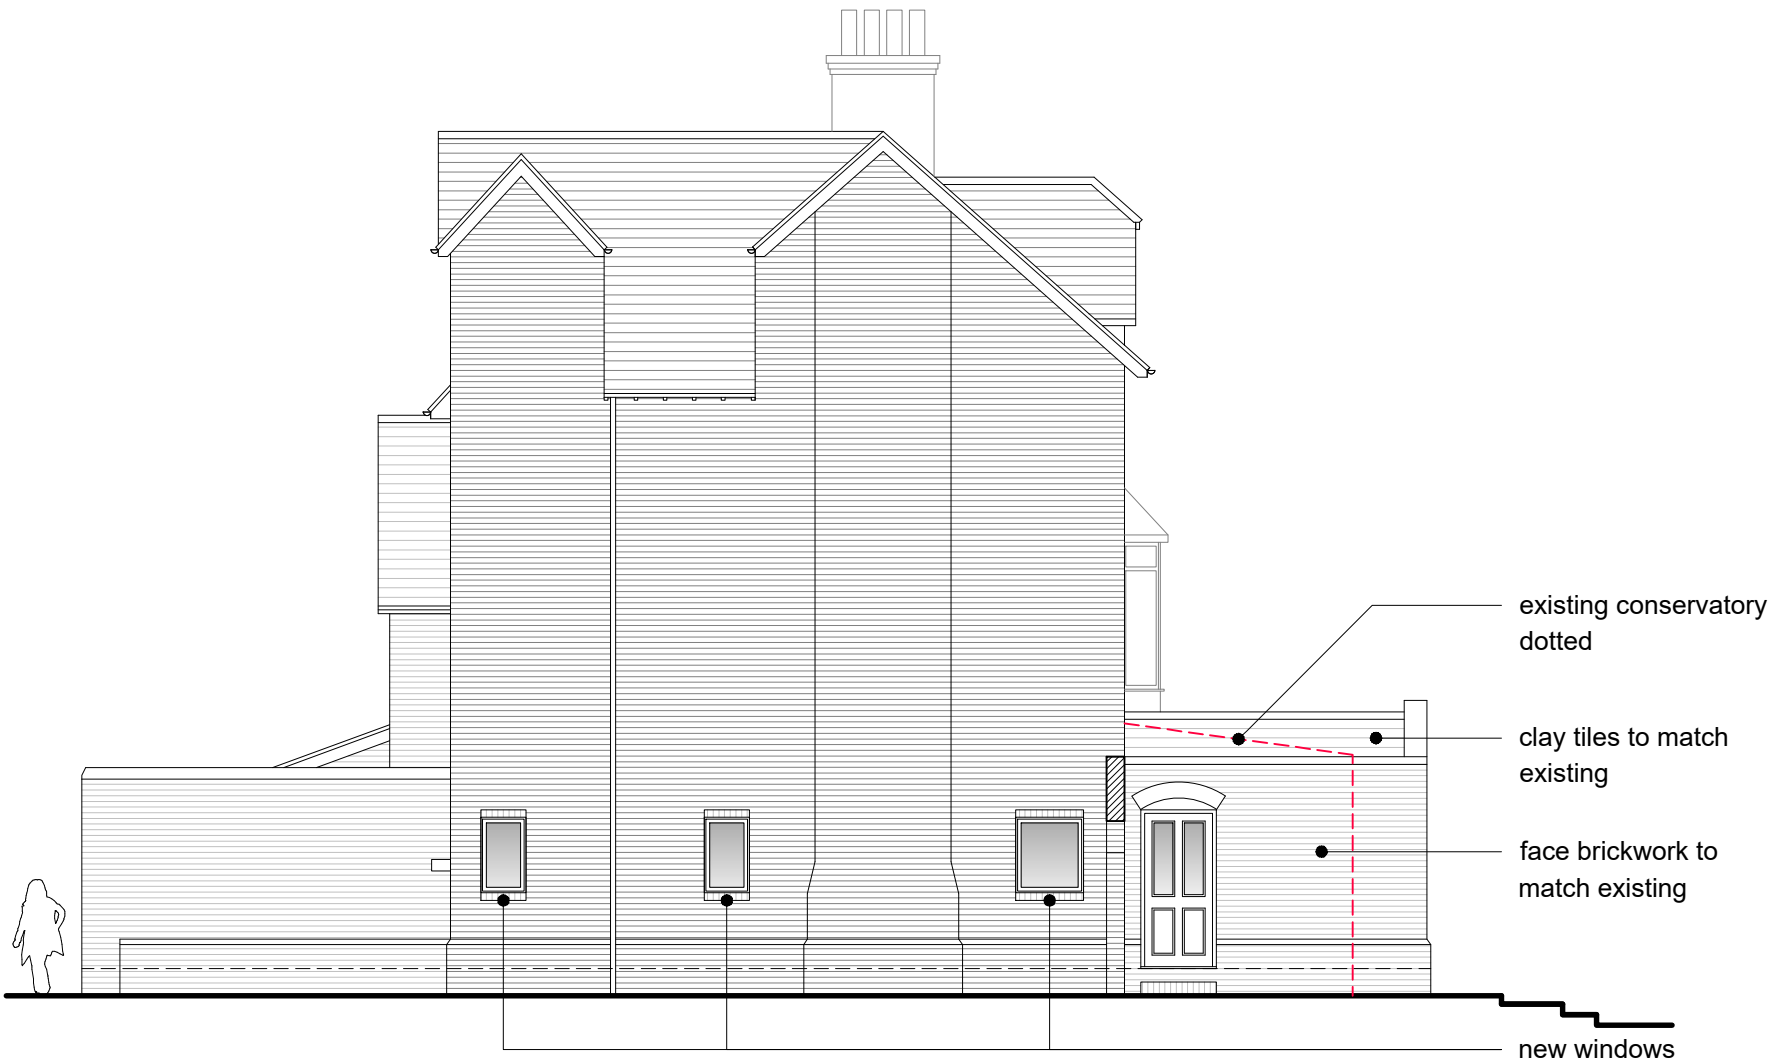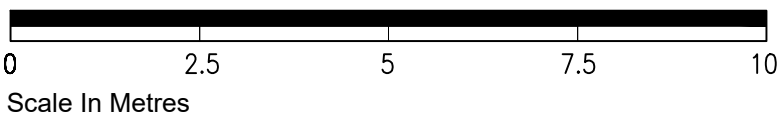

Proposed Side Elevation (W) 1:100



Proposed Rear Elevation (S) 1:100

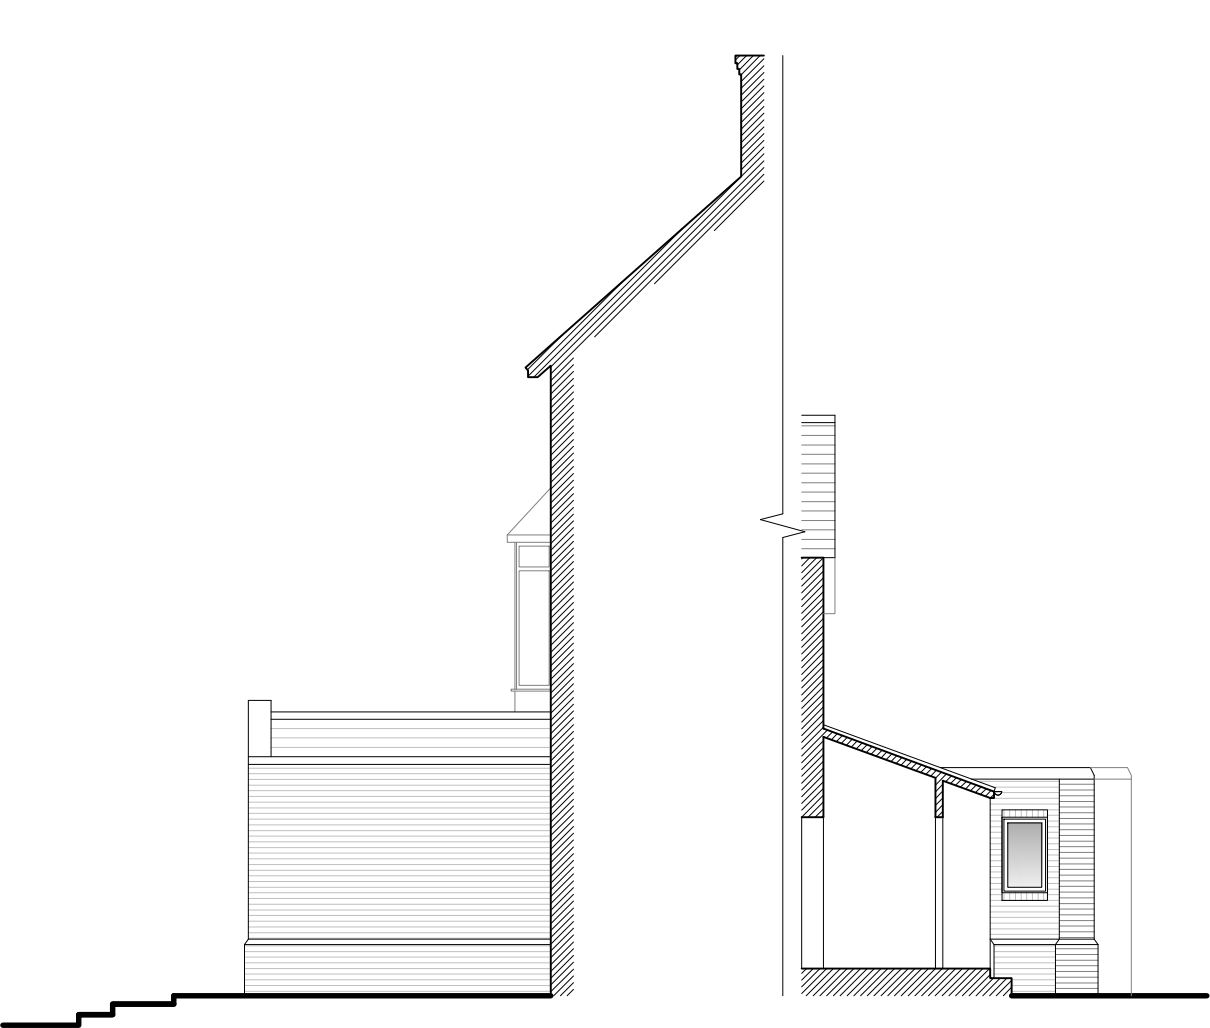

Proposed Side Elevation (E) 1:100

Do not scale off drawing unless solely for Planning purposes. Check all dimensions on site before all work is commenced. All goods materials andworkmanship to conform with current building regulations BS5 and CDMs. © Copyright TD architect		a. 29.06.20	Side elevation labels added.
client / job	drawing title	rev. / date	comment
Mr & Mrs Suckling 6 Selborne Close, Littlehampton BN17 5NH	Proposed Sections & Elevations SKETCH SCHEME 3	1:50 @ A1	riba stage D
		drawing number 054.PL.02a	date June '20