


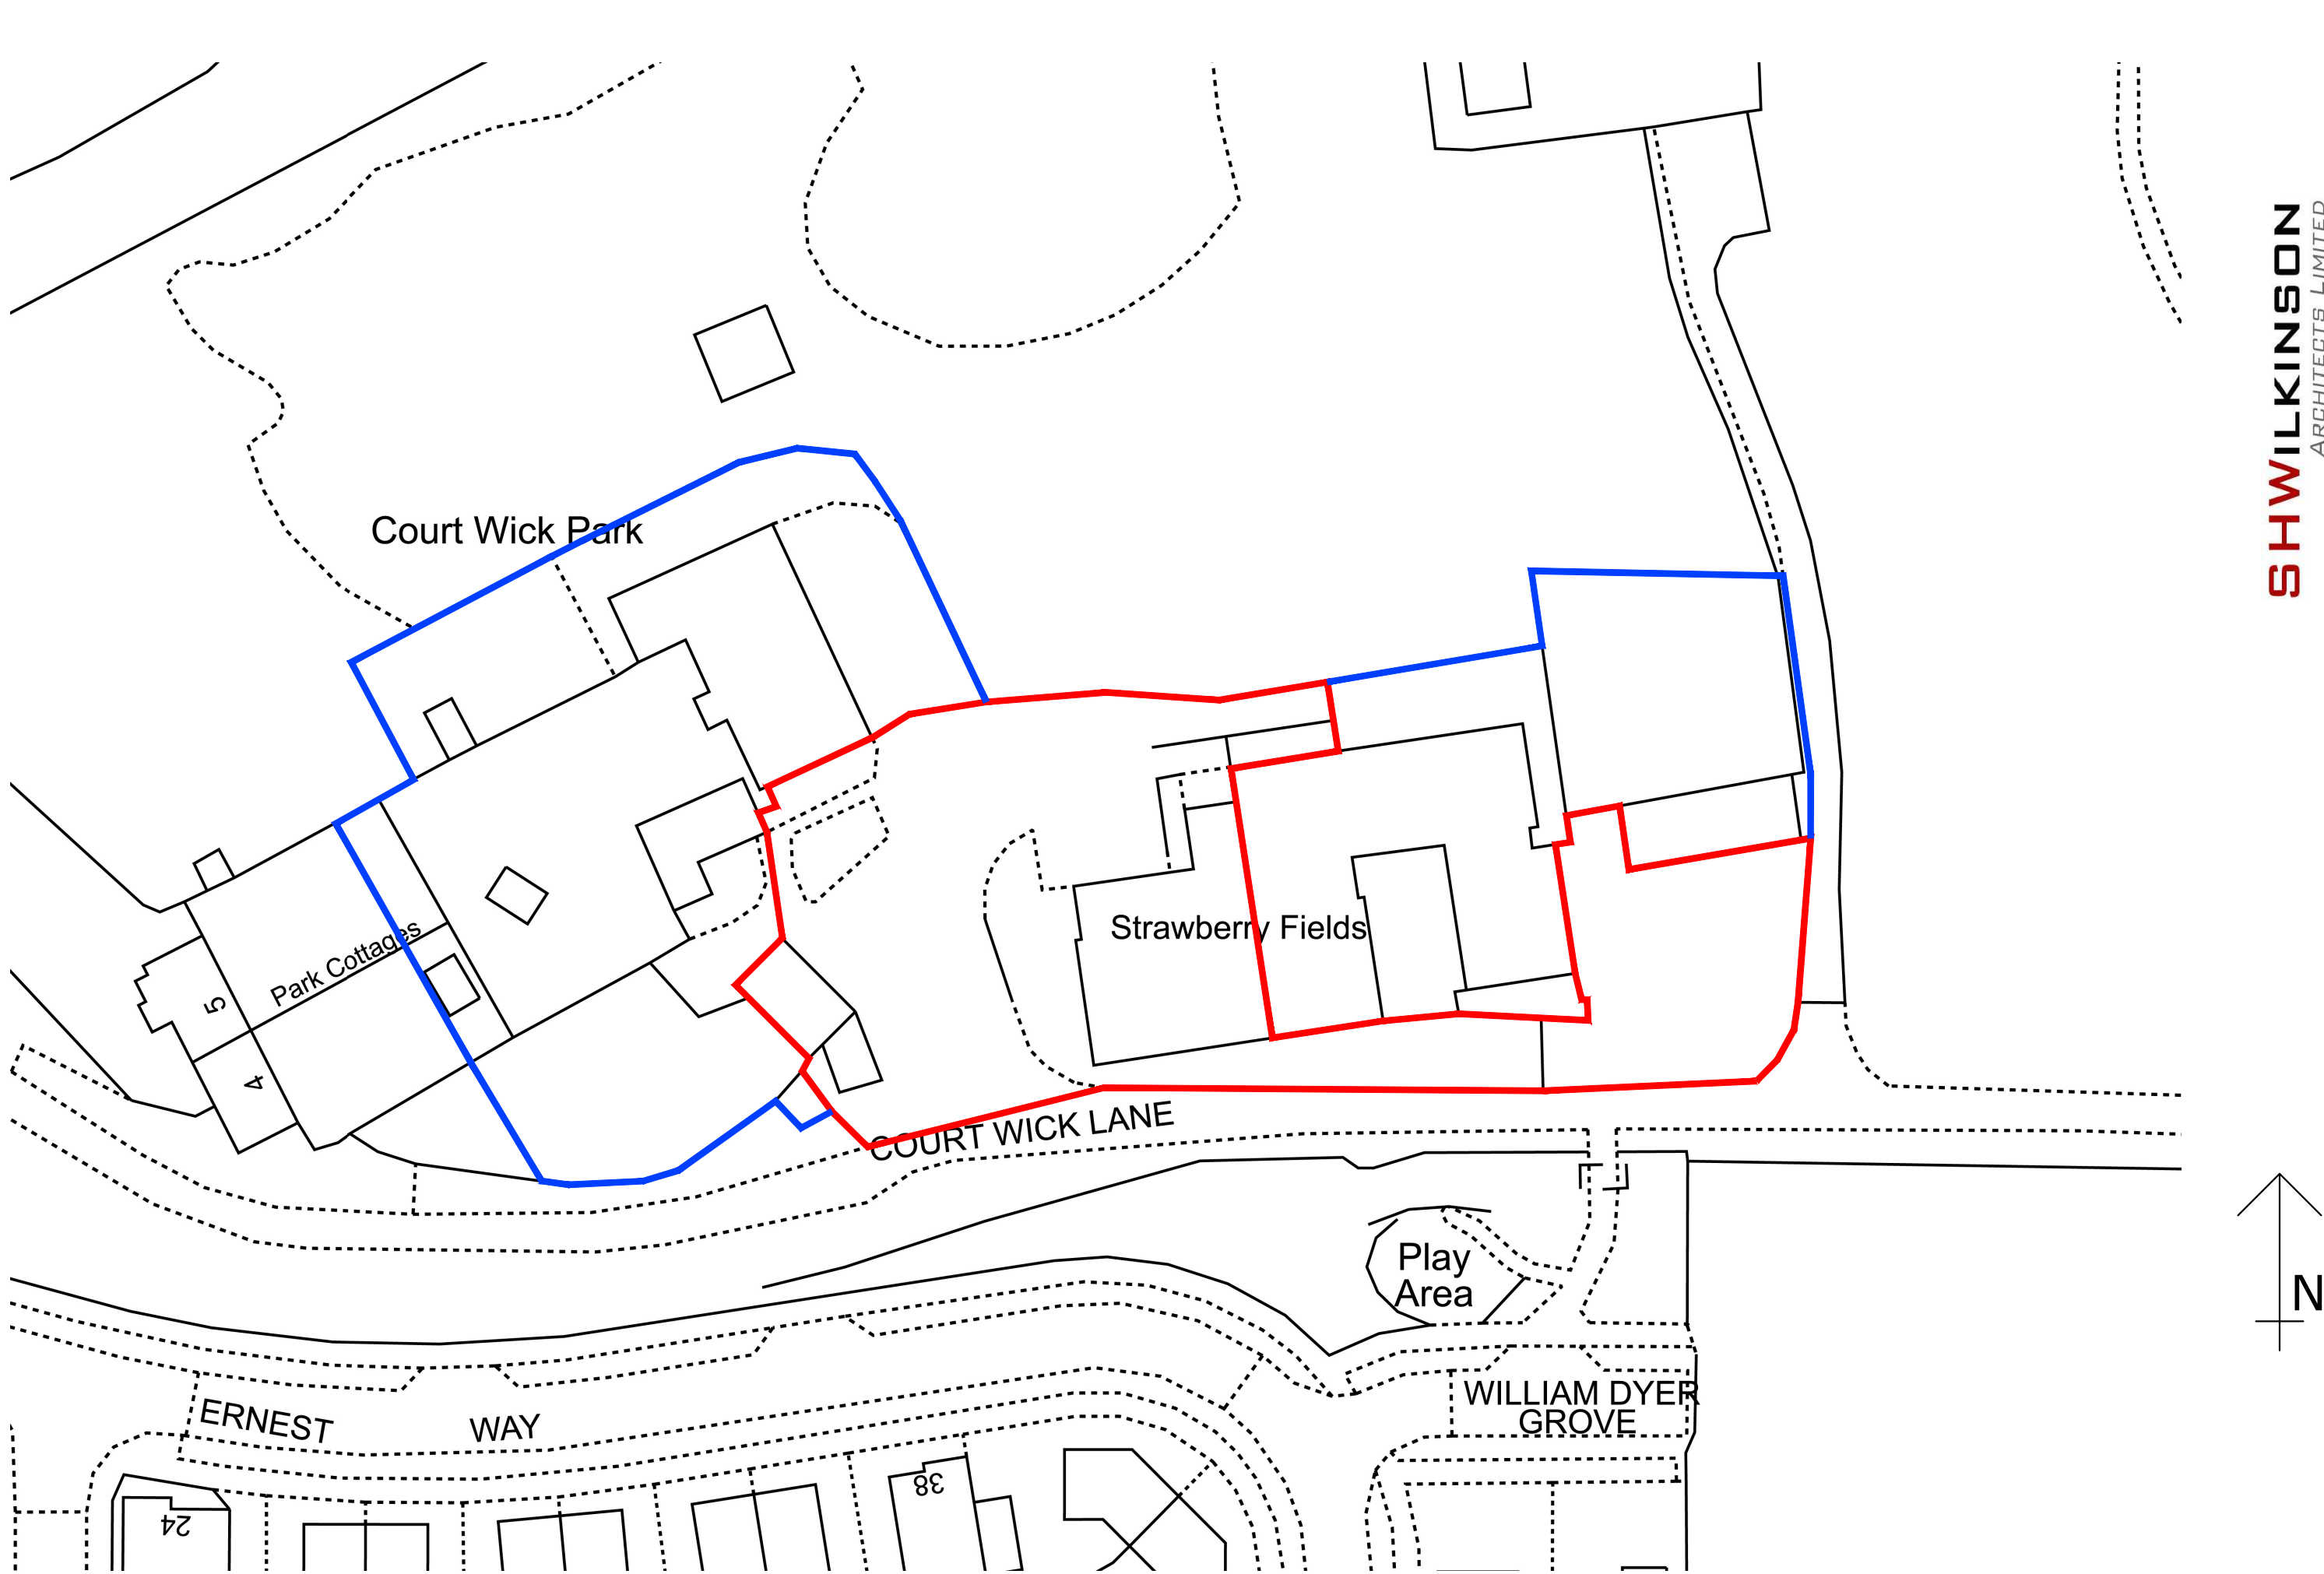

CLIENT:  
**CONSENSUS**  
PROJECT:  
**STRAWBERRY FIELDS**

DRAWING TITLE:  
**001 - P1 - EXISTING SITE PLAN**  
PROJECT NO: **24890** DATE: **DEC 24** SCALE: **1:500 @ A3**

© COPYRIGHT IN THIS DRAWING IS VESTED IN SHWILKINSON ARCHITECT LIMITED

NOTES:  
ON SITE  
DRAWING.

DO NOT SCALE, USE FIGURED DIMENSIONS ONLY. ALL DIMENSIONS TO BE VERIFIED PRIOR TO THE COMMENCEMENT OF ANY WORK OR THE PRODUCTION OF ANY SHOP ALL DISCREPANCIES TO BE REPORTED TO THE ARCHITECT.