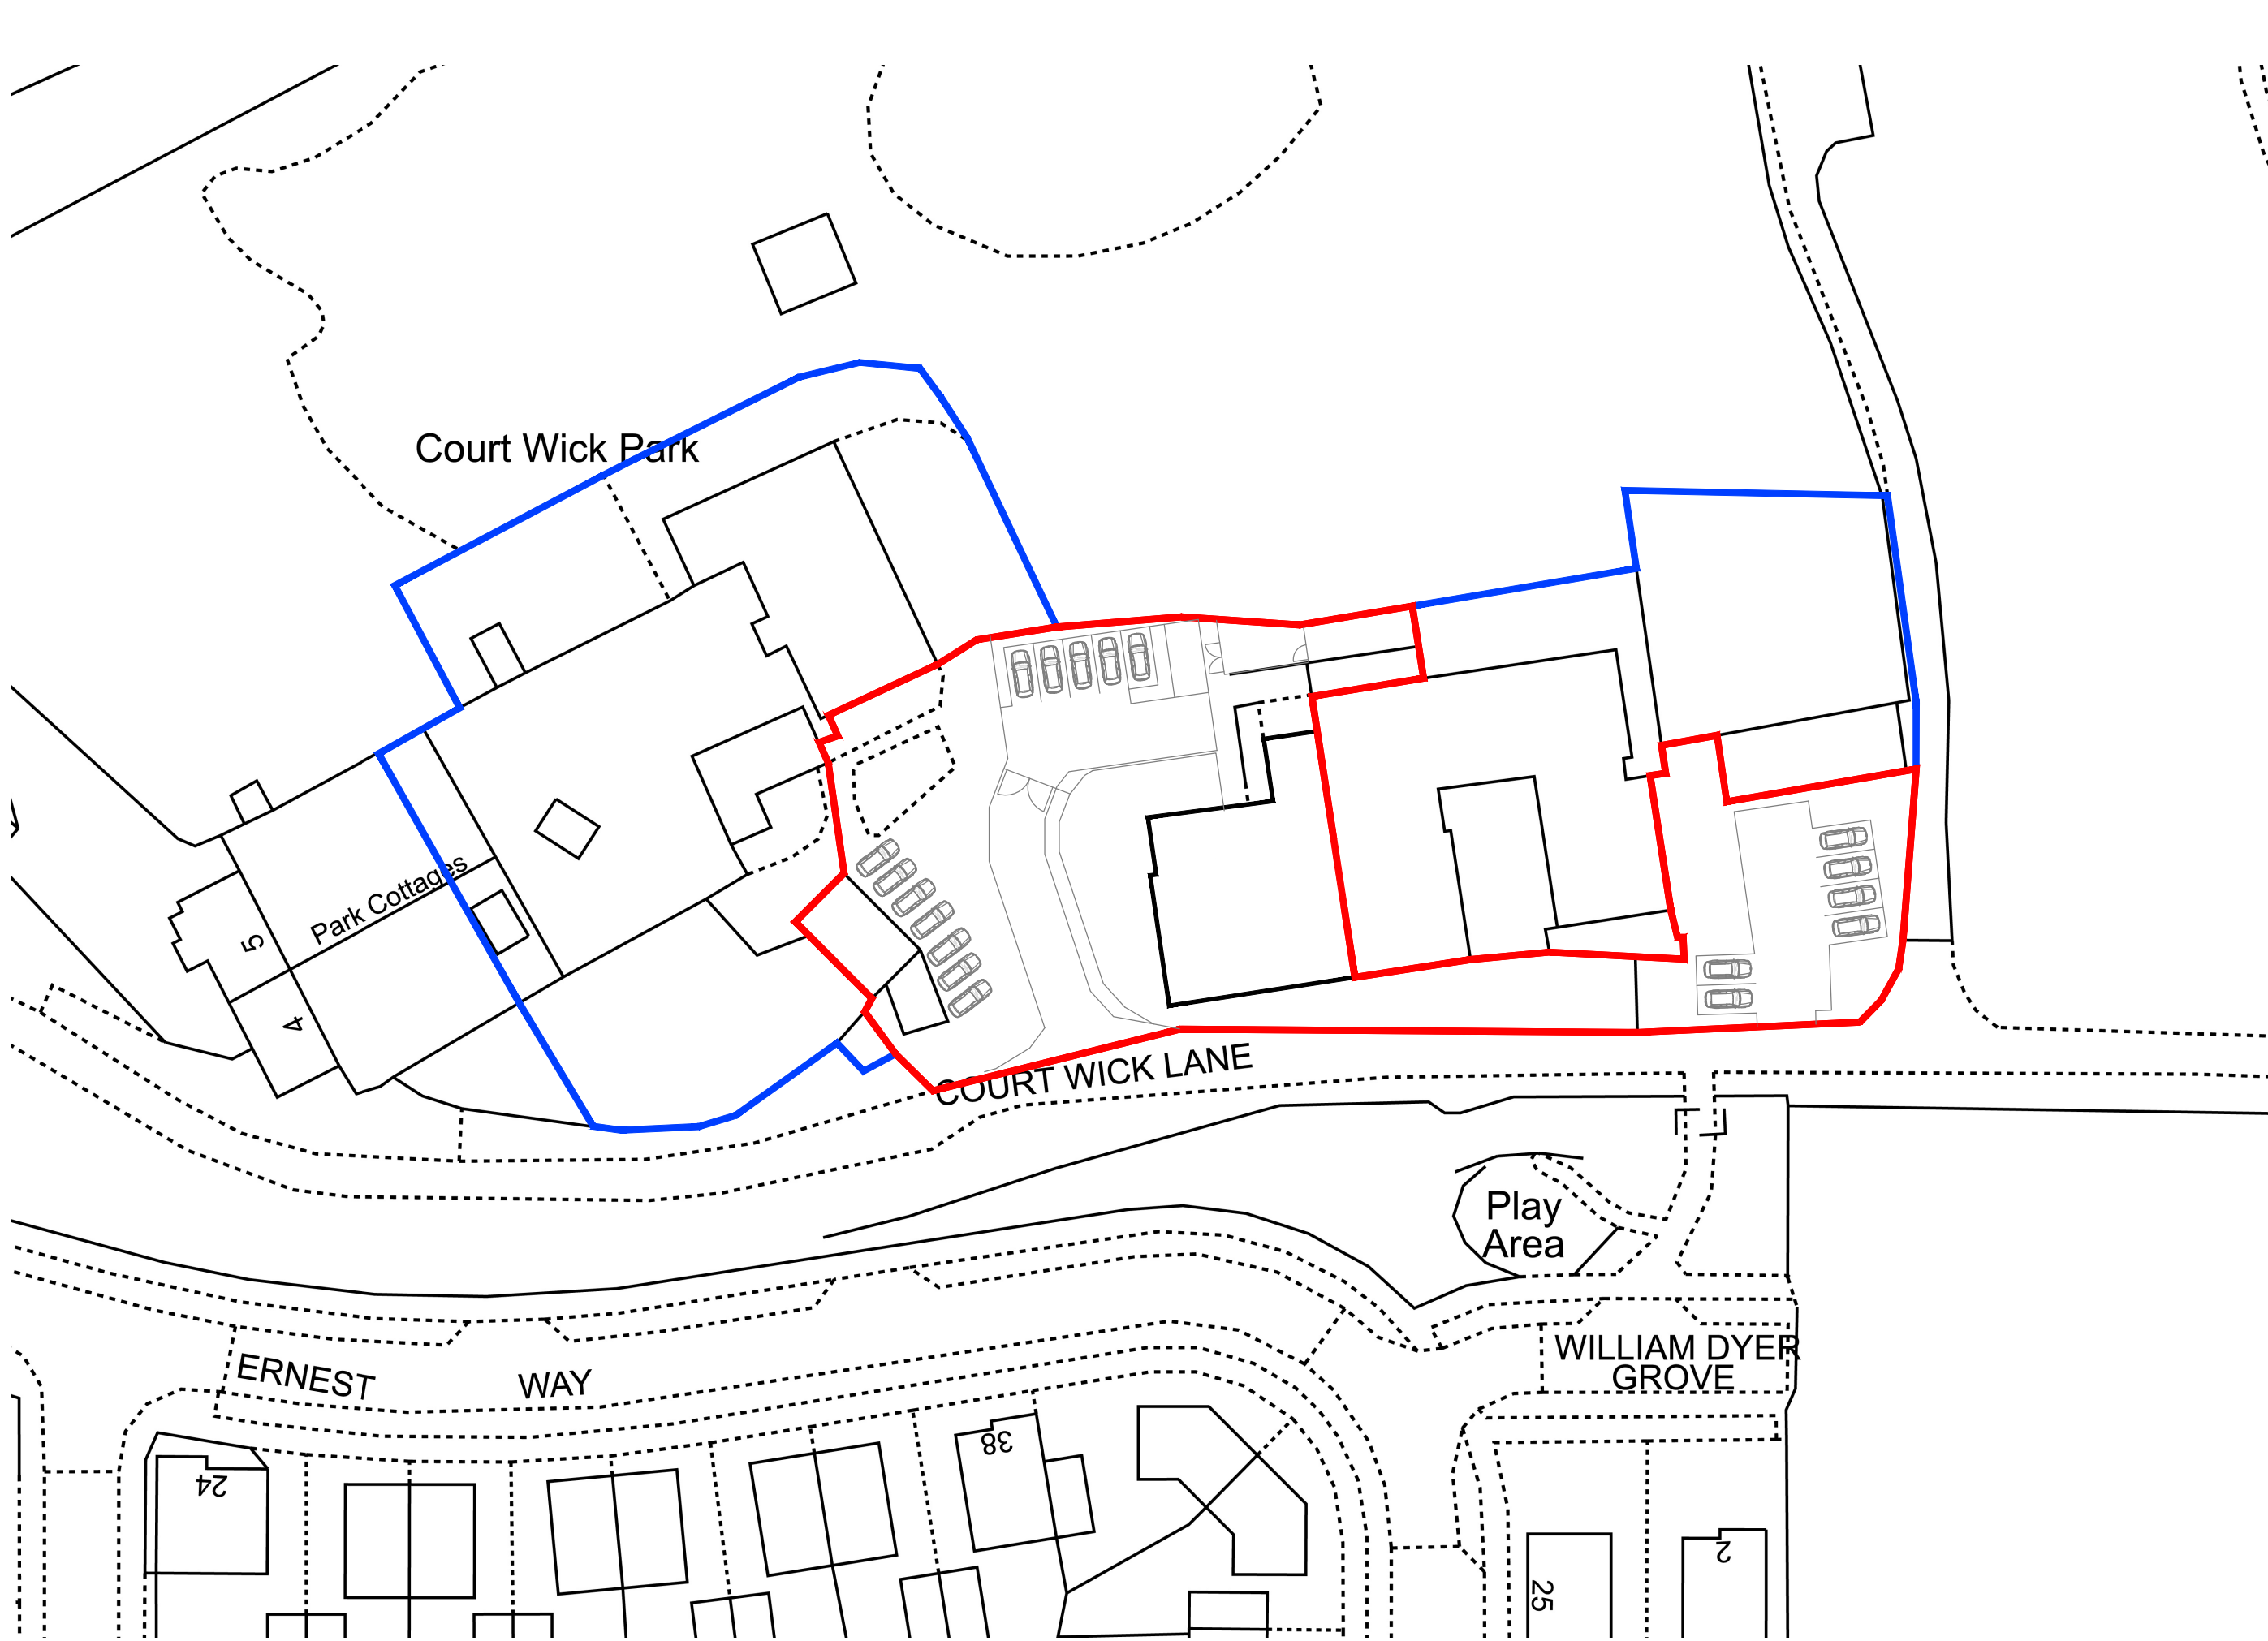



CLIENT:
CONSENSUS
PROJECT:
STRAWBERRY FIELDS

DRAWING TITLE:
101 - P1 - PROPOSED SITE PLAN
PROJECT NO: **24890** DATE: **DEC 24** SCALE: **1:500 @ A3**

© COPYRIGHT IN THIS DRAWING IS VESTED IN SHWILKINSON ARCHITECTS LIMITED

NOTES:
ON SITE DRAWING.

DO NOT SCALE, USE FIGURED DIMENSIONS ONLY. ALL DIMENSIONS TO BE VERIFIED PRIOR TO THE COMMENCEMENT OF ANY WORK OR THE PRODUCTION OF ANY SHOP ALL DISCREPANCIES TO BE REPORTED TO THE ARCHITECT.

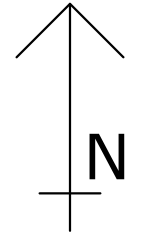

SHWILKINSON
ARCHITECTS LIMITED

WEBSITE: WWW.SHWILKINSON.CO.UK ADDRESS: 6 DALE LEE, WESTHOUGHTON, BOLTON, BL5 3YE
EMAIL: SCOTT@SHWILKINSON.CO.UK
TELEPHONE: 07809 373 066