



BIRD BOXES
RSPB standard classic bird nesting boxes to be wall mounted at high level as indicated on the elevations. 1no. to be provided.
All bird boxes to be North Facing



BAT BOXES
Woodstone Beaumaris bat box mid to be wall mounted at high level as indicated on the elevations. 1no. to be provided.
All bat boxes to be South Facing



Existing close boarded fencing



Estate style fencing



Proposed New Estate Style Fencing and Gate



Proposed New Estate Style Fencing

Maintenance and Planting

All hedgerows shall be maintained to agreed heights to provide robust and defensible boundaries.

New Hedgerow planting
Hedge species shall be allowed to reach a height of approximately 1.5m over the first 2 years after which they shall be pruned back 0.45cm to encourage lateral growth.

Thereafter hedgerows shall be maintained by pruning to a height of 1-1.5m undertaken annually to contain and shape hedges. All hedges shall be faced off as required.

Provisional
Checks shall be undertaken annually to ensure that any gaps that appear due to failure of plants shall be replanted to same species, size and density.



Allow for 10% of total numbers.

Hedgerow Planting

Notch plant at 3no. per linear metre adjacent to existing building.

Mix	
10%	Hazel
60%	Hawthorn
15%	Holly
5%	Blackthorn
10%	Native Honeysuckle

All species to be 60-80cm high pot size B 1+1.

 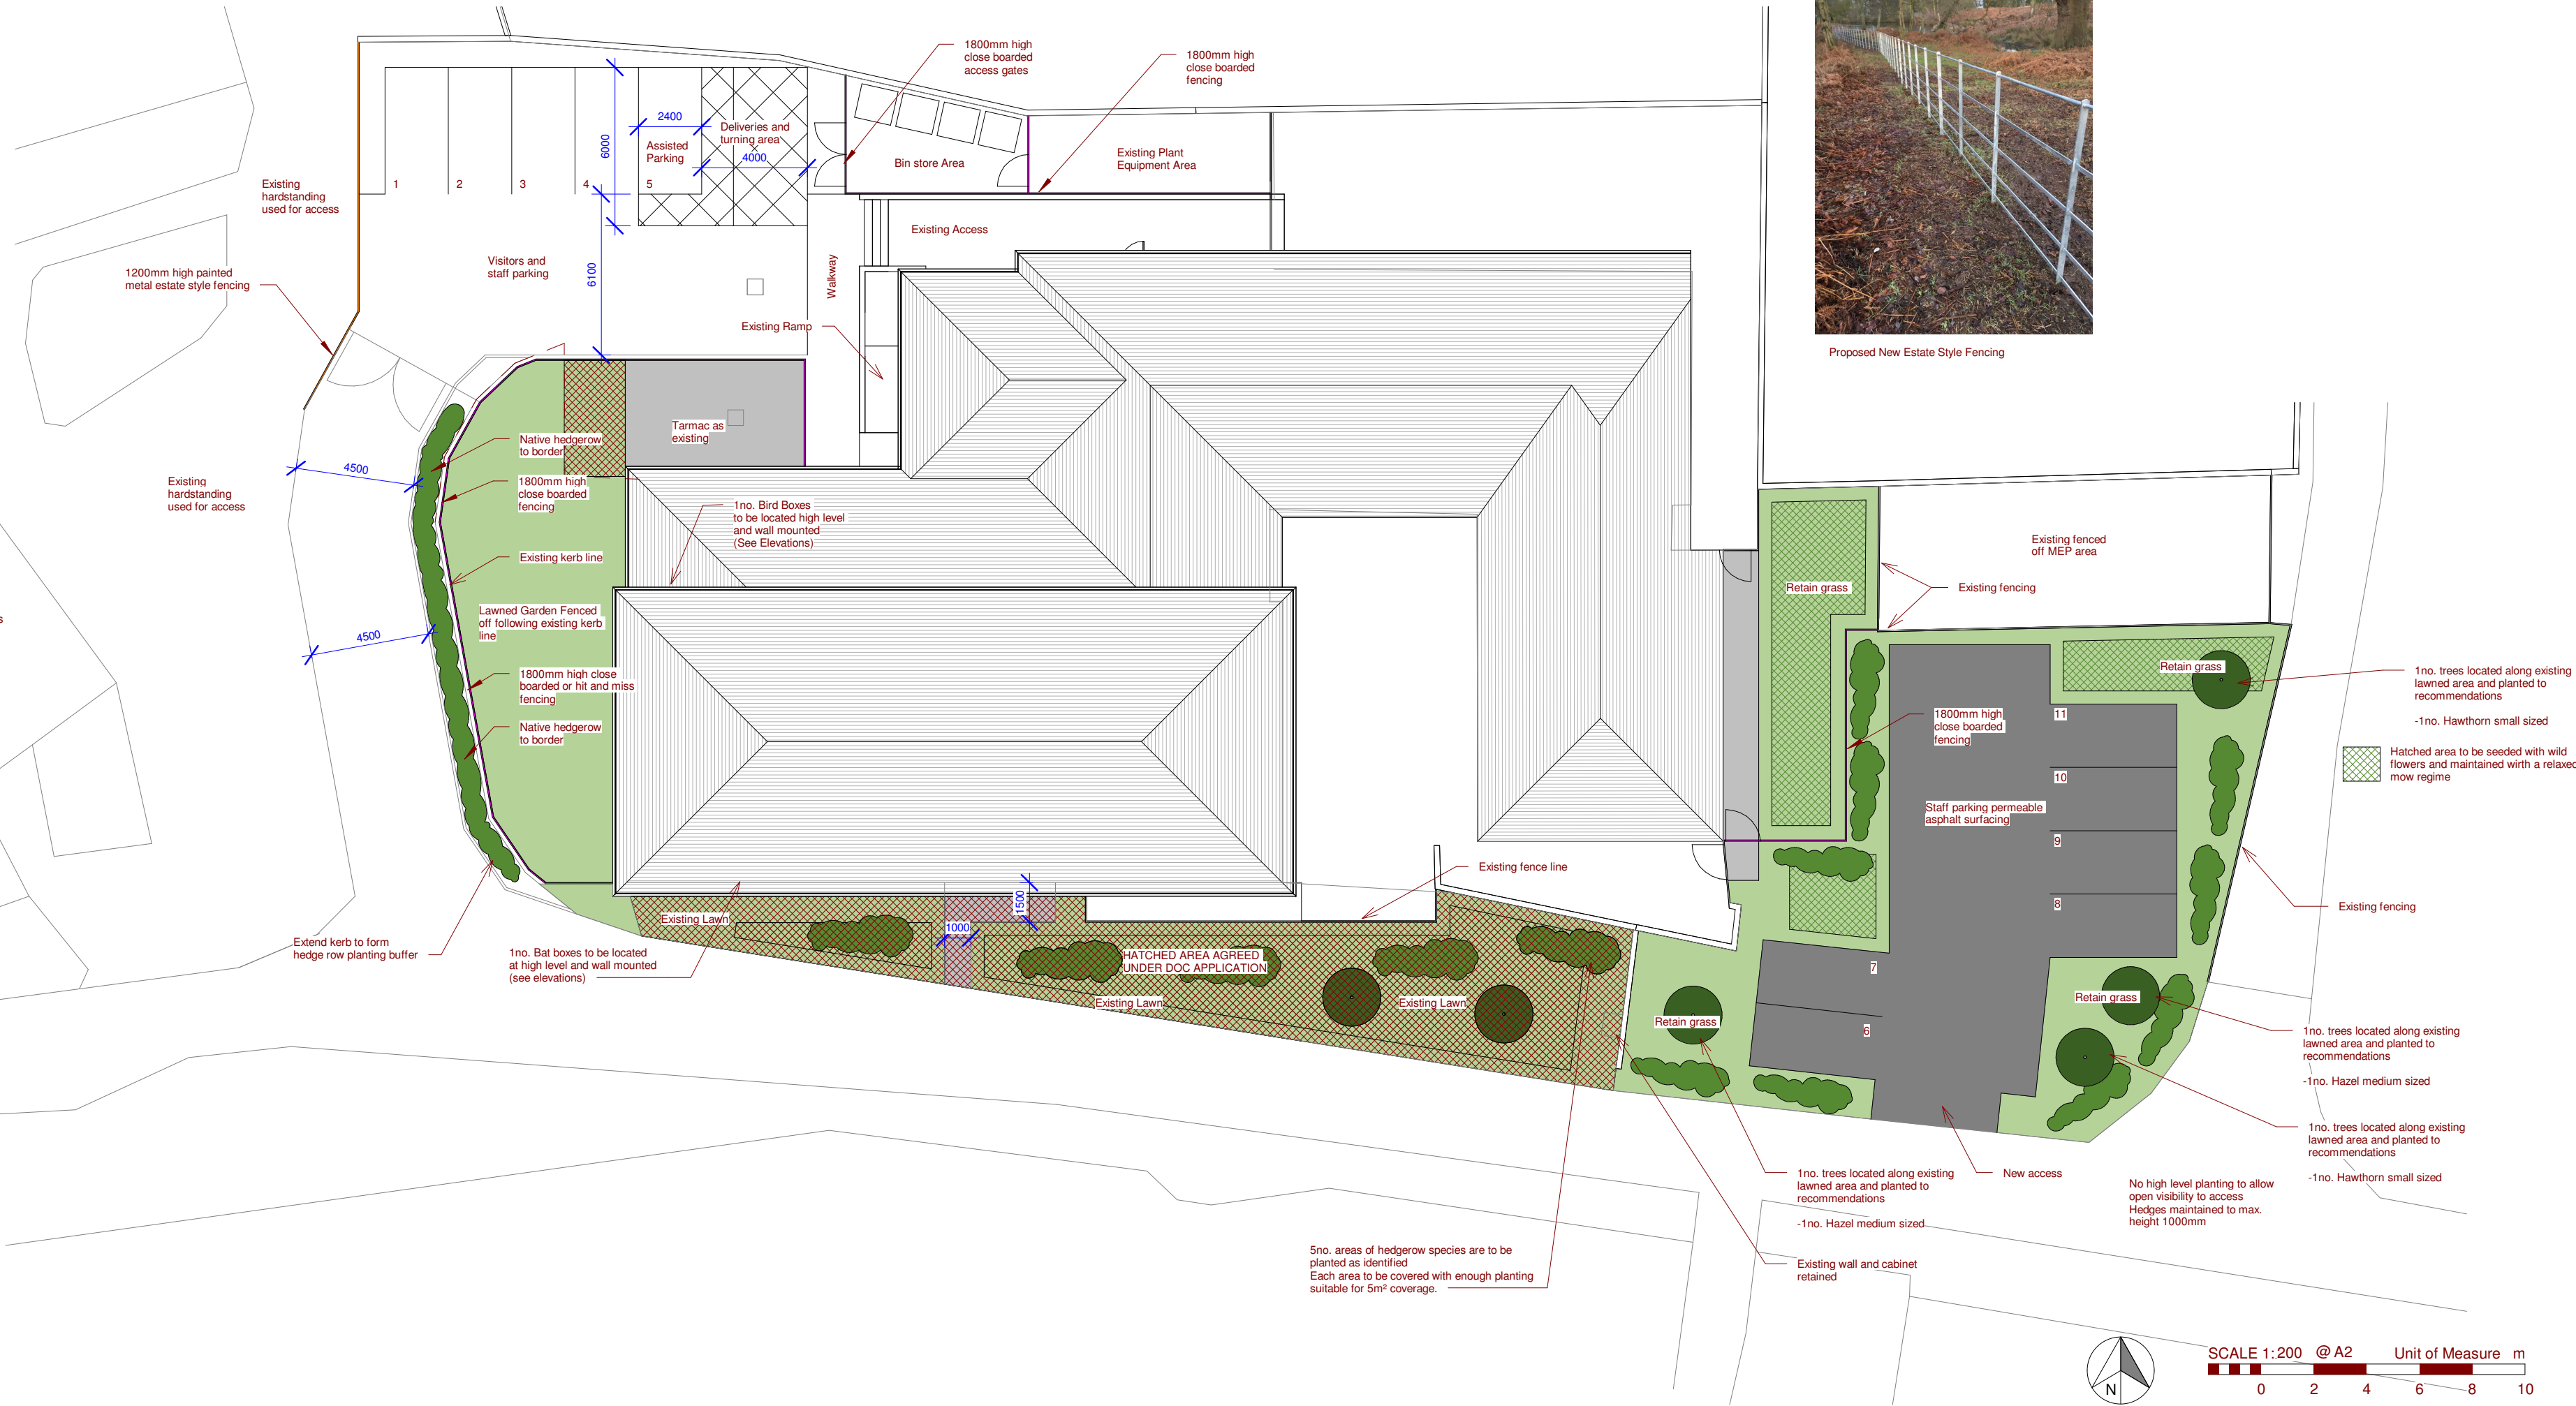

SCALE 1:200 @ A2 Unit of Measure m
0 2 4 6 8 10

CLIENT
CONSENSUS SUPPORT

PROJECT NUMBER DRAWING SCALE:
24890 1 : 200@ A2

DRAWING NUMBER / TITLE
902 PLANNING - SITE PLAN (PHASE 2)
PROJECT
STRAWBERRY GROVE, LITTLEHAMPTON

RIBA 
Chartered Practice

WEBSITE: **WWW.SHWILKINSON.CO.UK**
EMAIL: **SCOTT@SHWILKINSON.CO.UK**
TEL: **01942 538 533**
MOB: **07809 373 066**

ADDRESS: **6 DALE LEE,
WESTHOUGHTON,
BOLTON,
BL5 3YE**

NOTES: DO NOT SCALE, USE FIGURED DIMENSIONS ONLY. ALL DIMENSIONS TO BE VERIFIED ON SITE. PRIOR TO THE COMMENCEMENT OF ANY WORK OR THE PRODUCTION OF ANY SHOP DRAWING. ALL DISCREPANCIES TO BE REPORTED TO THE ARCHITECT. © COPYRIGHT IN THIS DRAWING IS VESTED IN SHWILKINSON ARCHITECTS LIMITED.